DRAWING NUMBER
SAFCO PRODUCTS • NEW HOPE, MINNESOTA
REORDER BY PART NUMBER 6551
DRAWING NUMBER
SAFCO PRODUCTS • NEW HOPE, MINNESOTA
REORDER BY PART NUMBER 6551
DRAWING NUMBER
1968 4 of 6
SAFCO PRODUCTS • NEW HOPE, MINNESOTA
REORDER BY PART NUMBER 6551
DRAWING NUMBER
SAFCO PRODUCTS • NEW HOPE, MINNESOTA
REORDER BY PART NUMBER 6551

SURVEY PLAT

FOR

THE UTAH DEPARTMENT OF TRANSPORTATION PROJECT No. STP-1544(1)5 ARCADIA ROAD RECONSTRUCTION.

SHEET 4 OF 6

= ROAD CENTERLINE SEGMENT END.
= SET RIGHT OF WAY MONUMENTS.
= PROJECT CONTROL POINTS.

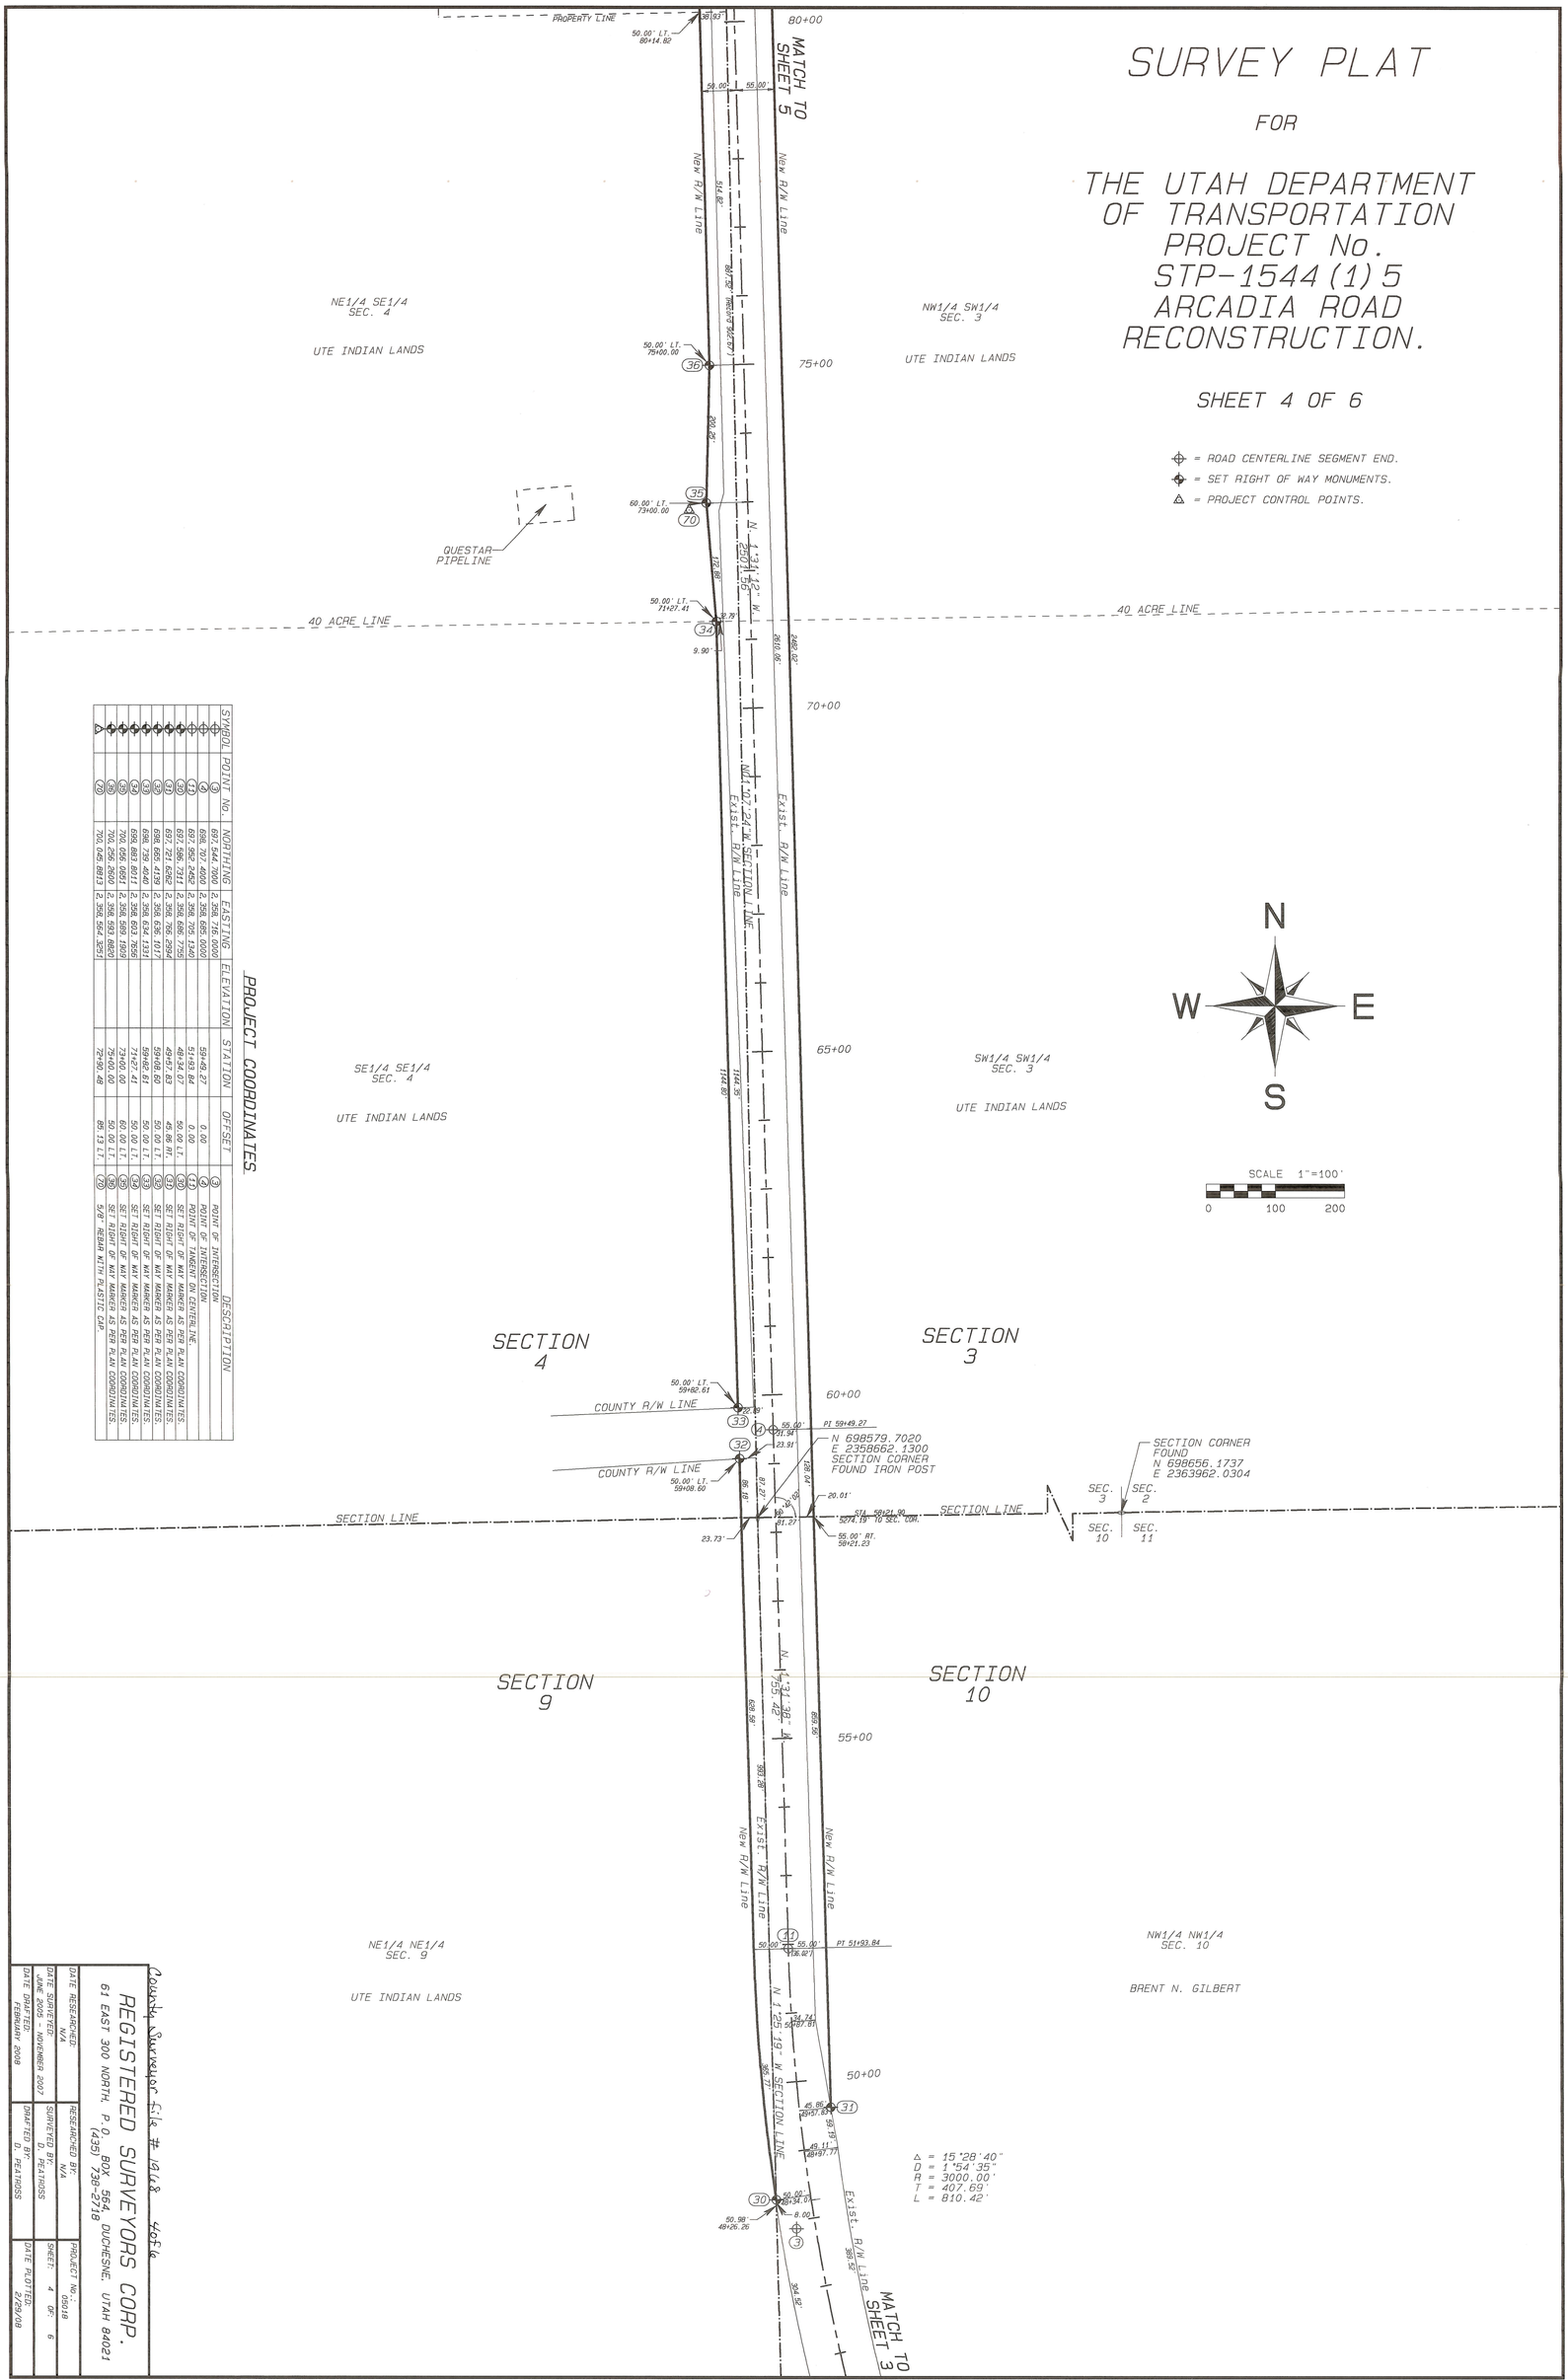

PROJECT COORDINATES

SYMBOL	POINT No.	NORTHING	EASTING	ELEVATION	STATION	OFFSET	DESCRIPTION
	3	697,544.7000	2,358,216.0000				
	4	698,707.4000	2,358,685.0000		59+49.27	0.00	POINT OF INTERSECTION
	11	697,952.2482	2,358,705.1940		51+93.84	0.00	POINT OF INTERSECTION
	30	697,586.7311	2,358,686.7725		48+34.07	50.00 LT.	POINT OF TANGENT ON CENTERLINE
	31	697,721.6262	2,358,786.2994		49+57.83	45.86 RT.	SET RIGHT OF WAY MARKER AS PER PLAN COORDINATES.
	32	698,805.4139	2,358,636.1017		59+08.60	50.00 LT.	SET RIGHT OF WAY MARKER AS PER PLAN COORDINATES.
	33	698,739.4040	2,358,634.1331		59+82.61	50.00 LT.	SET RIGHT OF WAY MARKER AS PER PLAN COORDINATES.
	34	699,883.8011	2,358,603.7656		71+27.41	50.00 LT.	SET RIGHT OF WAY MARKER AS PER PLAN COORDINATES.
	35	700,056.0651	2,358,589.1909		73+00.00	50.00 LT.	SET RIGHT OF WAY MARKER AS PER PLAN COORDINATES.
	36	700,256.2600	2,358,593.8820		75+00.00	50.00 LT.	SET RIGHT OF WAY MARKER AS PER PLAN COORDINATES.
	70	700,045.6813	2,358,564.3251		72+90.48	85.13 LT.	5/8" REBAR WITH PLASTIC CAP.

County Surveyor File # 1968 4 of 6

REGISTERED SURVEYORS CORP.
61 EAST 300 NORTH, P.O. BOX 564, DUCHESNE, UTAH 84021
(435) 738-2718

DATE RESEARCHED: N/A	RESEARCHED BY: N/A	PROJECT No.: 05018
DATE SURVEYED: JUNE 2005 - NOVEMBER 2007	SURVEYED BY: D. PEATROSS	SHEET: 4 OF 6
DATE DRAFTED: FEBRUARY 2008	DRAFTED BY: D. PEATROSS	DATE PLOTTED: 2/29/08