DRAWING NUMBER
SAFCO PRODUCTS • NEW HOPE, MINNESOTA
REORDER BY PART NUMBER 6551
FOR USE ONE SIDE OF PAGE ON THIS LINE
DRAWING NUMBER 19688 6076
SAFCO PRODUCTS • NEW HOPE, MINNESOTA
REORDER BY PART NUMBER 6551
FOLDING EDGE OF PAGE ON THIS LINE
DRAWING NUMBER
SAFCO PRODUCTS • NEW HOPE, MINNESOTA
REORDER BY PART NUMBER 6551
PRESSING EDGE OF PAGE ON THIS LINE
DRAWING NUMBER
SAFCO PRODUCTS • NEW HOPE, MINNESOTA
REORDER BY PART NUMBER 6551
PRESSING EDGE OF PAGE ON THIS LINE

# SURVE

## THE UTAH OF TRANS PROJ STP-1 ARCAD RECONS

SHEE

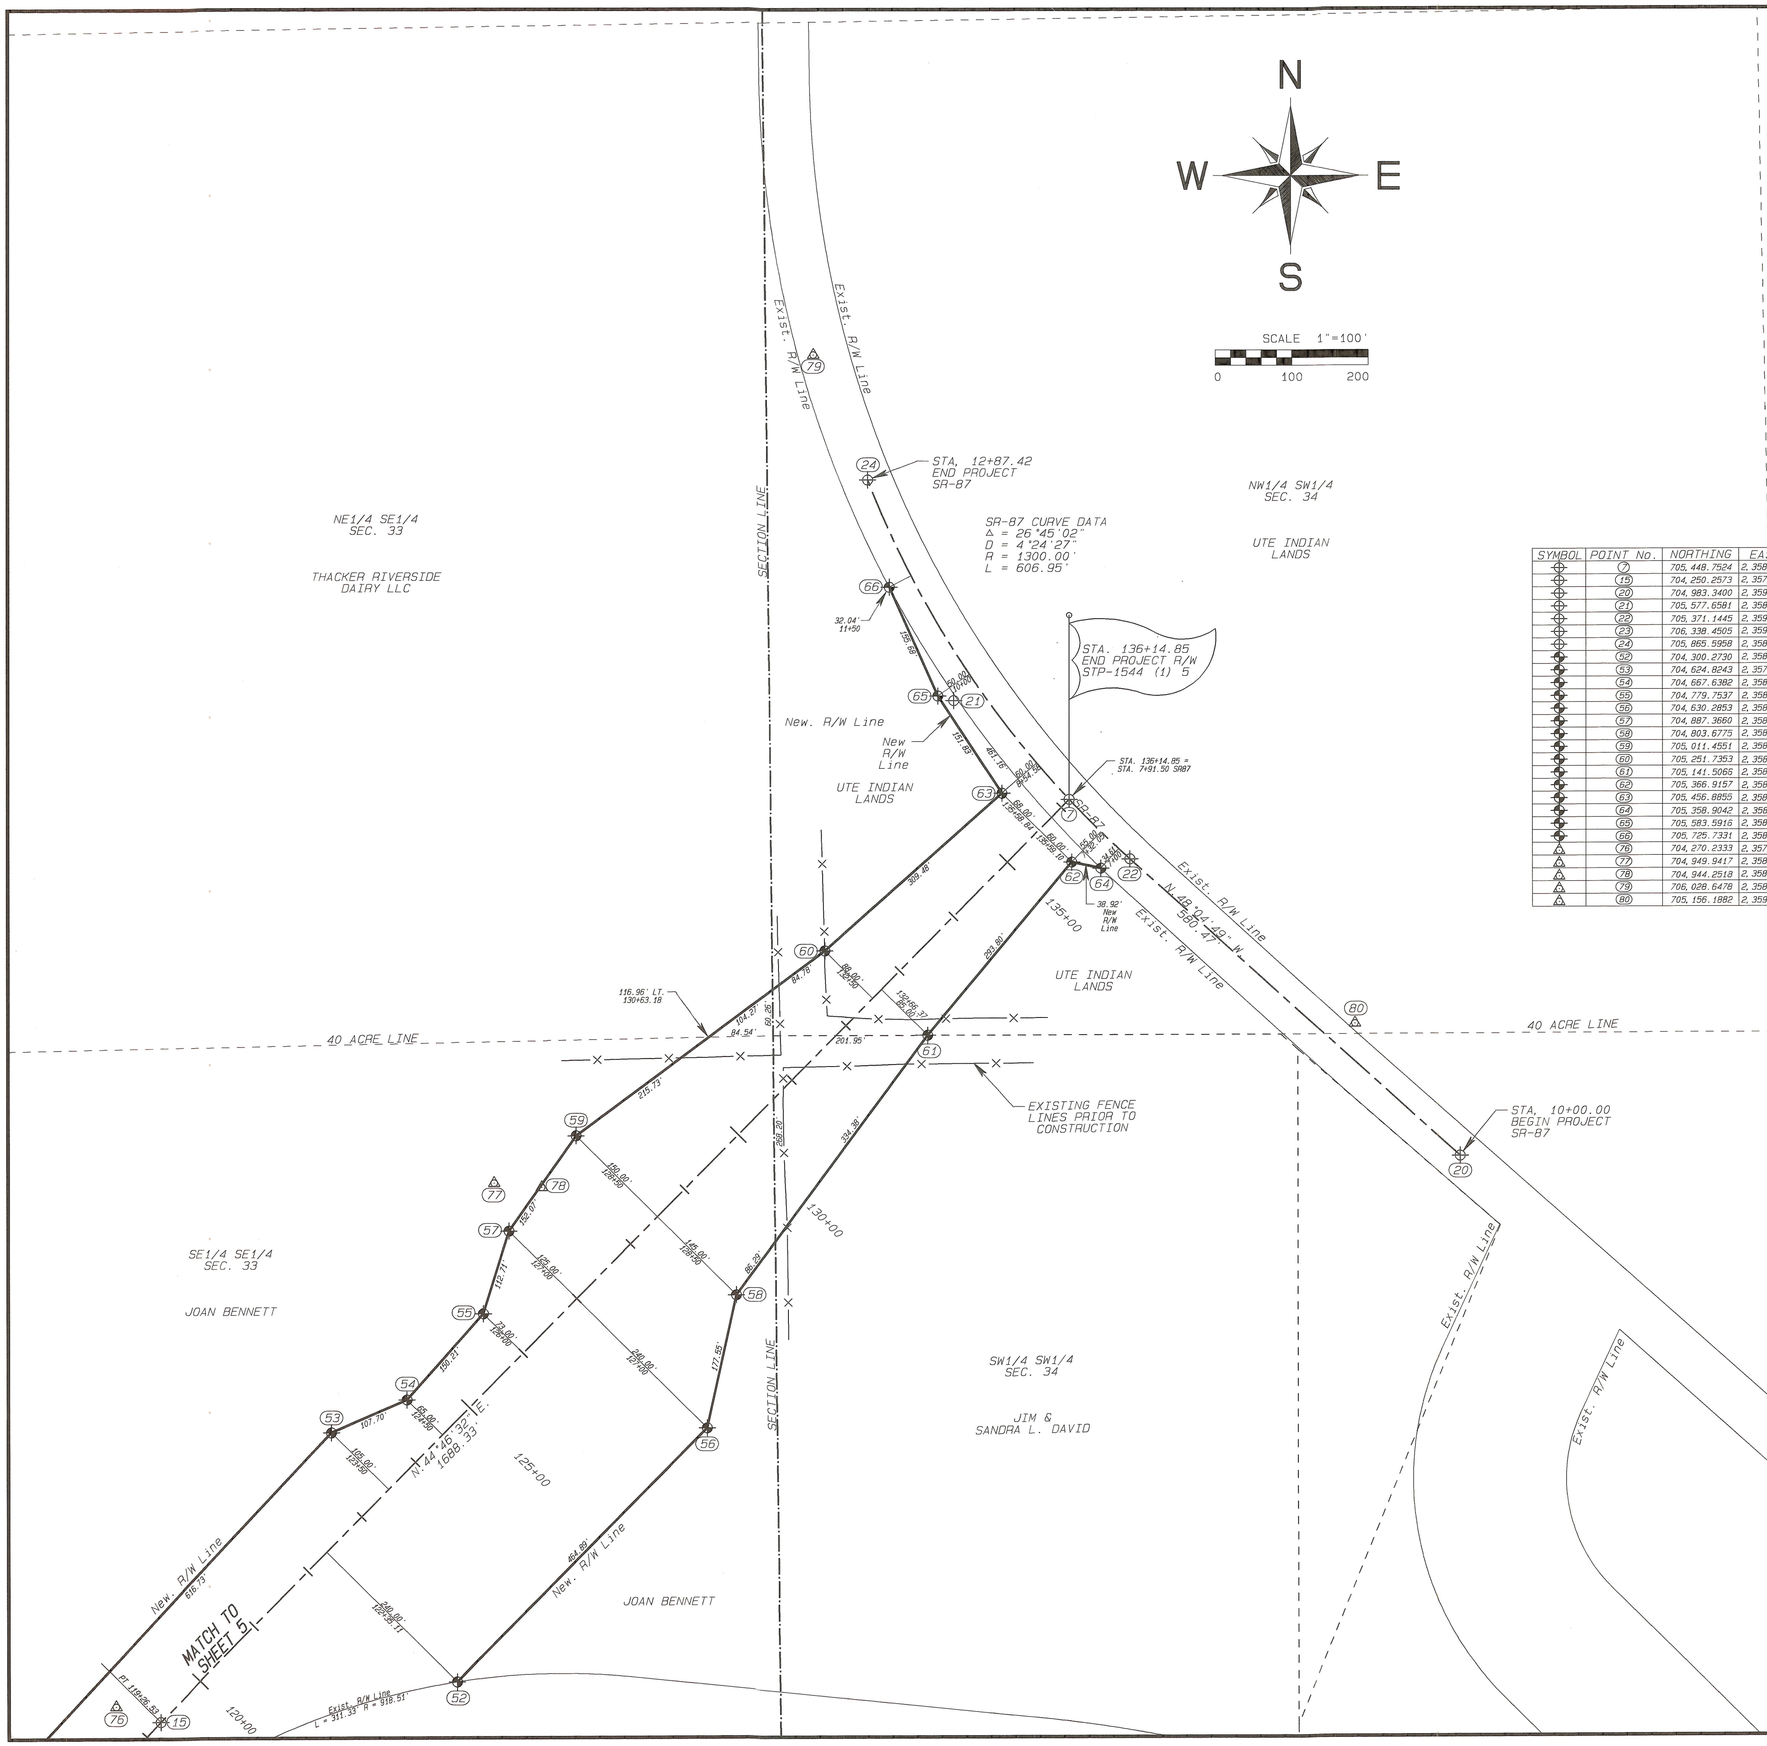


## PROJECT COORDINATES

| SYMBOL | POINT No. | NORTHING | EASTING | ELEVATION | STATION | OFFSET | | DESCRIPTION |
|---|---|---|---|---|---|---|---|---|
| | 7 | 705, 448.7524 | 2, 358, 935.2942 | | 136+14.85 | 0.00 | 7 | END OF PROJECT CENTERLINE |
| | 15 | 704, 250.2573 | 2, 357, 746.1539 | | 119+26.53 | 0.00 | 15 | POINT OF TANGENT ON CENTERLINE. |
| | 20 | 704, 983.3400 | 2, 359, 446.5540 | | 1+00.00 | 0.00 | 20 | BEGINNING OF PROJECT CENTERLINE SR-87 |
| | 21 | 705, 577.6581 | 2, 358, 784.6343 | | | | 21 | POINT OF INTERSECTION SR-87. |
| | 22 | 705, 371.1445 | 2, 359, 014.6381 | | 6+80.47 | 0.00 | 22 | POINT OF CURVE ON CENTERLINE SR-87. |
| | 23 | 706, 338.4505 | 2, 359, 883.1535 | | | | 23 | RADIUS POINT SR-87. |
| | 24 | 705, 865.5958 | 2, 358, 672.2000 | | 12+87.42 | 0.00 | 24 | END OF PROJECT CENTERLINE AND POINT OF COMPOUND CURVE SR-87 |
| | 52 | 704, 300.2730 | 2, 358, 133.8683 | | 122+35.11 | 240.00 RT. | 52 | SET RIGHT OF WAY MARKER AS PER PLAN COORDINATES. |
| | 53 | 704, 624.8243 | 2, 357, 969.8832 | | 123+50.00 | 105.00 LT. | 53 | SET RIGHT OF WAY MARKER AS PER PLAN COORDINATES. |
| | 54 | 704, 667.6382 | 2, 358, 068.7111 | | 124+50.00 | 65.00 LT. | 54 | SET RIGHT OF WAY MARKER AS PER PLAN COORDINATES. |
| | 55 | 704, 779.7537 | 2, 358, 168.6818 | | 126+00.00 | 73.00 LT. | 55 | SET RIGHT OF WAY MARKER AS PER PLAN COORDINATES. |
| | 56 | 704, 630.2853 | 2, 358, 461.3048 | | 127+00.00 | 240.00 RT. | 56 | SET RIGHT OF WAY MARKER AS PER PLAN COORDINATES. |
| | 57 | 704, 887.3660 | 2, 358, 202.2016 | | 127+00.00 | 125.00 LT. | 57 | SET RIGHT OF WAY MARKER AS PER PLAN COORDINATES. |
| | 58 | 704, 803.6775 | 2, 358, 499.5166 | | 128+50.00 | 145.00 RT. | 58 | SET RIGHT OF WAY MARKER AS PER PLAN COORDINATES. |
| | 59 | 705, 011.4551 | 2, 358, 290.1044 | | 128+50.00 | 150.00 LT. | 59 | SET RIGHT OF WAY MARKER AS PER PLAN COORDINATES. |
| | 60 | 705, 251.7353 | 2, 358, 615.8488 | | 132+50.00 | 88.00 LT. | 60 | SET RIGHT OF WAY MARKER AS PER PLAN COORDINATES. |
| | 61 | 705, 141.5065 | 2, 358, 750.1865 | | 132+66.37 | 85.00 RT. | 61 | SET RIGHT OF WAY MARKER AS PER PLAN COORDINATES. |
| | 62 | 705, 366.9157 | 2, 358, 938.6185 | | 135+59.10 | 60.00 RT. | 62 | SET RIGHT OF WAY MARKER AS PER PLAN COORDINATES. |
| | 63 | 705, 456.8855 | 2, 358, 847.5718 | | 135+58.84 | 68.00 LT. | 63 | SET RIGHT OF WAY MARKER AS PER PLAN COORDINATES. |
| | 64 | 705, 358.9042 | 2, 358, 976.7063 | | 135+80.24 | 92.68 RT. | 64 | SET RIGHT OF WAY MARKER AS PER PLAN COORDINATES. |
| | 65 | 705, 583.5916 | 2, 358, 763.9175 | | 10+00.00 | 50.00 LT. | 65 | SET RIGHT OF WAY MARKER AS PER PLAN COORDINATES. |
| | 66 | 705, 725.7331 | 2, 358, 700.4097 | | 11+50.00 | 32.03 LT. | 66 | SET RIGHT OF WAY MARKER AS PER PLAN COORDINATES. |
| △ | 76 | 704, 270.2333 | 2, 357, 687.8508 | 5, 566.21 | 119+00.98 | 55.78 LT. | 76 | 5/8" REBAR |
| △ | 77 | 704, 949.9417 | 2, 358, 183.0027 | 5, 711.73 | 127+30.90 | 182.70 LT. | 77 | 5/8" REBAR |
| △ | 78 | 704, 944.2518 | 2, 358, 245.0847 | 5, 712.50 | 127+70.59 | 134.62 LT. | 78 | 5/8" REBAR |
| △ | 79 | 706, 028.6478 | 2, 358, 601.2132 | 5, 722.51 | | | 79 | MAGNAIL WITH ALUMINUM WASHER. |
| △ | 80 | 705, 156.1882 | 2, 359, 306.9069 | 5, 706.09 | 3+17.90 | 36.65 RT. | 80 | 5/8" REBAR ON DITCH BANK. |

County Surveyor File

REGISTERED

61 EAST 300 NORTH, P.O.
(435

| | |
|---|---|
| DATE RESEARCHED: N/A | RESEARCH |
| DATE SURVEYED: JUNE 2005 - NOVEMBER 2007 | SURVEYED D |
| DATE DRAFTED: FEBRUARY 2008 | DRAFTED D |