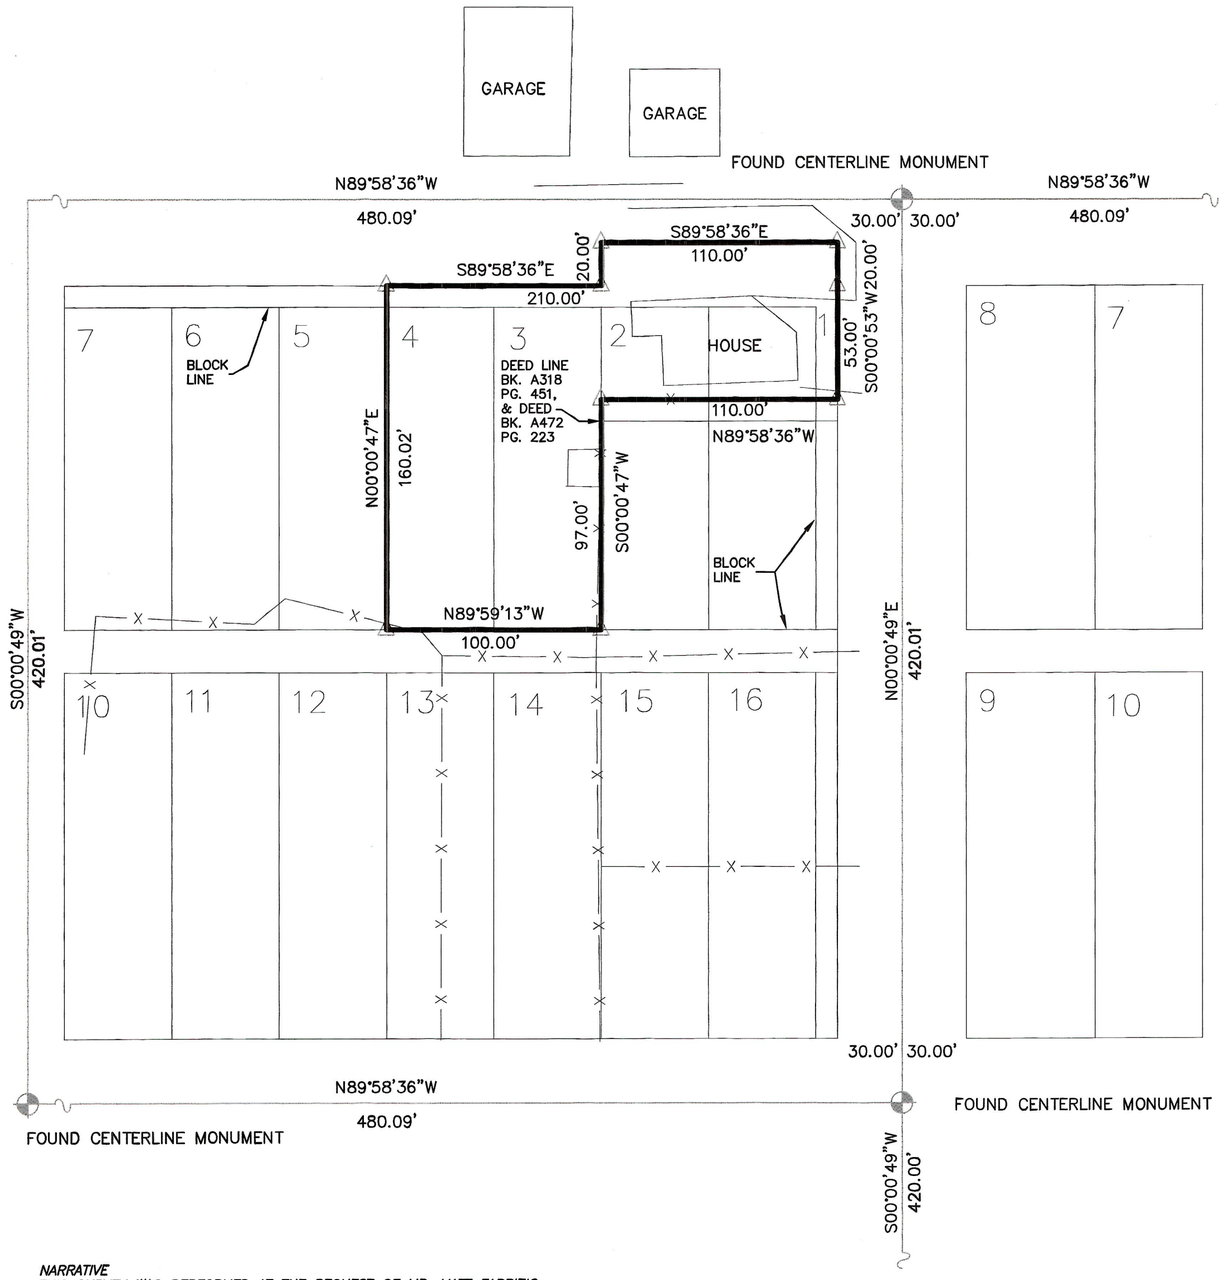

PROPERTY SURVEY FOR

MATT FABRIZIO

BLOCK 116
LOTS # 3,&4,
& PART OF 1&2

DUCHESNE CITY SURVEY
SECTION 1, TOWNSHIP 4 SOUTH,
RANGE 5 WEST, U.S.B&M

PROFESSIONAL LAND SURVEYOR No. 5561198 RODNEY N. ROWLEY STATE OF UTAH

Rodney N. Rowley , Registered Land Surveyor,
Certificate No. 5561198 , (Utah)

NARRATIVE
THIS SURVEY WAS PERFORMED AT THE REQUEST OF MR. MATT FABRIZIO FOR THE PURPOSE OF LOCATING AND MARKING THE PARCELS SHOWN.

SURVEYOR'S CERTIFICATE

This is to certify that I have surveyed the parcel of land shown on this plat, and that the monuments indicated were found or set during said survey, and that this plat accurately represents said survey to the best of my knowledge.

GRAPHIC SCALE

50 0 25 50 100 200

(IN FEET)
1 inch = 50 ft.

△ SET 5/8" X 24" REBAR WITH PLASTIC CAP STAMPED PLS 5561198

County Surveyor's File #2088

RNR LAND SURVEYING
P.O. Box 250
Duchesne, Utah 84021
435-823-5556 435-738-2607

DRAWN BY:	RR
SCALE:	1" = 50'
DATE:	30 JUL 2008
JOB NUMBER	2008-136