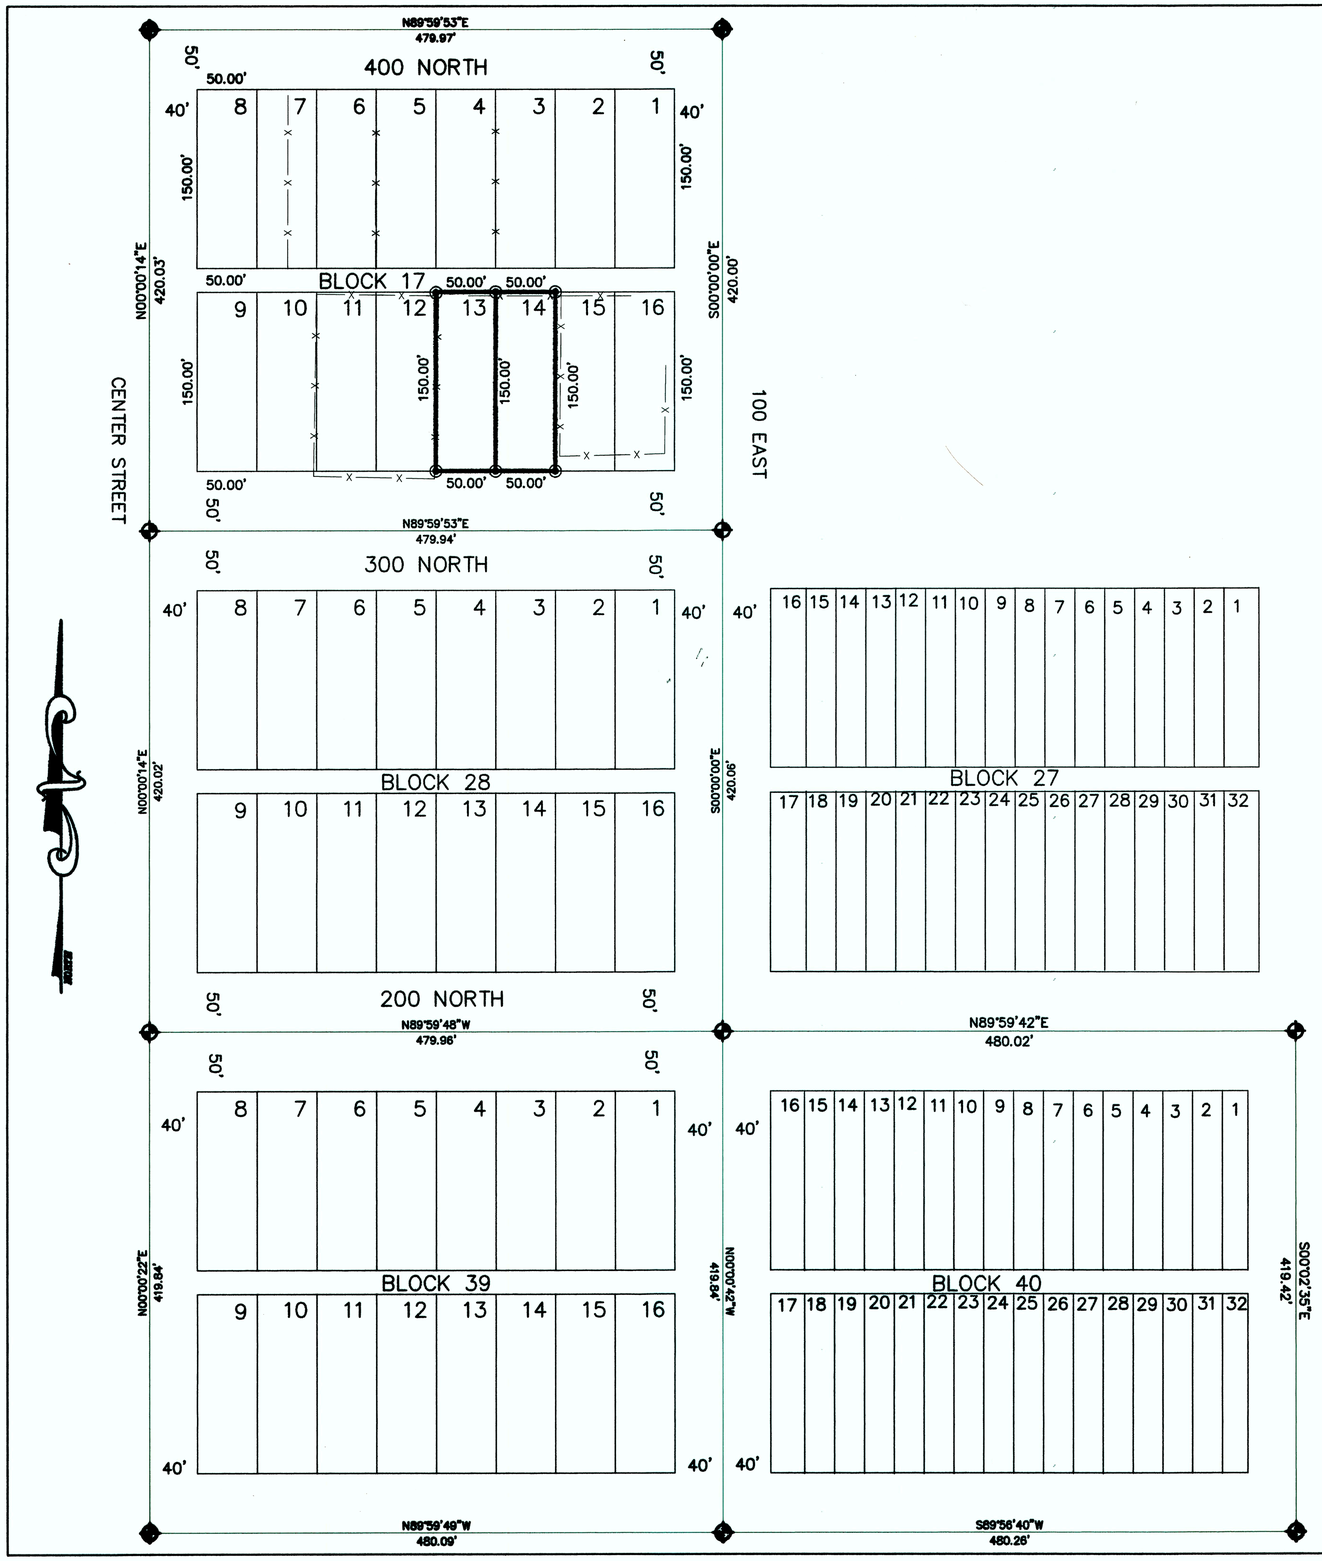

PROPERTY SURVEY FOR

CHARLES POTTER

LOTS 13&14
BLOCK 17.
MYTON CITY SURVEY

SECTION 25, TOWNSHIP 3 SOUTH RANGE 2 WEST UINTAH SPECIAL BASE & MERIDIAN

FOUND CENTERLINE MONUMENTS

SET 5/8" X 24" REBAR WITH CAP STAMPED P.L.S. 5561198

GRAPHIC SCALE

(IN FEET)
1 inch = 60 ft.

Rodney N. Rowley, Registered Land Surveyor, Certificate No. 5561198, (Utah)

PROFESSIONAL LAND SURVEYOR
No. 5561198
RODNEY N. ROWLEY
STATE OF UTAH

County Surveyors File #2527

RNR SURVEYING INC.
P.O. Box 250
Duchesne, Utah 84021
435-823-5556 435-738-2607

DRAWN BY:	RR
SCALE:	1" = 60'
DATE:	27 OCT 2011
JOB NUMBER	2011-231