BOUNDARY SURVEY FOR

JACQUELINE ELLIS

P.O. BOX 283
MYTON, UT 84052

LOTS 3, 4, 5, 7, 8, 9, 10, 11, 12, 13, 14, 15, 8, 16
BLOCK 38 MYTON TOWNSITE
DUCHESNE COUNTY, UTAH

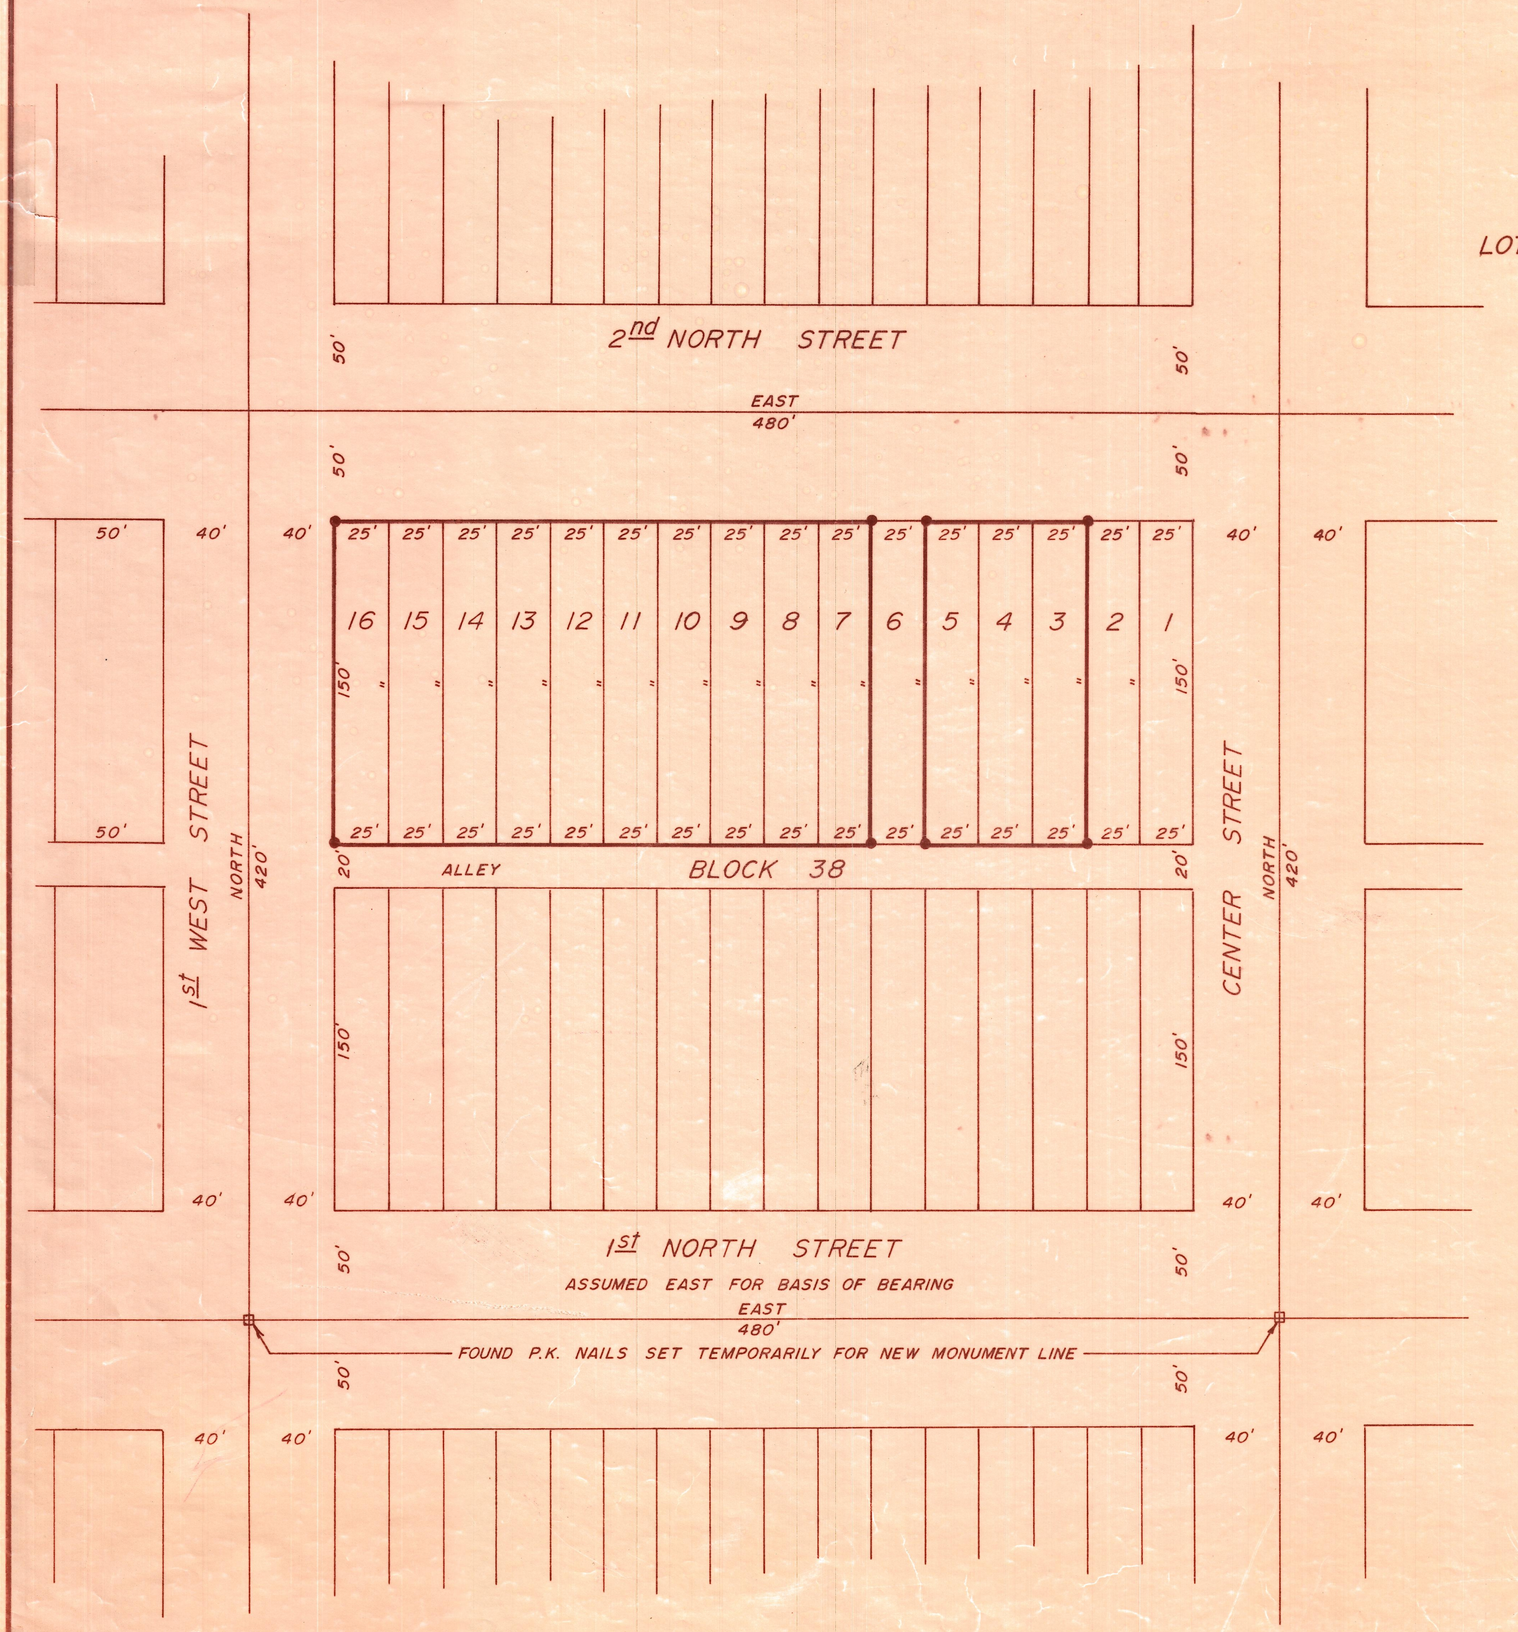

SCALE 1"=50'
●=1/2"x24" REBAR SET DURING THIS SURVEY

REGISTERED LAND SURVEYOR
Clinton S. Peatross
155[illegible]
STATE OF UTAH

4/28/98

County Surveyor's File No 767

PREPARED BY
PEATROSS LAND SURVEYS
REGISTERED LAND SURVEYOR
P.O. BOX 271
DUCHESNE, UTAH 84021
(435)738-5753

JOB# 746