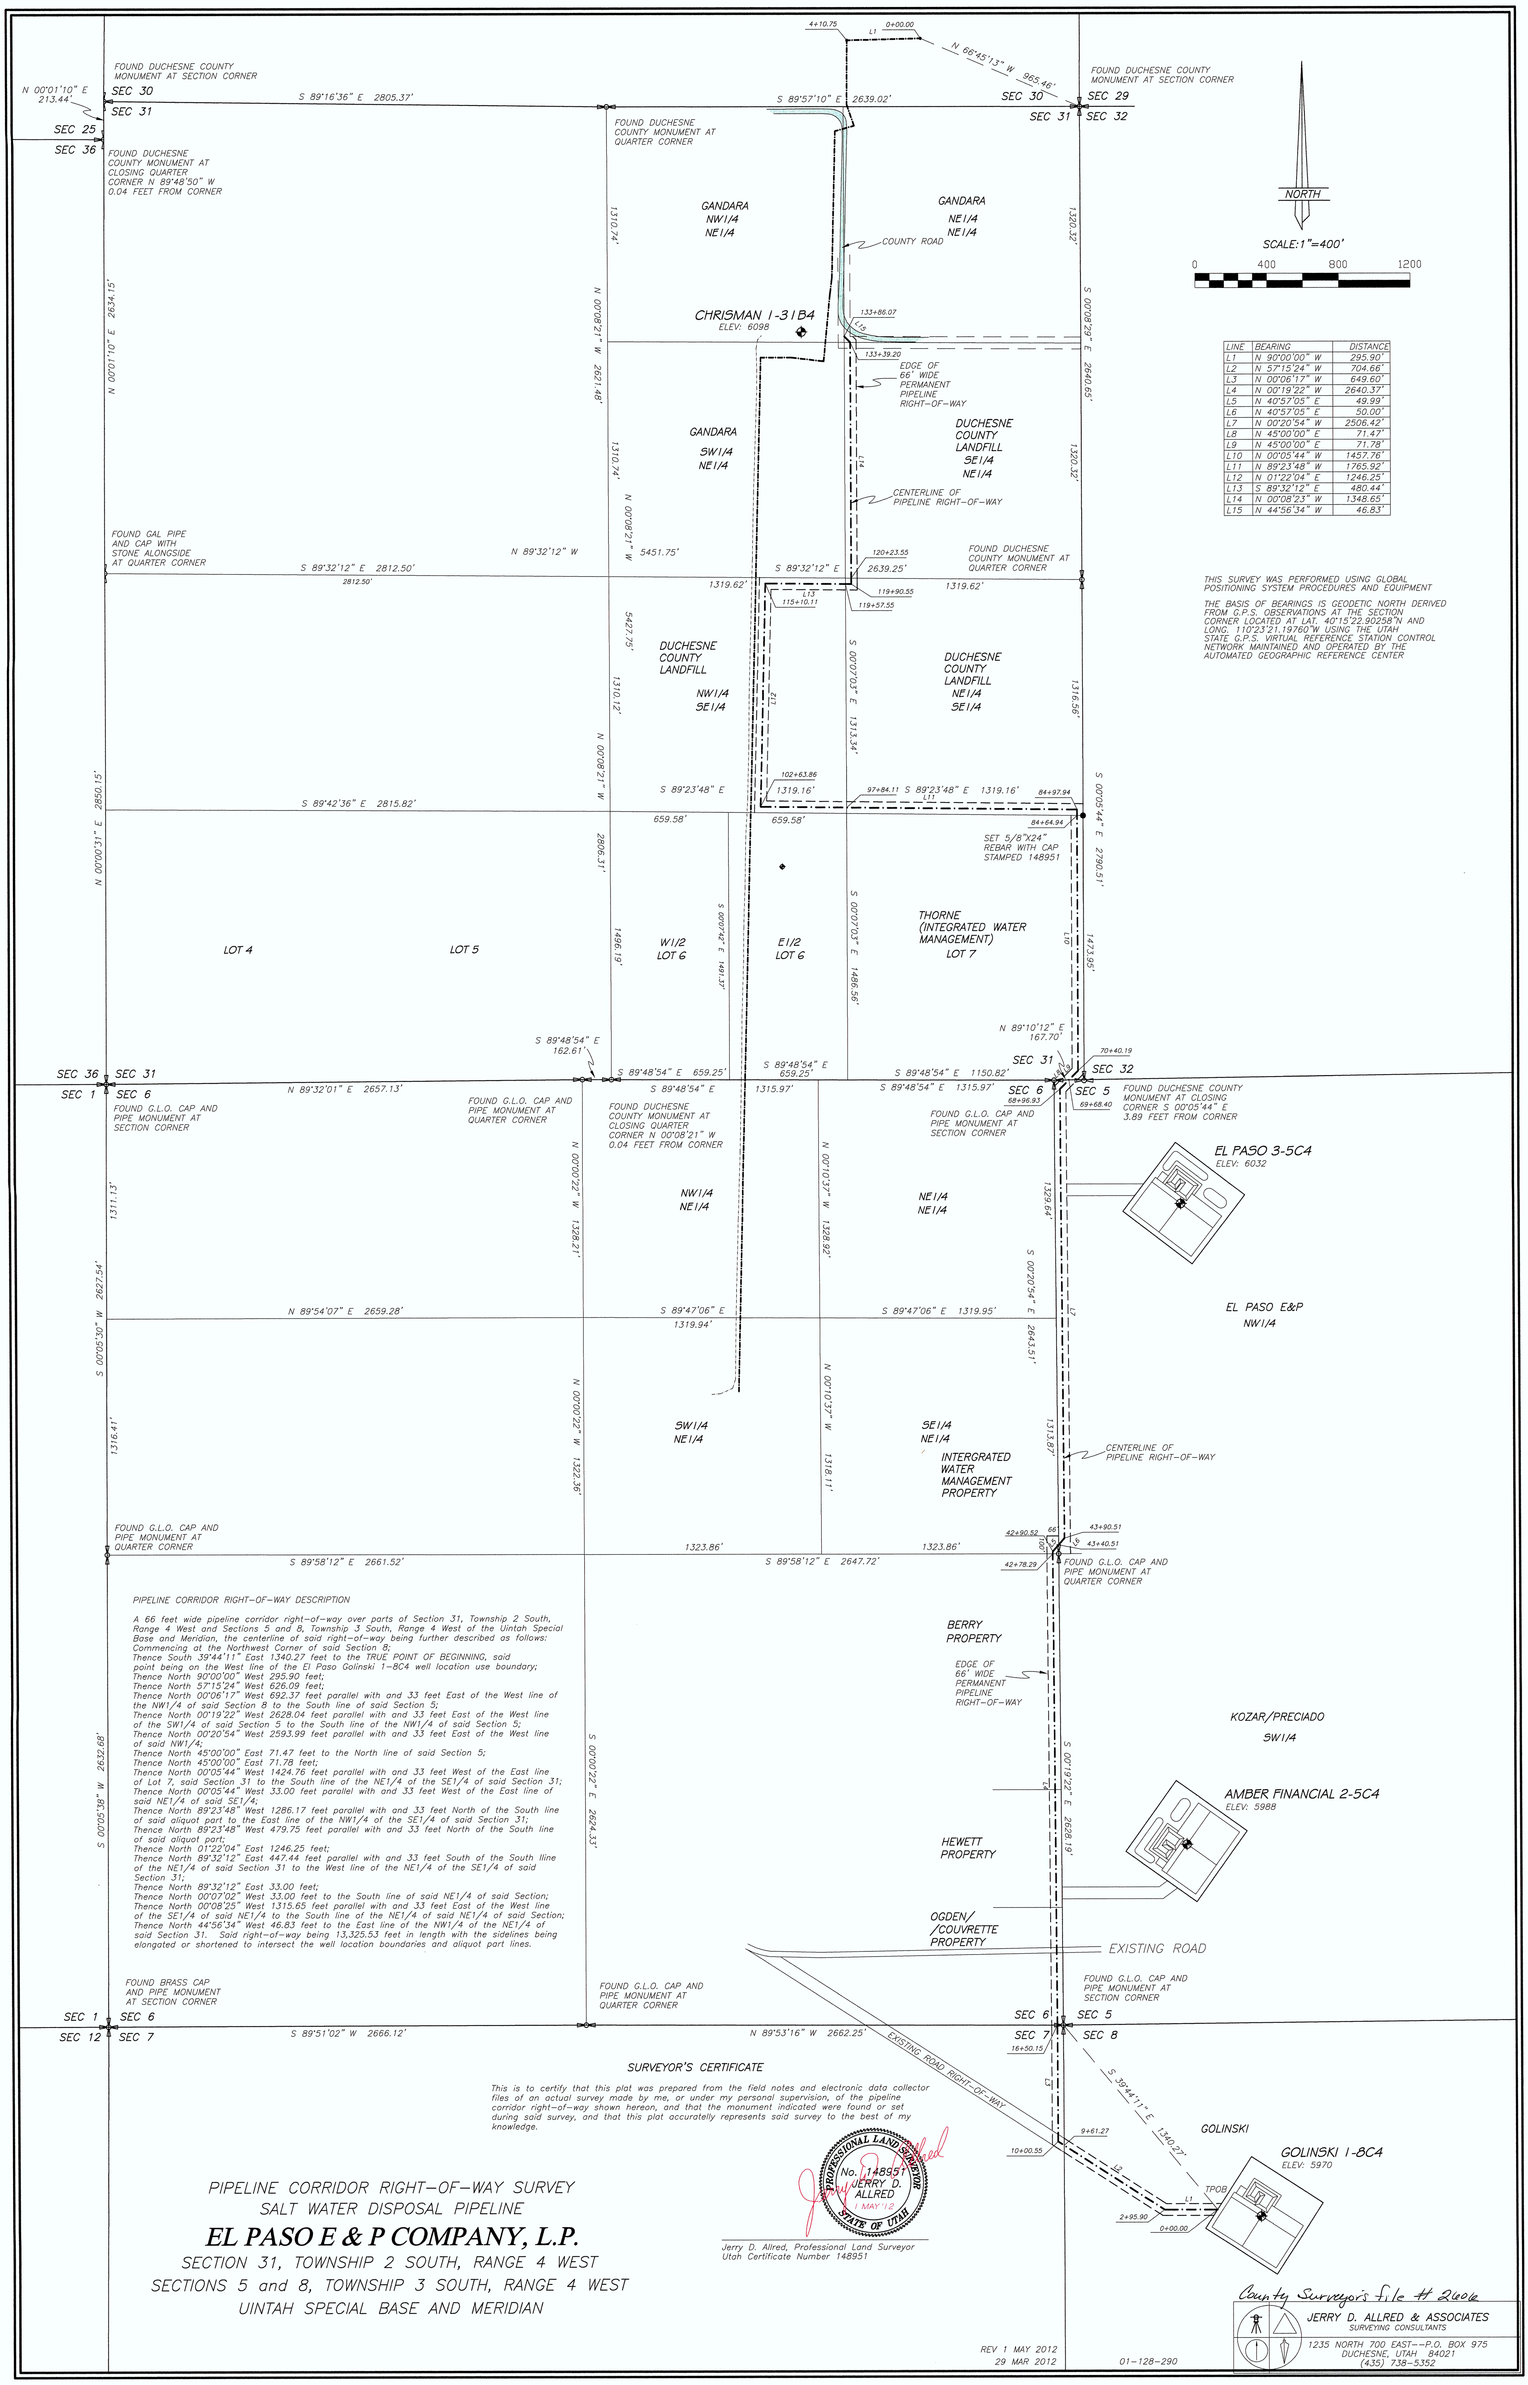

LINE	BEARING	DISTANCE
L1	N 90°00'00" W	295.90'
L2	N 57°15'24" W	704.66'
L3	N 00°06'17" W	649.60'
L4	N 00°19'22" W	2640.37'
L5	N 40°57'05" E	49.99'
L6	N 40°57'05" E	50.00'
L7	N 00°20'54" W	2506.42'
L8	N 45°00'00" E	71.47'
L9	N 45°00'00" E	71.78'
L10	N 00°05'44" W	1457.76'
L11	N 89°23'48" W	1765.92'
L12	N 01°22'04" E	1246.25'
L13	S 89°32'12" E	480.44'
L14	N 00°08'23" W	1348.65'
L15	N 44°56'34" W	46.83'

THIS SURVEY WAS PERFORMED USING GLOBAL POSITIONING SYSTEM PROCEDURES AND EQUIPMENT

THE BASIS OF BEARINGS IS GEODETIC NORTH DERIVED FROM G.P.S. OBSERVATIONS AT THE SECTION CORNER LOCATED AT LAT. 40°15'22.80258"N AND LONG. 110°23'21.19760"W USING THE UTAH STATE G.P.S. VIRTUAL REFERENCE STATION CONTROL NETWORK MAINTAINED AND OPERATED BY THE AUTOMATED GEOGRAPHIC REFERENCE CENTER

PIPELINE CORRIDOR RIGHT-OF-WAY DESCRIPTION

A 66 feet wide pipeline corridor right-of-way over parts of Section 31, Township 2 South, Range 4 West and Sections 5 and 8, Township 3 South, Range 4 West of the Uintah Special Base and Meridian, the centerline of said right-of-way being further described as follows:
Commencing at the Northwest Corner of said Section 8;
Thence South 39°44'11" East 1340.27 feet to the TRUE POINT OF BEGINNING, said point being on the West line of the El Paso Golinski 1-8C4 well location use boundary;
Thence North 90°00'00" West 295.90 feet;
Thence North 57°15'24" West 626.09 feet;
Thence North 00°06'17" West 692.37 feet parallel with and 33 feet East of the West line of the NW1/4 of said Section 8 to the South line of said Section 5;
Thence North 00°19'22" West 2628.04 feet parallel with and 33 feet East of the West line of the SW1/4 of said Section 5 to the South line of the NW1/4 of said Section 5;
Thence North 00°20'54" West 2593.99 feet parallel with and 33 feet East of the West line of said NW1/4;
Thence North 45°00'00" East 71.47 feet to the North line of said Section 5;
Thence North 45°00'00" East 71.78 feet;
Thence North 00°05'44" West 1424.76 feet parallel with and 33 feet West of the East line of Lot 7, said Section 31 to the South line of the NE1/4 of the SE1/4 of said Section 31;
Thence North 00°05'44" West 33.00 feet parallel with and 33 feet West of the East line of said NE1/4 of said SE1/4;
Thence North 89°23'48" West 1286.17 feet parallel with and 33 feet North of the South line of said aliquot part to the East line of the NW1/4 of the SE1/4 of said Section 31;
Thence North 89°23'48" West 479.75 feet parallel with and 33 feet North of the South line of said aliquot part;
Thence North 01°22'04" East 1246.25 feet;
Thence North 89°32'12" East 447.44 feet parallel with and 33 feet South of the South line of the NE1/4 of said Section 31 to the West line of the NE1/4 of the SE1/4 of said Section 31;
Thence North 89°32'12" East 33.00 feet;
Thence North 00°07'02" West 33.00 feet to the South line of said NE1/4 of said Section;
Thence North 00°08'25" West 1315.65 feet parallel with and 33 feet East of the West line of the SE1/4 of said NE1/4 to the South line of the NE1/4 of said NE1/4 of said Section;
Thence North 44°56'34" West 46.83 feet to the East line of the NW1/4 of the NE1/4 of said Section 31. Said right-of-way being 13,325.53 feet in length with the sidelines being elongated or shortened to intersect the well location boundaries and aliquot part lines.

SURVEYOR'S CERTIFICATE

This is to certify that this plat was prepared from the field notes and electronic data collector files of an actual survey made by me, or under my personal supervision, of the pipeline corridor right-of-way shown hereon, and that the monument indicated were found or set during said survey, and that this plat accuratelly represents said survey to the best of my knowledge.

PROFESSIONAL LAND SURVEYOR No. 148951 JERRY D. ALLRED 1 MAR '12 STATE OF UTAH

Jerry D. Allred, Professional Land Surveyor
Utah Certificate Number 148951

PIPELINE CORRIDOR RIGHT-OF-WAY SURVEY
SALT WATER DISPOSAL PIPELINE

EL PASO E & P COMPANY, L.P.

SECTION 31, TOWNSHIP 2 SOUTH, RANGE 4 WEST
SECTIONS 5 and 8, TOWNSHIP 3 SOUTH, RANGE 4 WEST
UINTAH SPECIAL BASE AND MERIDIAN

County Surveyor's file # 2606

JERRY D. ALLRED & ASSOCIATES
SURVEYING CONSULTANTS
1235 NORTH 700 EAST--P.O. BOX 975
DUCHESNE, UTAH 84021
(435) 738-5352

REV 1 MAY 2012
29 MAR 2012

01-128-290