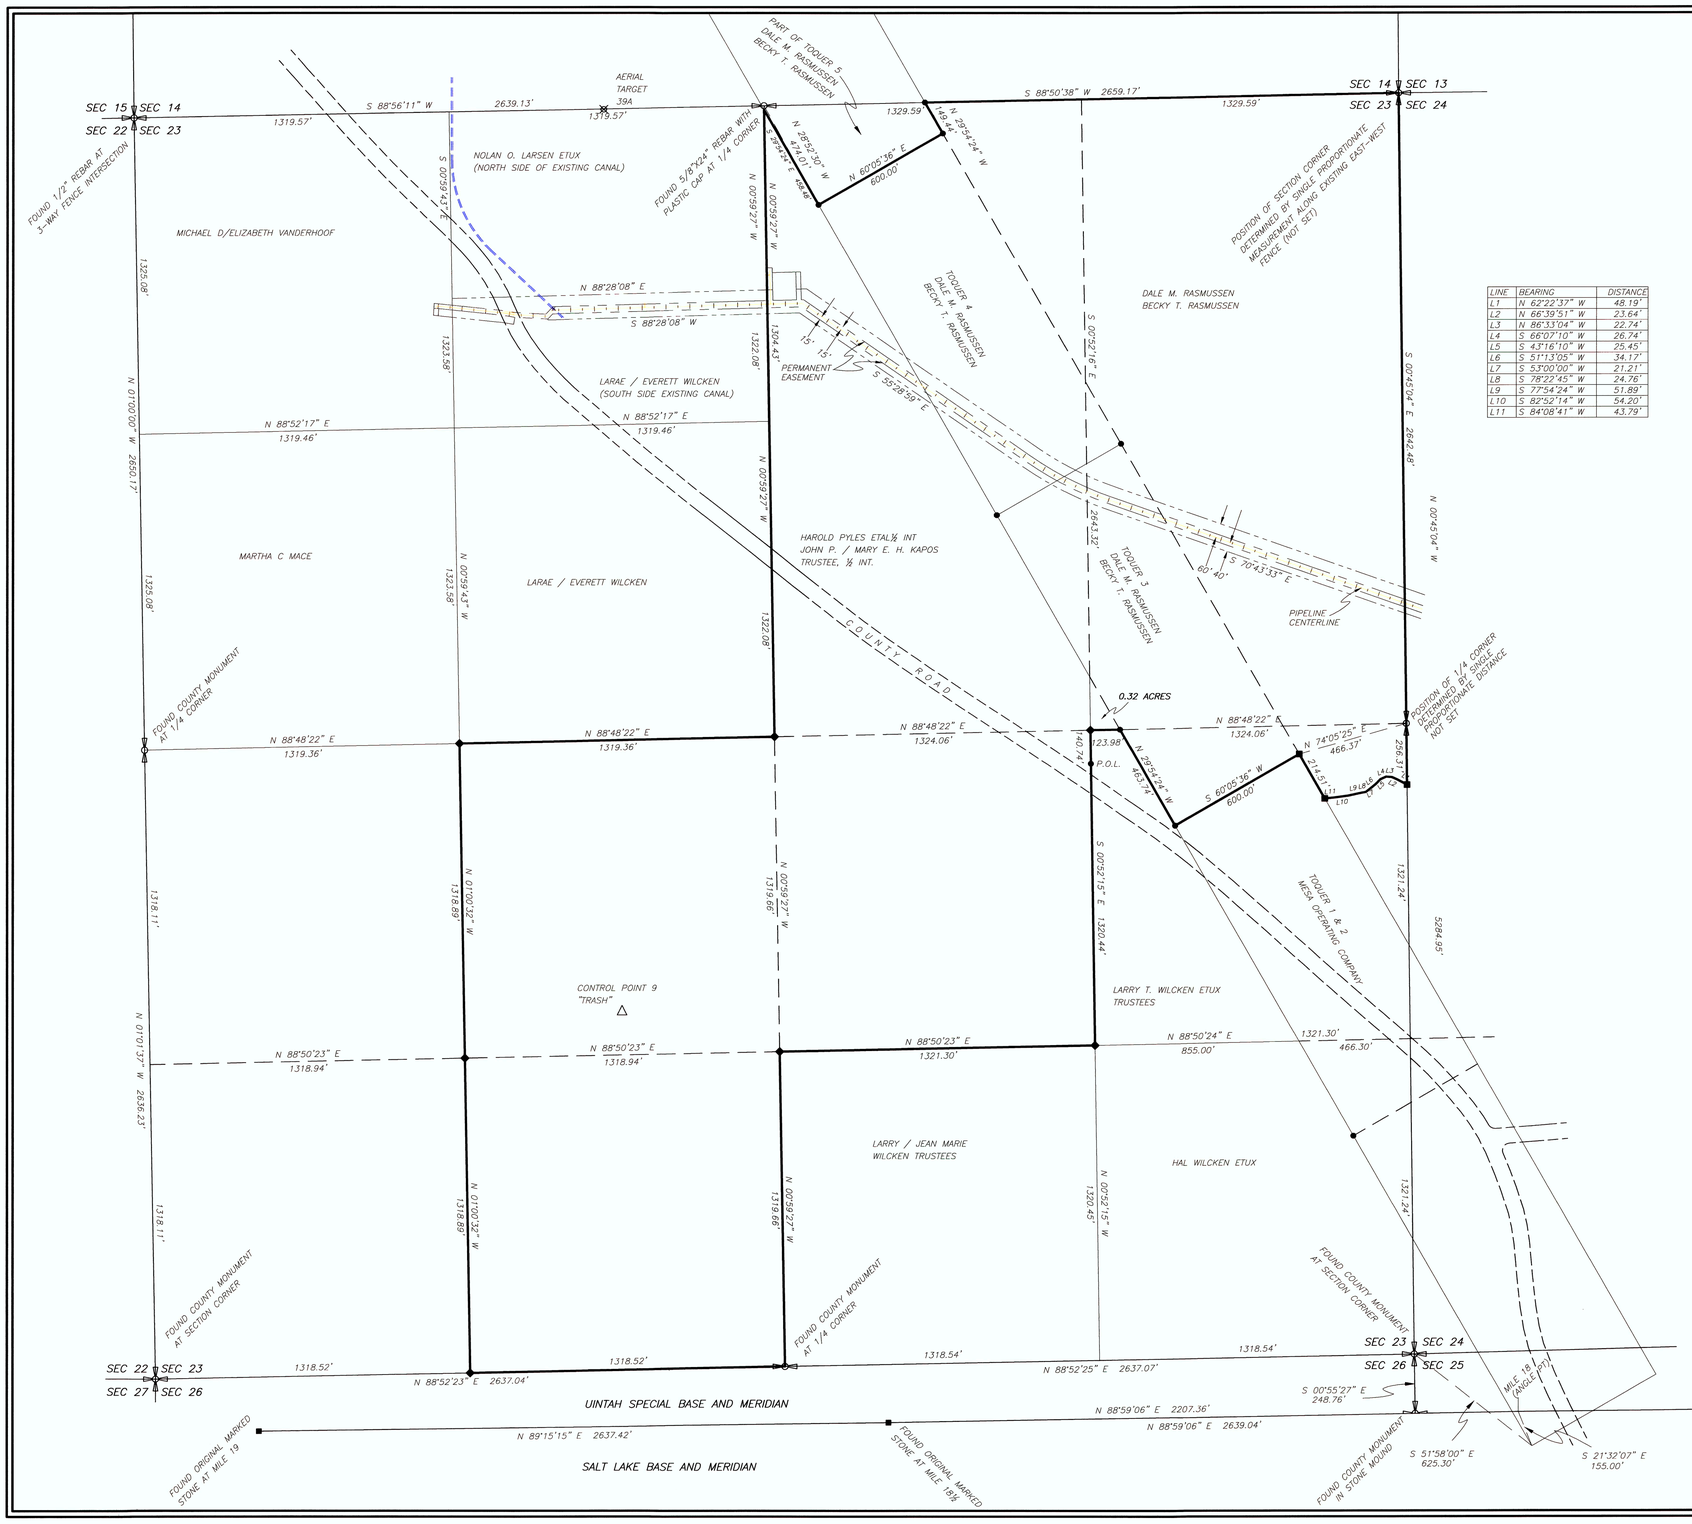

LINE	BEARING	DISTANCE
L1	N 62°22'37" W	48.19'
L2	N 66°39'51" W	23.64'
L3	N 86°33'04" W	22.74'
L4	S 66°07'10" W	26.74'
L5	S 43°16'10" W	25.45'
L6	S 51°13'05" W	34.17'
L7	S 53°00'00" W	21.21'
L8	S 78°22'45" W	24.76'
L9	S 77°54'24" W	51.89'
L10	S 82°52'14" W	54.20'
L11	S 84°08'41" W	43.79'

PROPERTY SURVEY FOR

DALE RASMUSSEN

SECTION 23, TOWNSHIP 4 SOUTH, RANGE 2 WEST

UINTAH SPECIAL BASE AND MERIDIAN

DUCHESNE COUNTY, UTAH

NORTH

SCALE: 1"=300'

0' 300' 600' 900'

LEGEND, NOTES, AND NARRATIVE

SECTION CORNER

QUARTER CORNER

1/16 CORNER--5/8"X24" REBAR WITH CAP UNLESS OTHERWISE NOTED

FOUND EXISTING SET REBAR

5/8"X24" REBAR WITH PLASTIC CAP STAMPED 148951 SET BY THIS SURVEY

THIS SURVEY WAS PERFORMED USING GLOBAL POSITIONING SYSTEM (G.P.S.) EQUIPMENT AND PROCEDURES.

NARRATIVE

This survey was performed at the request of Dale Rasmussen for the purpose of reestablishing the aliquot part corners of Section 23 as well as several other corners along an existing mining claim. The monuments marking the Public Land Survey System corners were found as indicated and used to control the survey. The parcels were them monumented as shown.

SURVEYOR'S CERTIFICATE

This is to certify that this plat was prepared from the field notes and electronic data collector files of an actual survey made by me, or under my personal supervision, of the parcel of land shown hereon, and that the monuments indicated were found or set during said survey, and that this plat accurately represents said survey to the best of my knowledge.

PROFESSIONAL LAND SURVEYOR No. 148951 JERRY D. ALLRED 1 JUN 12 STATE OF UTAH

Jerry D. Allred, Professional Land Surveyor
Utah Certificate Number 148951

COUNTY SURVEYOR'S FILE # 2614

JERRY D. ALLRED AND ASSOCIATES
SURVEYING CONSULTANTS
121 NORTH CENTER ST.--P.O. BOX 975
DUCHESNE, UTAH 84021
(435) 738-5352

1 JUN 2012 12-100-019