FOUND COUNTY MONUMENT AT THE NORTHWEST CORNER OF SECTION 22, T.3S., R.8W., U.S.B.&M.

N 0°15'55" W 1299.56'

VISTA VALLEY ESTATES NO. 2

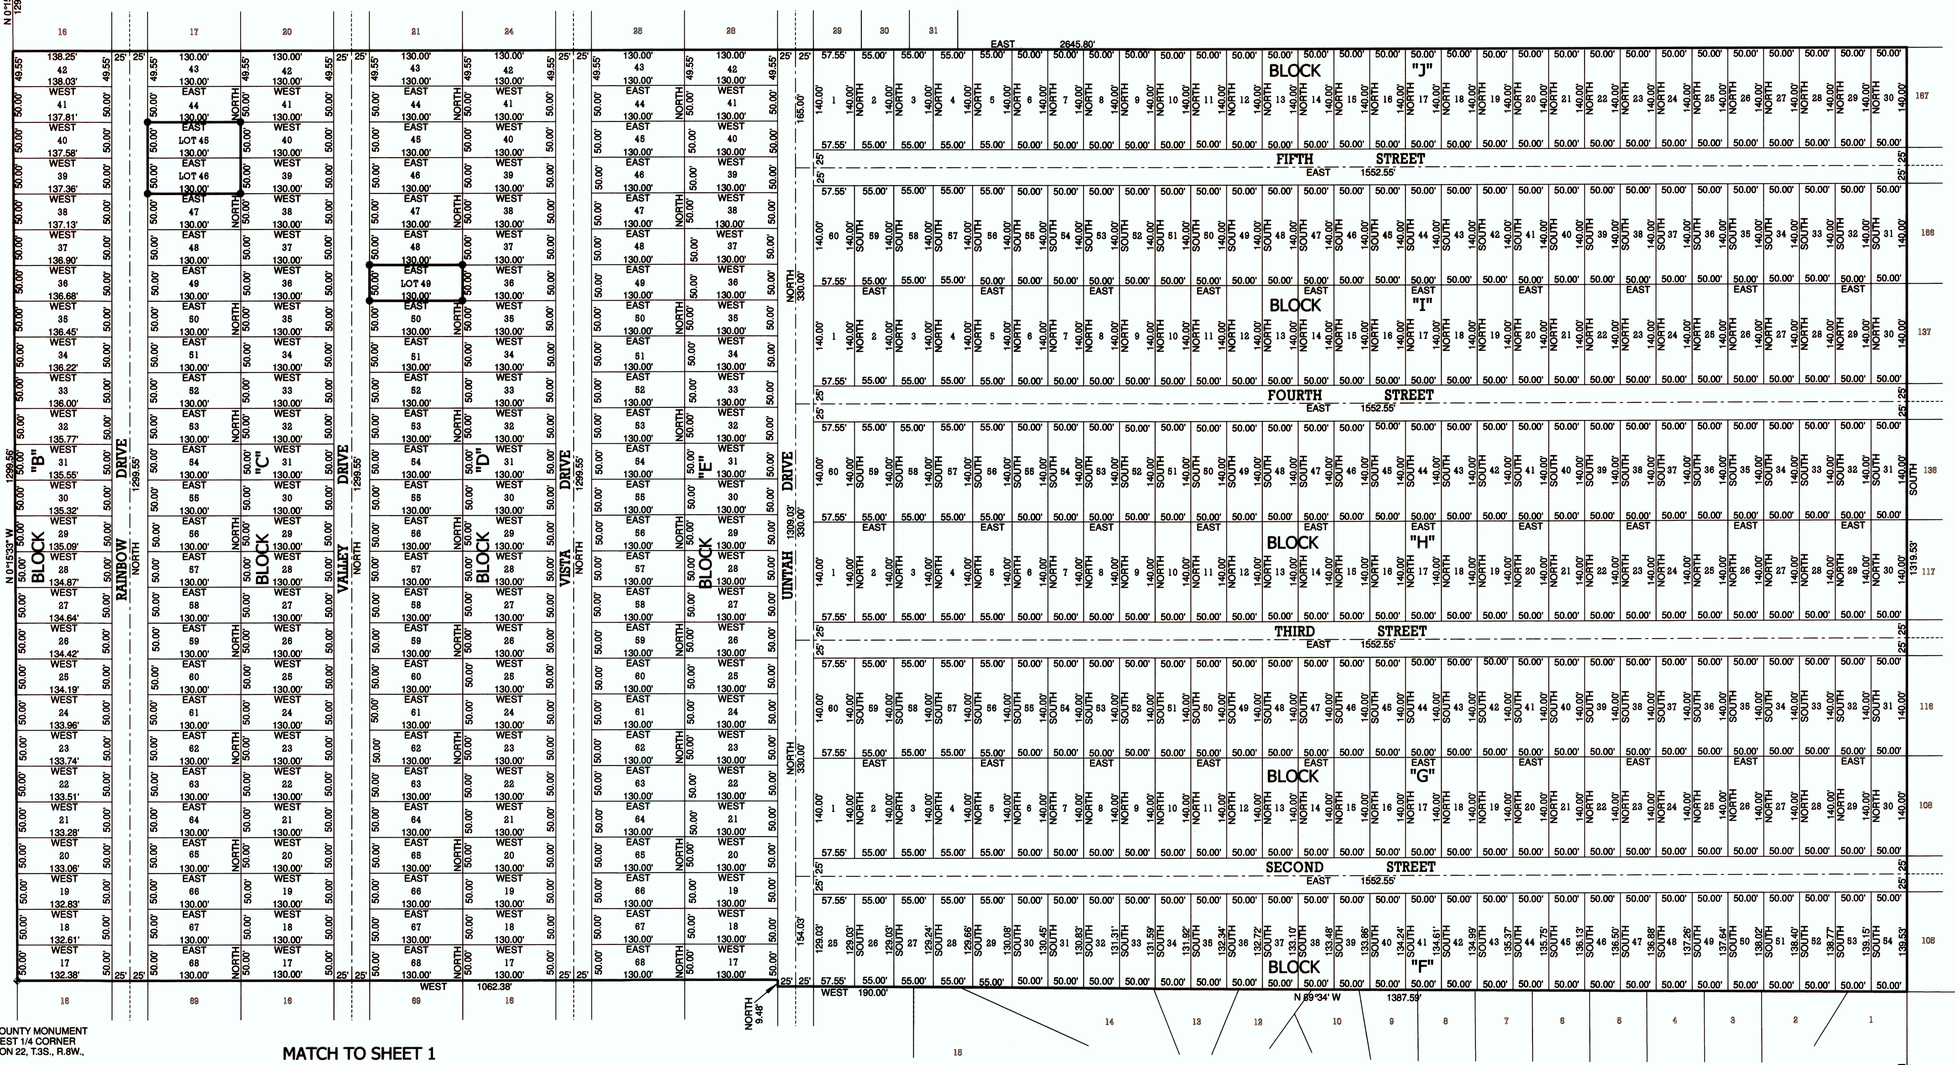

FOUND COUNTY MONUMENT AT THE WEST 1/4 CORNER OF SECTION 22, T.3S., R.8W., U.S.B.&M.

MATCH TO SHEET 1

VISTA VALLEY ESTATES No. 3

VISTA VALLEY ESTATES NO. 3

SCALE: 1" = 100'

0 50 100 200

● = SET 5/8" REBAR WITH YELLOW PLASTIC CAP STAMPED PEATROSS PLS 155666

⊕ = FOUND HIGHWAY RIGHT OF WAY MONUMENT

RECORD OF SURVEY
FOR

MOUNTAINS WEST RANCHES

P.O. BOX 981990
PARK CITY, UT 84098

SHEET 2 OF 2 SHEETS
VISTA VALLEY ESTATES, No. 1
LOCATED IN SECTION 22
TOWNSHIP 3 SOUTH, RANGE 8 WEST
UINTAH SPECIAL BASE AND MERIDIAN
DUCHESNE COUNTY, UTAH

Clinton S. Peatross No. 155666 11/13/11 LICENSED PROFESSIONAL LAND SURVEYOR STATE OF UTAH

Duchesne County Surveyor's File # 3398 2 of 2

PREPARED BY
PEATROSS LAND SURVEYS
PROFESSIONAL LAND SURVEYOR
P.O. BOX 34
Duchesne Utah, 84021

Phone: (435)738-5753 Cell: (435)724-4386
email: cspeatross@ubtanet.com

DRAFTED BY: ASHLEY PEATROSS	DATE DRAFTED: 10/26/2010	DATE PLOTTED: Thursday 1/13/11
SHEET: 2 OF 2	FILE NAME: J.T. GRANT JOB # 1102	