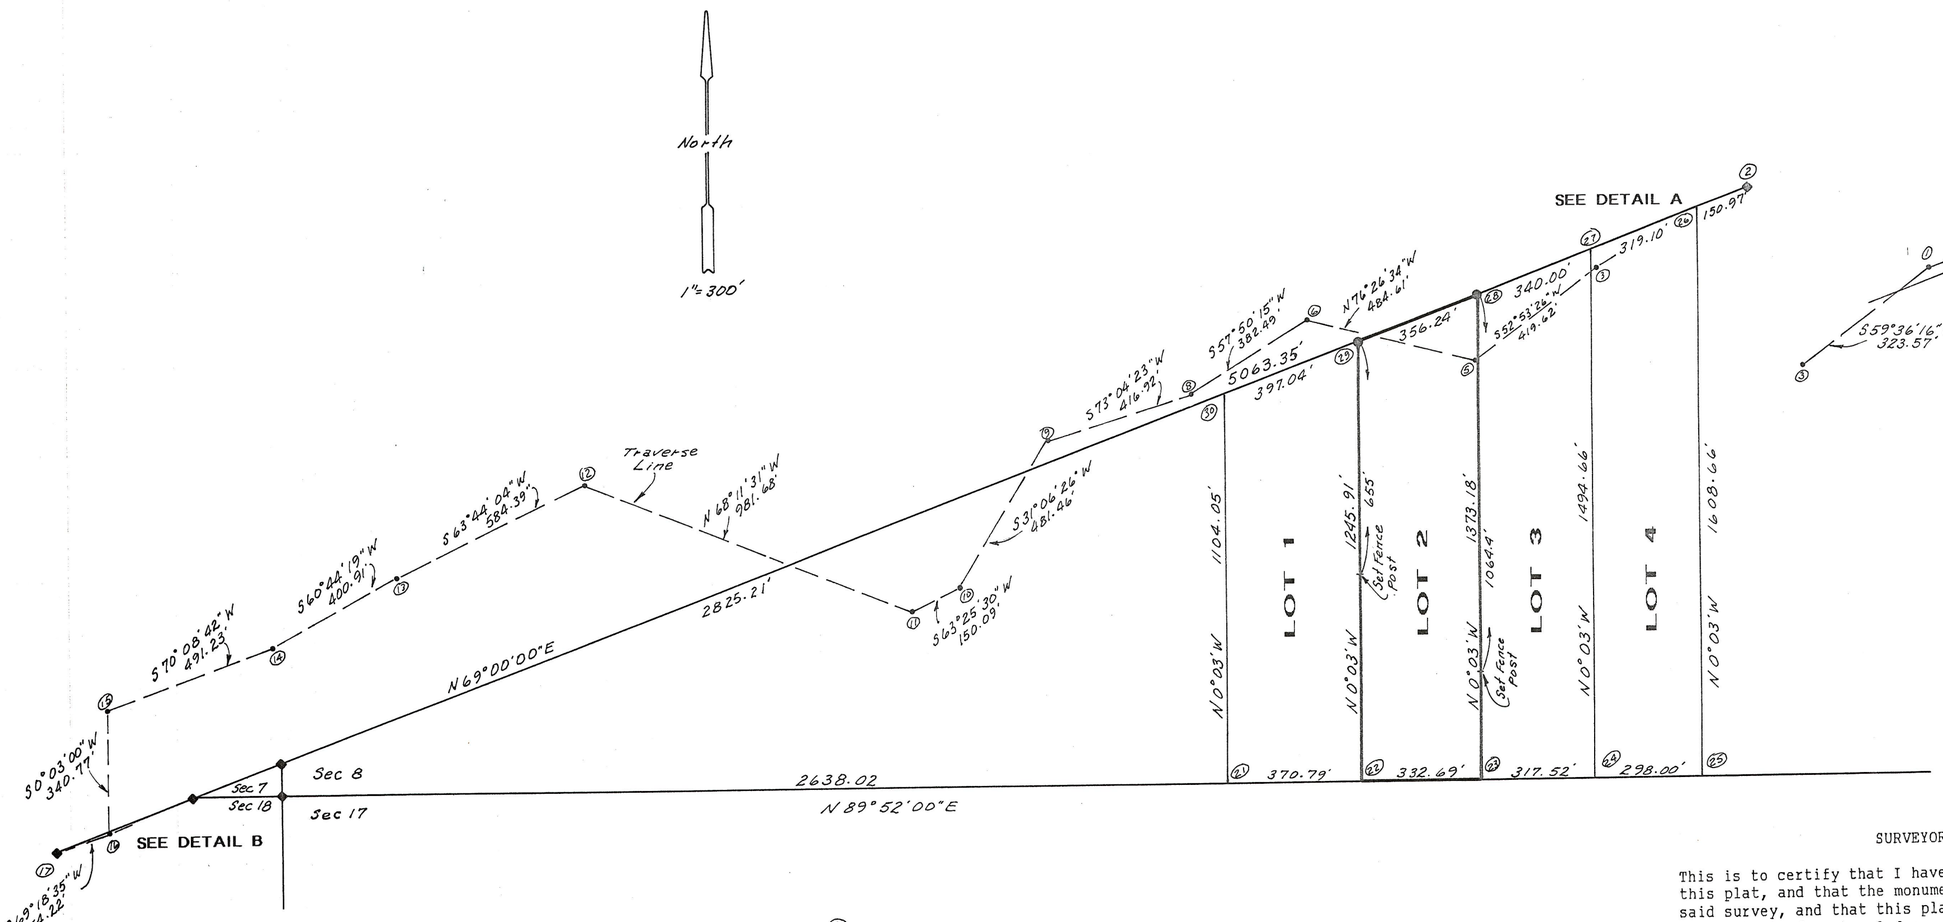

DETAIL A

Not to Scale

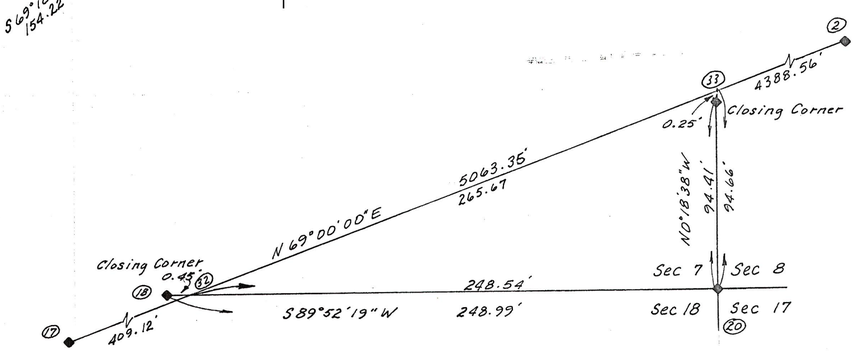

DETAIL B

Not to Scale

LEGEND & NOTES

- ◆ Found Brass Cap Monuments
- • Angle Points on Traverse Line
- ● 1/2"x24" rebar set by this survey
- (9) Survey Point Number

SURVEYOR'S CERTIFICATE

This is to certify that I have surveyed the parcel of land shown on this plat, and that the monuments indicated were found or set during said survey, and that this plat accurately represents said survey to the best of my knowledge.

Jerry D. Allred

Jerry D. Allred, Registered Land Surveyor, Cert. No. 148951 (Utah)

LICENSED LAND SURVEYOR
No. 148951
JERRY D.
ALLRED
STATE OF UTAH

PROPERTY SURVEY FOR

WILLIAM LEE

LOT 2, NENTY SUBDIVISION

SECTION 8, TOWNSHIP 11 SOUTH, RANGE 10 EAST

SALT LAKE BASE AND MERIDIAN

Duch Co Sur File # 354

JERRY D. ALLRED & ASSOCIATES
Surveying & Engineering Consultants
121 North Center Street
P.O. Box 975
DUCHESNE, UTAH 84021
(801) 738-5352

5 Oct '94

94-100-051