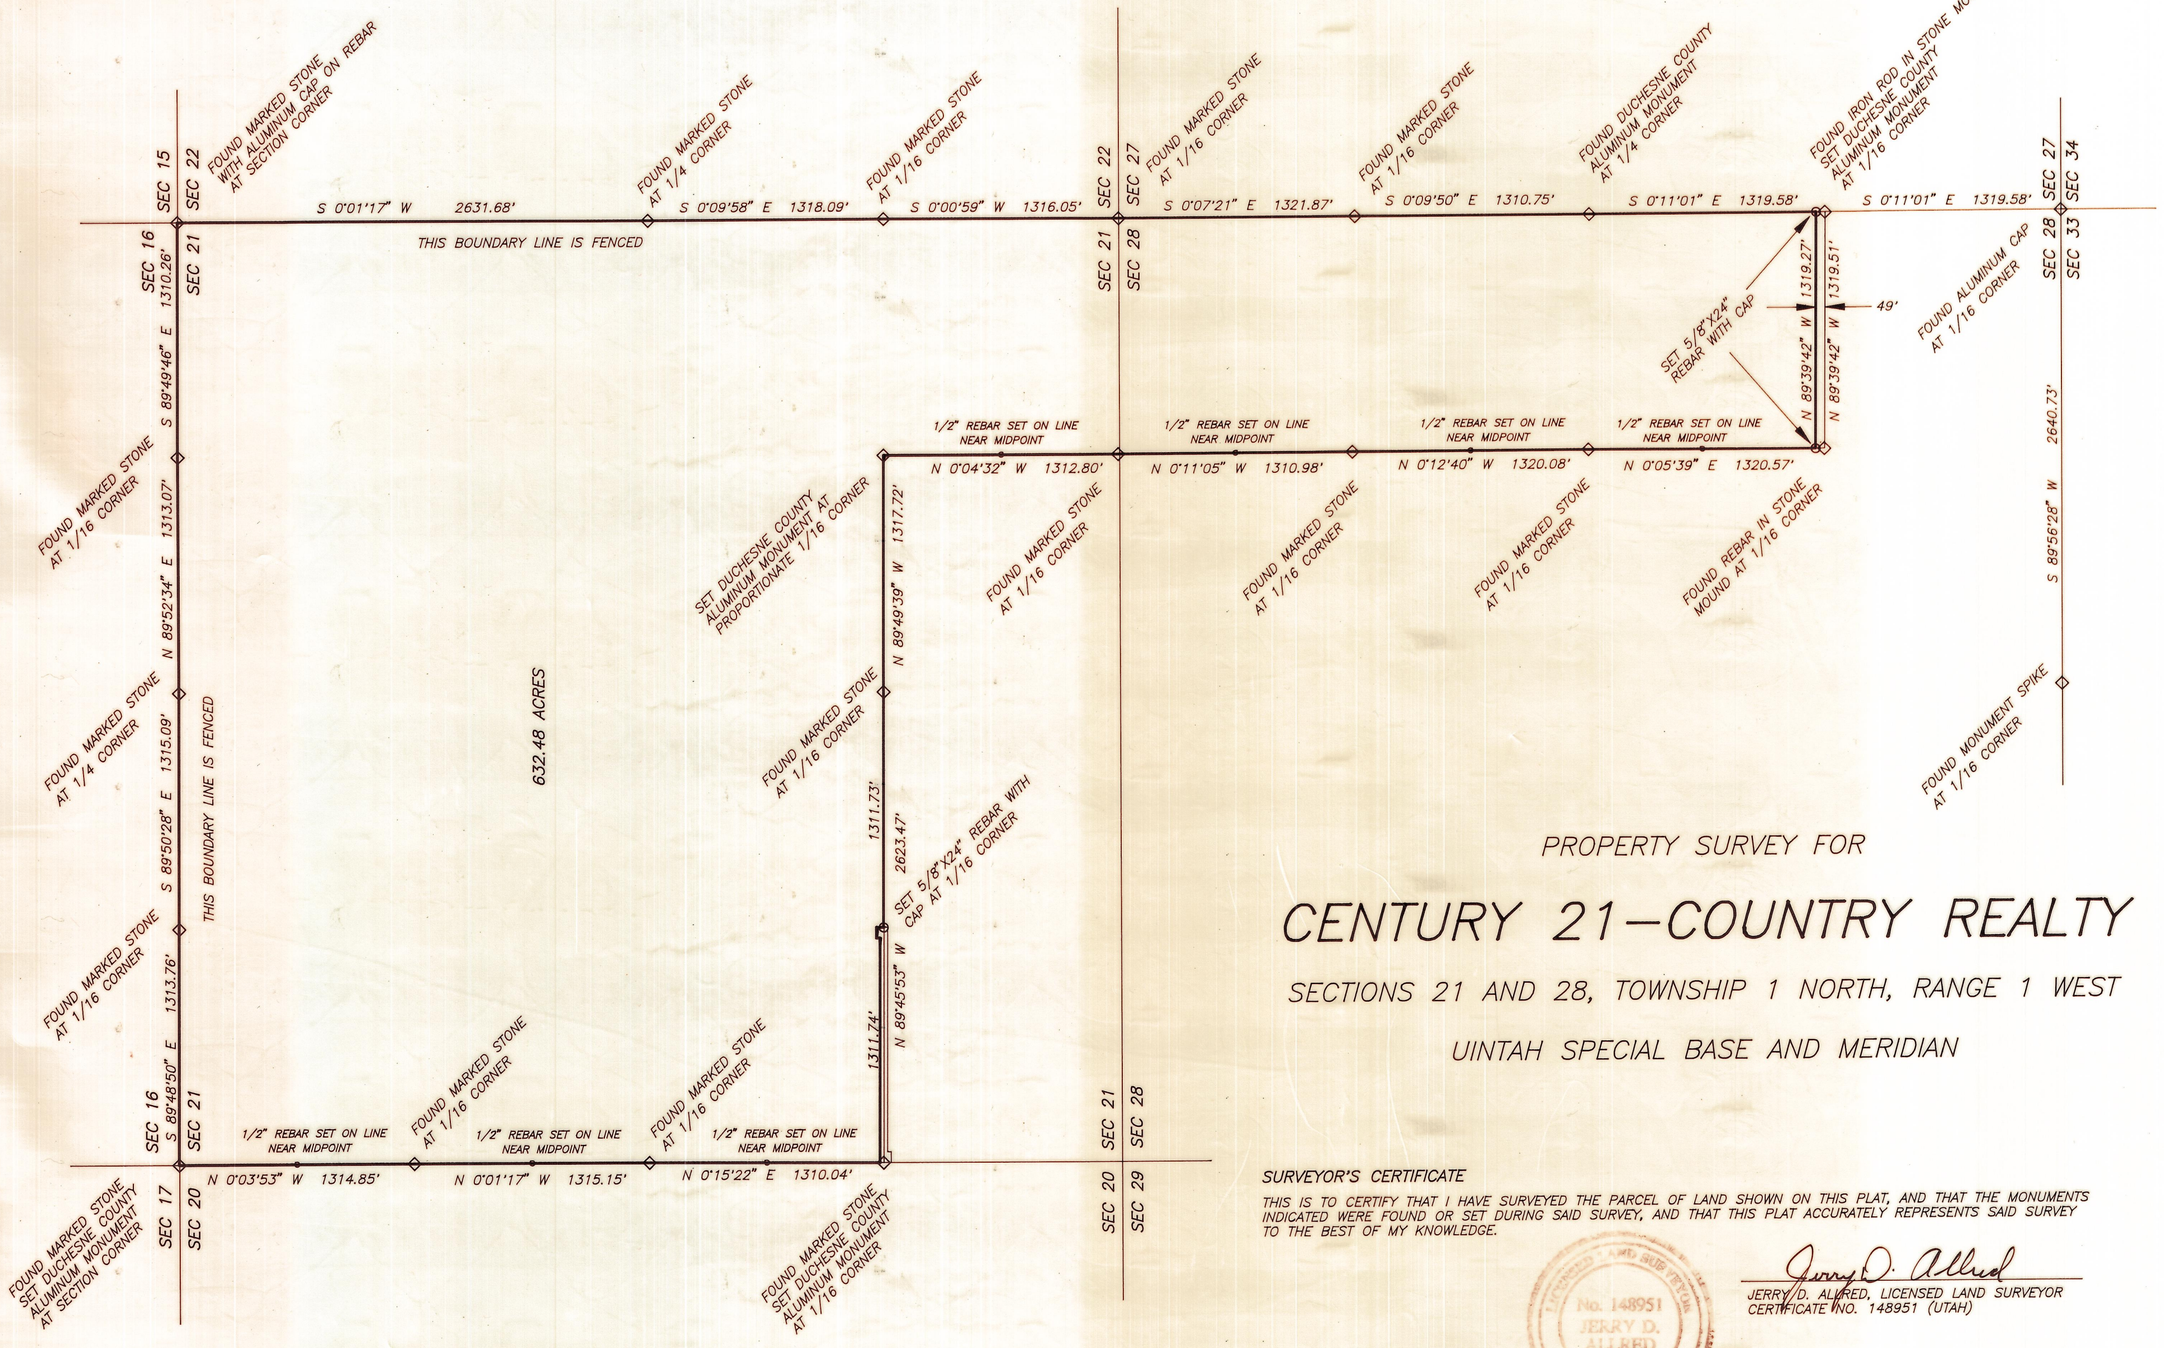

PROPERTY SURVEY FOR

CENTURY 21–COUNTRY REALTY

SECTIONS 21 AND 28, TOWNSHIP 1 NORTH, RANGE 1 WEST

UINTAH SPECIAL BASE AND MERIDIAN

NORTH

SCALE: 1" = 600'

THIS SURVEY WAS PERFORMED USING GLOBAL POSITIONING SYSTEM (G.P.S.) PROCEDURES AND EQUIPMENT. THE BASIS OF BEARINGS IS WGS–84 NORTH.

SURVEYOR'S CERTIFICATE

THIS IS TO CERTIFY THAT I HAVE SURVEYED THE PARCEL OF LAND SHOWN ON THIS PLAT, AND THAT THE MONUMENTS INDICATED WERE FOUND OR SET DURING SAID SURVEY, AND THAT THIS PLAT ACCURATELY REPRESENTS SAID SURVEY TO THE BEST OF MY KNOWLEDGE.

LICENSED LAND SURVEYOR No. 148951 JERRY D. ALLRED STATE OF UTAH

Jerry D. Allred

JERRY D. ALLRED, LICENSED LAND SURVEYOR
CERTIFICATE NO. 148951 (UTAH)

Duch Co. Surveyor File No. 530

JERRY D. ALLRED & ASSOCIATES
Surveying & Engineering Consultants
121 North Center Street
P.O. Box 975
DUCHESNE, UTAH 84021
(801) 738-5352

Rev 15 APR 1997
3 APRIL 1997 78–127–065