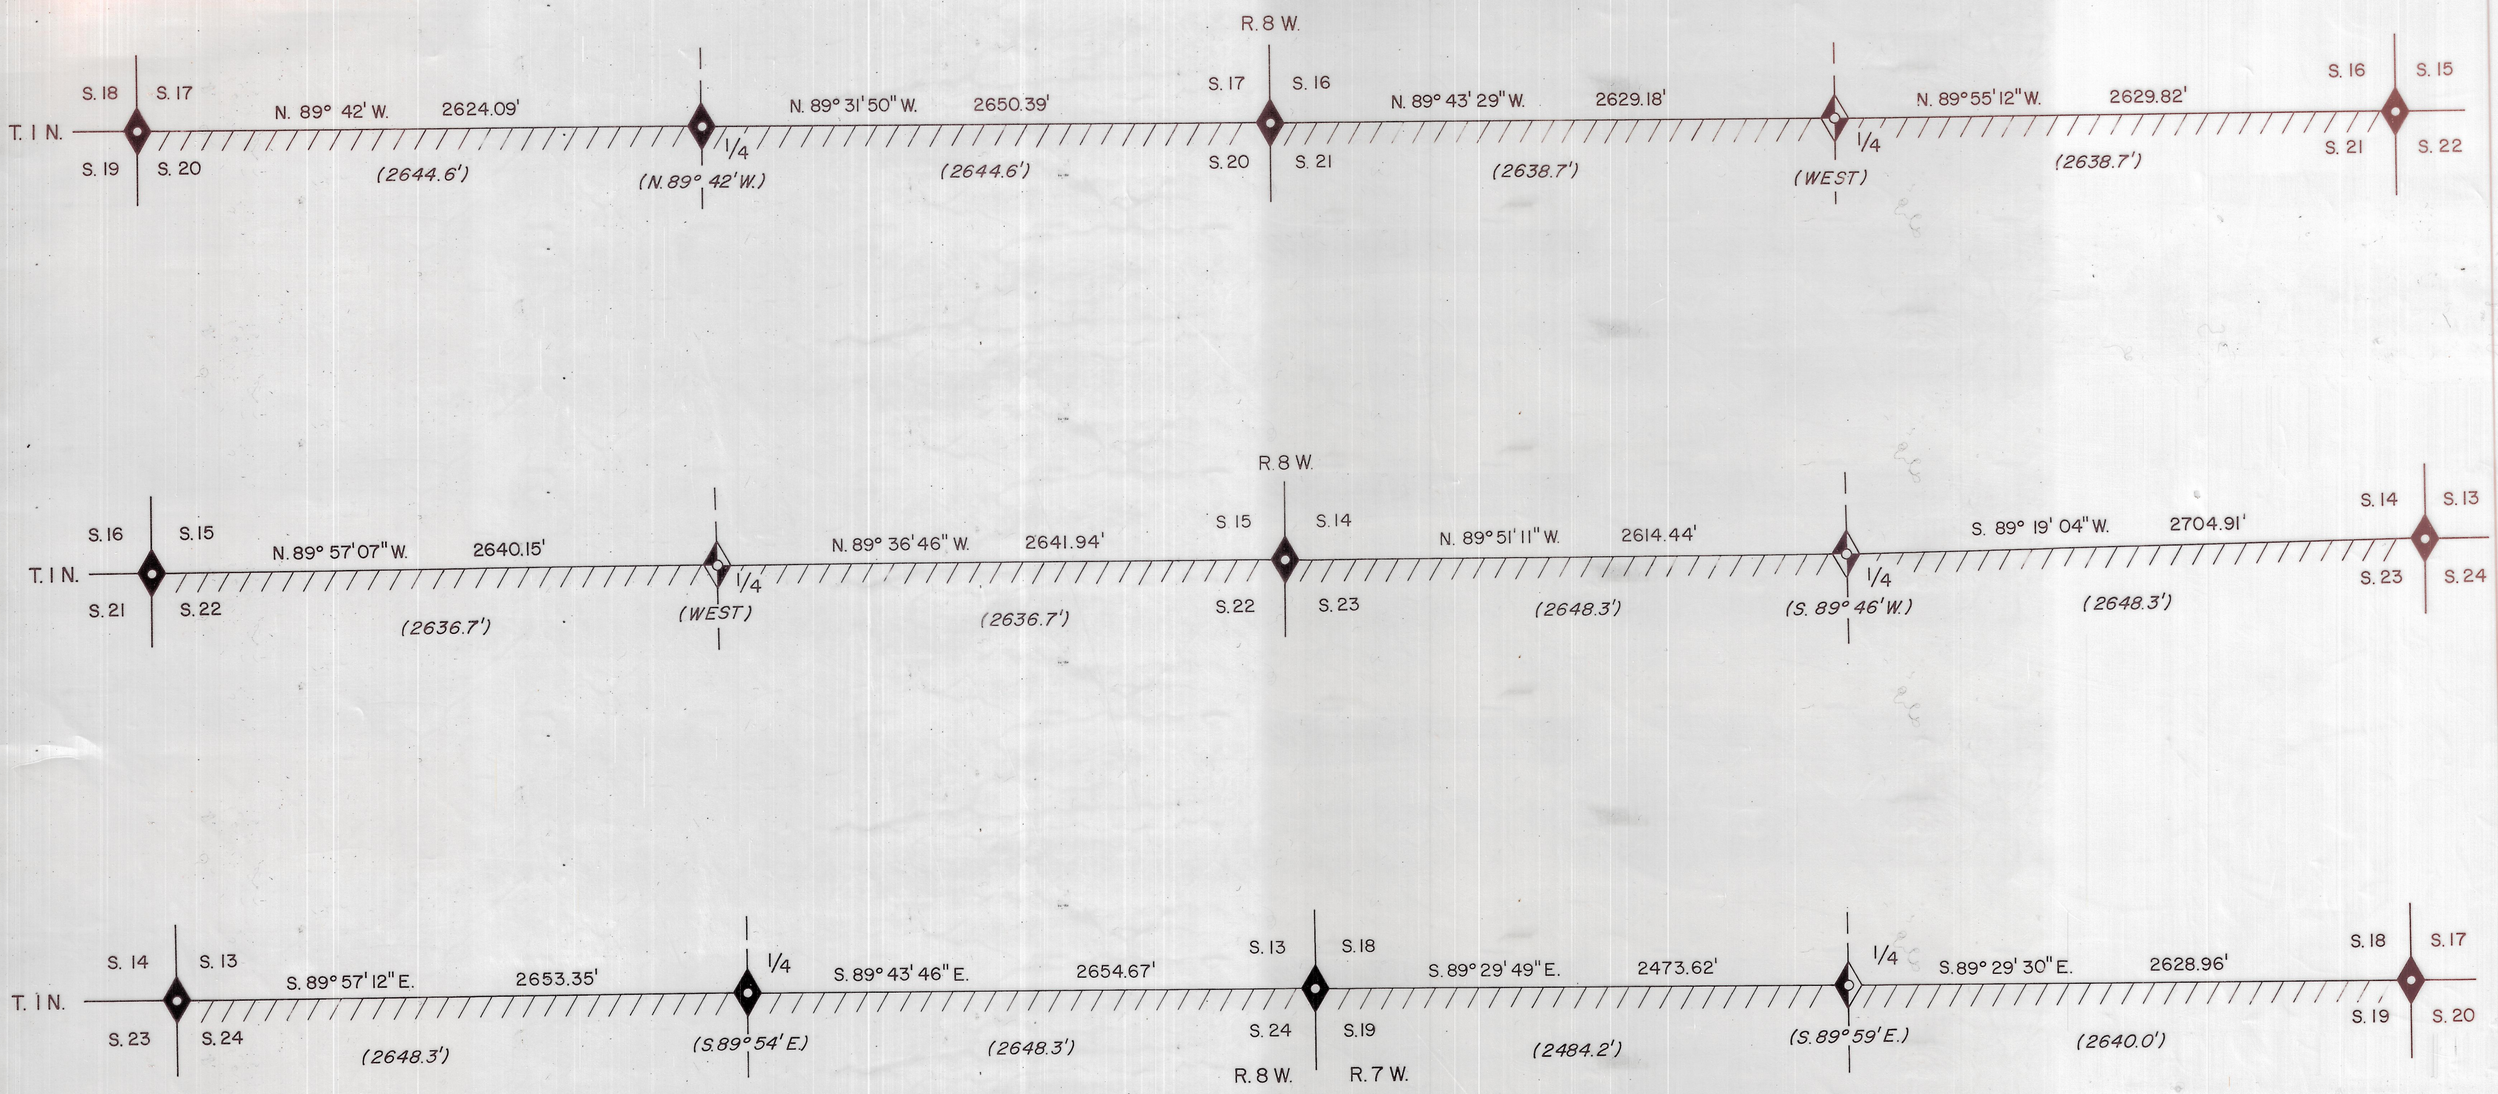

LEGEND

- B.L.M. MONUMENT SET FROM ORIGINAL EVIDENCE.
- B.L.M. MONUMENT SET BY PROPORTIONATE MEASUREMENT.
- FOREST SERVICE MONUMENT SET FROM ORIGINAL EVIDENCE.
- U.S. / PVT. FOREST SERVICE PROPERTY LINE-SURVEYED & POSTED.

BASIS OF BEARING

ALL BEARINGS SHOWN ARE IN PLANE, ANGULAR RELATIONSHIP TO THE RECORD SOUTH SECTION LINE OF SECTION 17, T. 1 N., R. 8 W., U.S.M.

NOTES

ALL FOREST SERVICE MONUMENTS ARE 30" ALUMINUM POSTS WITH 3 1/4" DIAMETER ALUMINUM CAP WITH IDENTIFYING "LOGO".

ORIGINAL RECORD BEARINGS AND DISTANCES ARE SHOWN IN PARENTHESIS.

0 250' 500' 1,000' 1,500'
SCALE: 1" = 500'

TOWNSHIP 1 NORTH, RANGE 7&8 WEST
UINTAH SPECIAL MERIDIAN, UTAH
SECTIONS 17, 16, 15, 14, 13 & 18
DEPENDENT RESURVEY

U.S. DEPARTMENT OF AGRICULTURE
FOREST SERVICE
REGION 4
ASHLEY NATIONAL FOREST

SURVEY
NATIONAL FOREST BOUNDARY
SECTIONS 17, 16, 15, 14, 13 & 18
TOWNSHIP 1 NORTH—RANGE 7 & 8 WEST
UINTAH SPECIAL MERIDIAN, UTAH

SURVEYED BY M.A. BONORDEN	DRAWN G.J.R.
SURVEY COMMENCED 8-85 SURVEY COMPLETED 9-85	CHECKED C.K.M.
APPROVED J. Russell Manning DATE 10, '86	SHEET 1 of 1
Forest Land Surveyor J. Russell Manning - Ut. RLS #3080	DRAWING NO. 10

Co. Sur. No 10 8 Sept '87 J.D.A.