PIPELINE RIGHT-OF-WAY SURVEY FOR

EL PASO E & P COMPANY, L.P.

SECTION 28 & 29, TOWNSHIP 1 SOUTH, RANGE 1 WEST

UINTAH SPECIAL BASE AND MERIDIAN

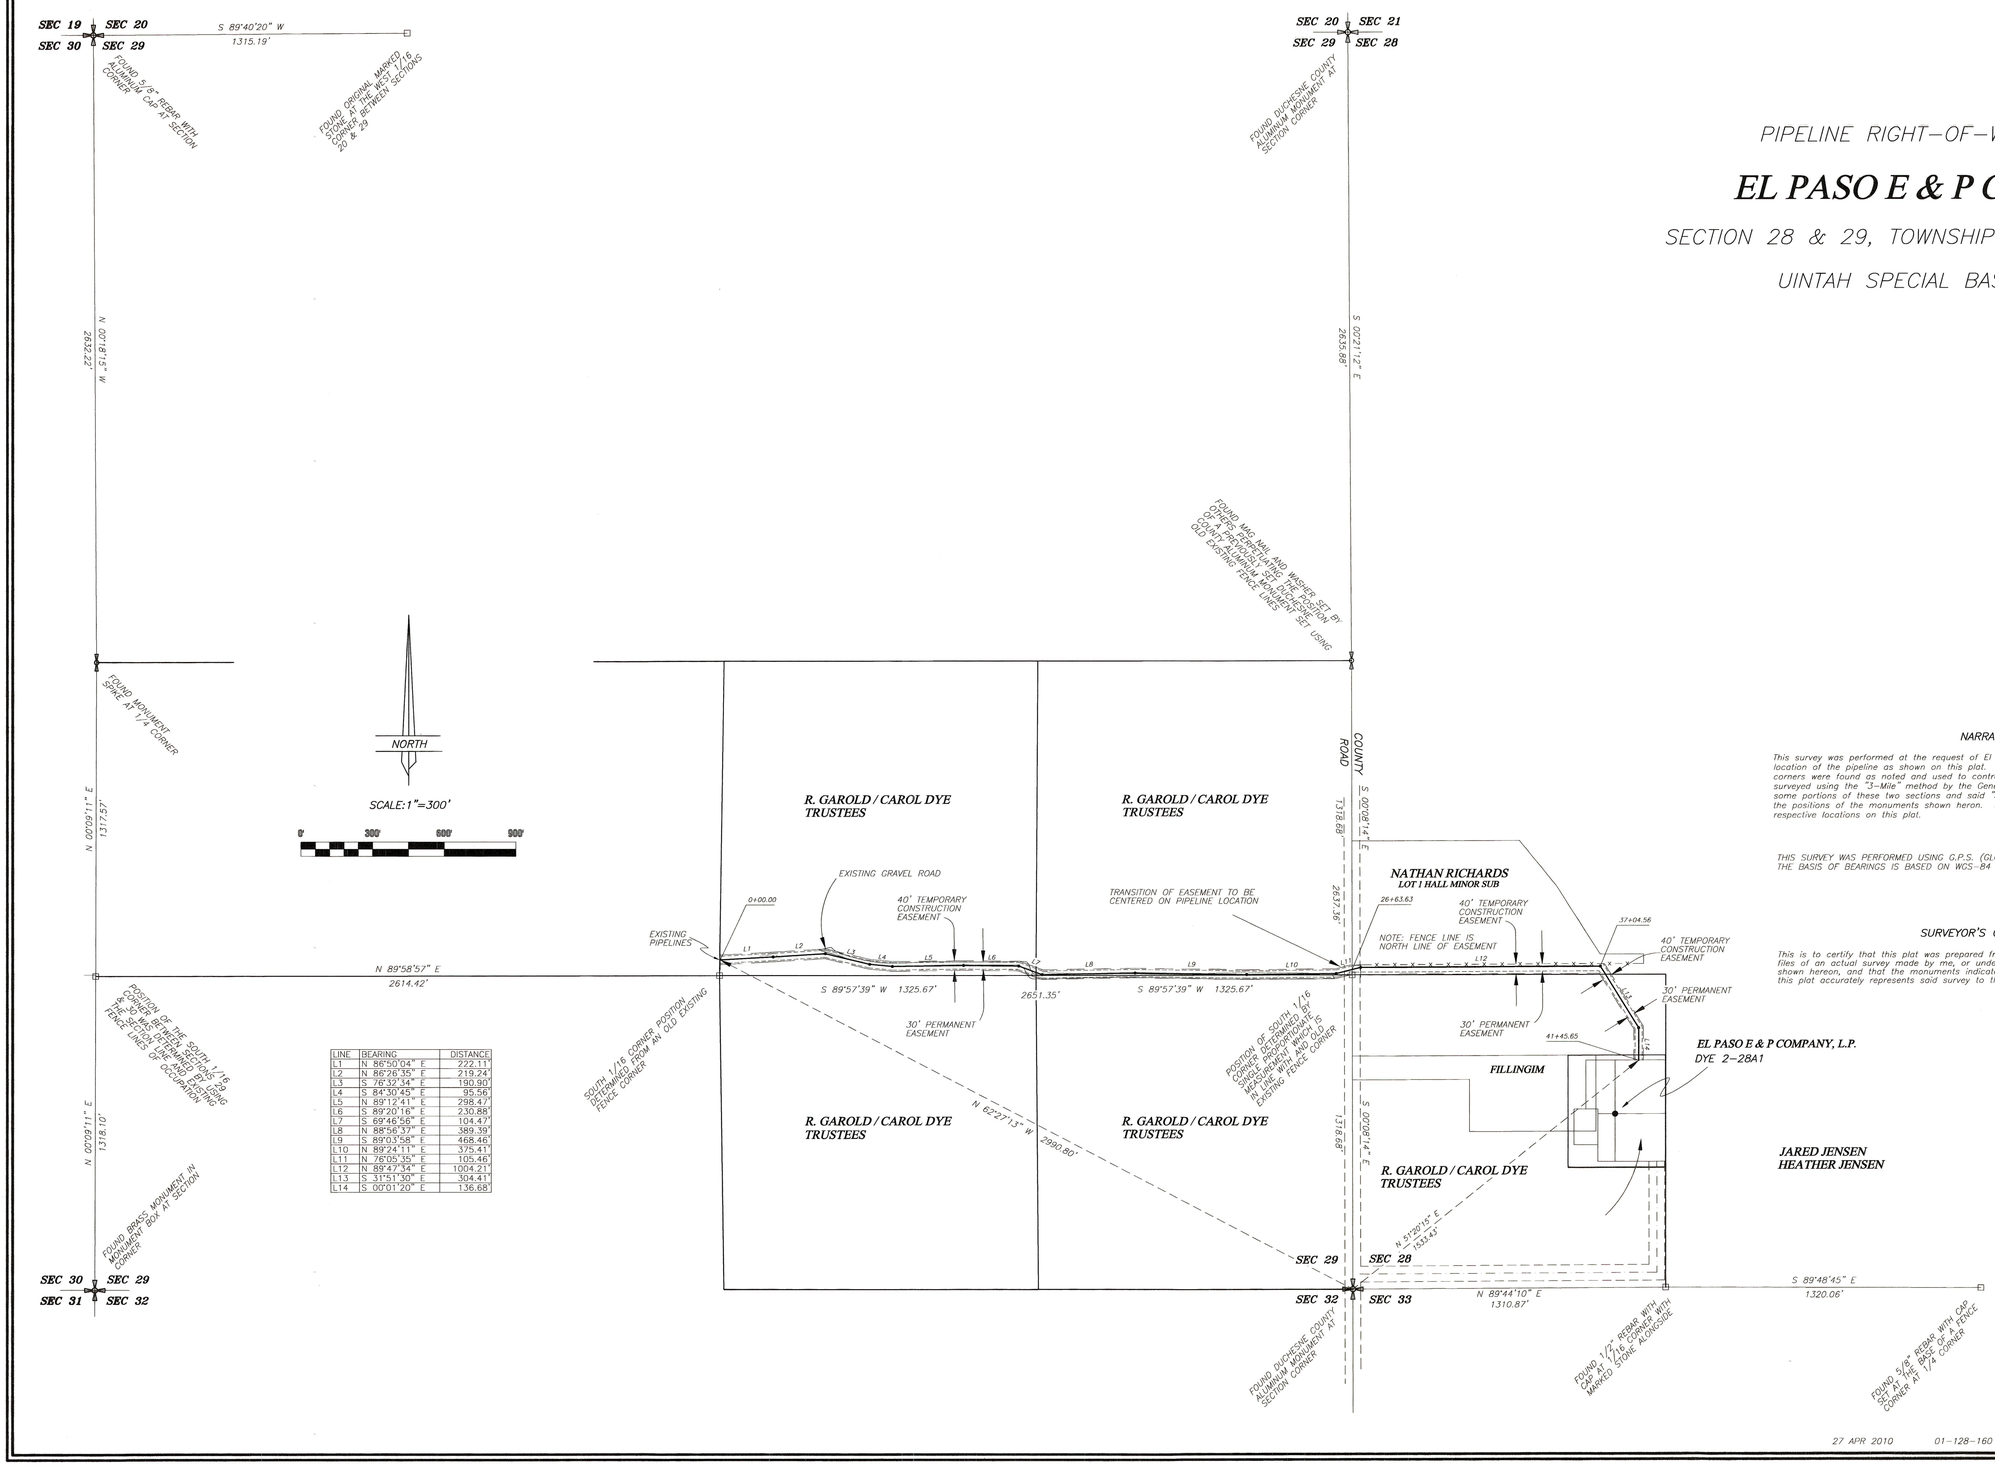

LINE	BEARING	DISTANCE
L1	N 86°50'04" E	222.11'
L2	N 86°26'35" E	219.24'
L3	S 76°32'34" E	190.90'
L4	S 84°30'45" E	95.56'
L5	N 89°12'41" E	298.47'
L6	S 89°20'16" E	230.88'
L7	S 69°46'56" E	104.47'
L8	N 88°56'37" E	389.39'
L9	S 89°03'58" E	468.46'
L10	N 89°24'11" E	375.41'
L11	N 76°05'35" E	105.46'
L12	N 89°47'34" E	1004.21'
L13	S 31°51'30" E	304.41'
L14	S 00°01'20" E	136.68'

NARRATIVE

This survey was performed at the request of El Paso E&P Company, L.P. for the purpose of staking the location of the pipeline as shown on this plat. The monuments marking the public Land Survey System corners were found as noted and used to control the survey. Sections 28 & 29 were both originally surveyed using the "3-Mile" method by the General Land Office. This survey is a dependent resurvey of some portions of these two sections and said "3-Mile" method was used to find, locate and reestablish the positions of the monuments shown heron. Descriptions of corner evidences are found at their respective locations on this plat.

THIS SURVEY WAS PERFORMED USING G.P.S. (GLOBAL POSITIONING SYSTEM) PROCEDURES AND EQUIPMENT. THE BASIS OF BEARINGS IS BASED ON WGS-84 DATUM.

SURVEYOR'S CERTIFICATE

This is to certify that this plat was prepared from the field notes and electronic data collector files of an actual survey made by me, or under my personal supervision, of the parcel of land shown hereon, and that the monuments indicated were found or set during said survey, and that this plat accurately represents said survey to the best of my knowledge.

PROFESSIONAL LAND SURVEYOR No. 148951 JERRY D. ALLRED STATE OF UTAH

12 May '10

Jerry D. Allred, Professional Land Surveyor
Utah Certificate Number 148951

27 APR 2010 01-128-160

County Surveyor's File # 2275.

JERRY D. ALLRED & ASSOCIATES
SURVEYING CONSULTANTS
1235 NORTH 700 EAST--P.O. BOX 975
DUCHESNE, UTAH 84021
(435) 738-5352