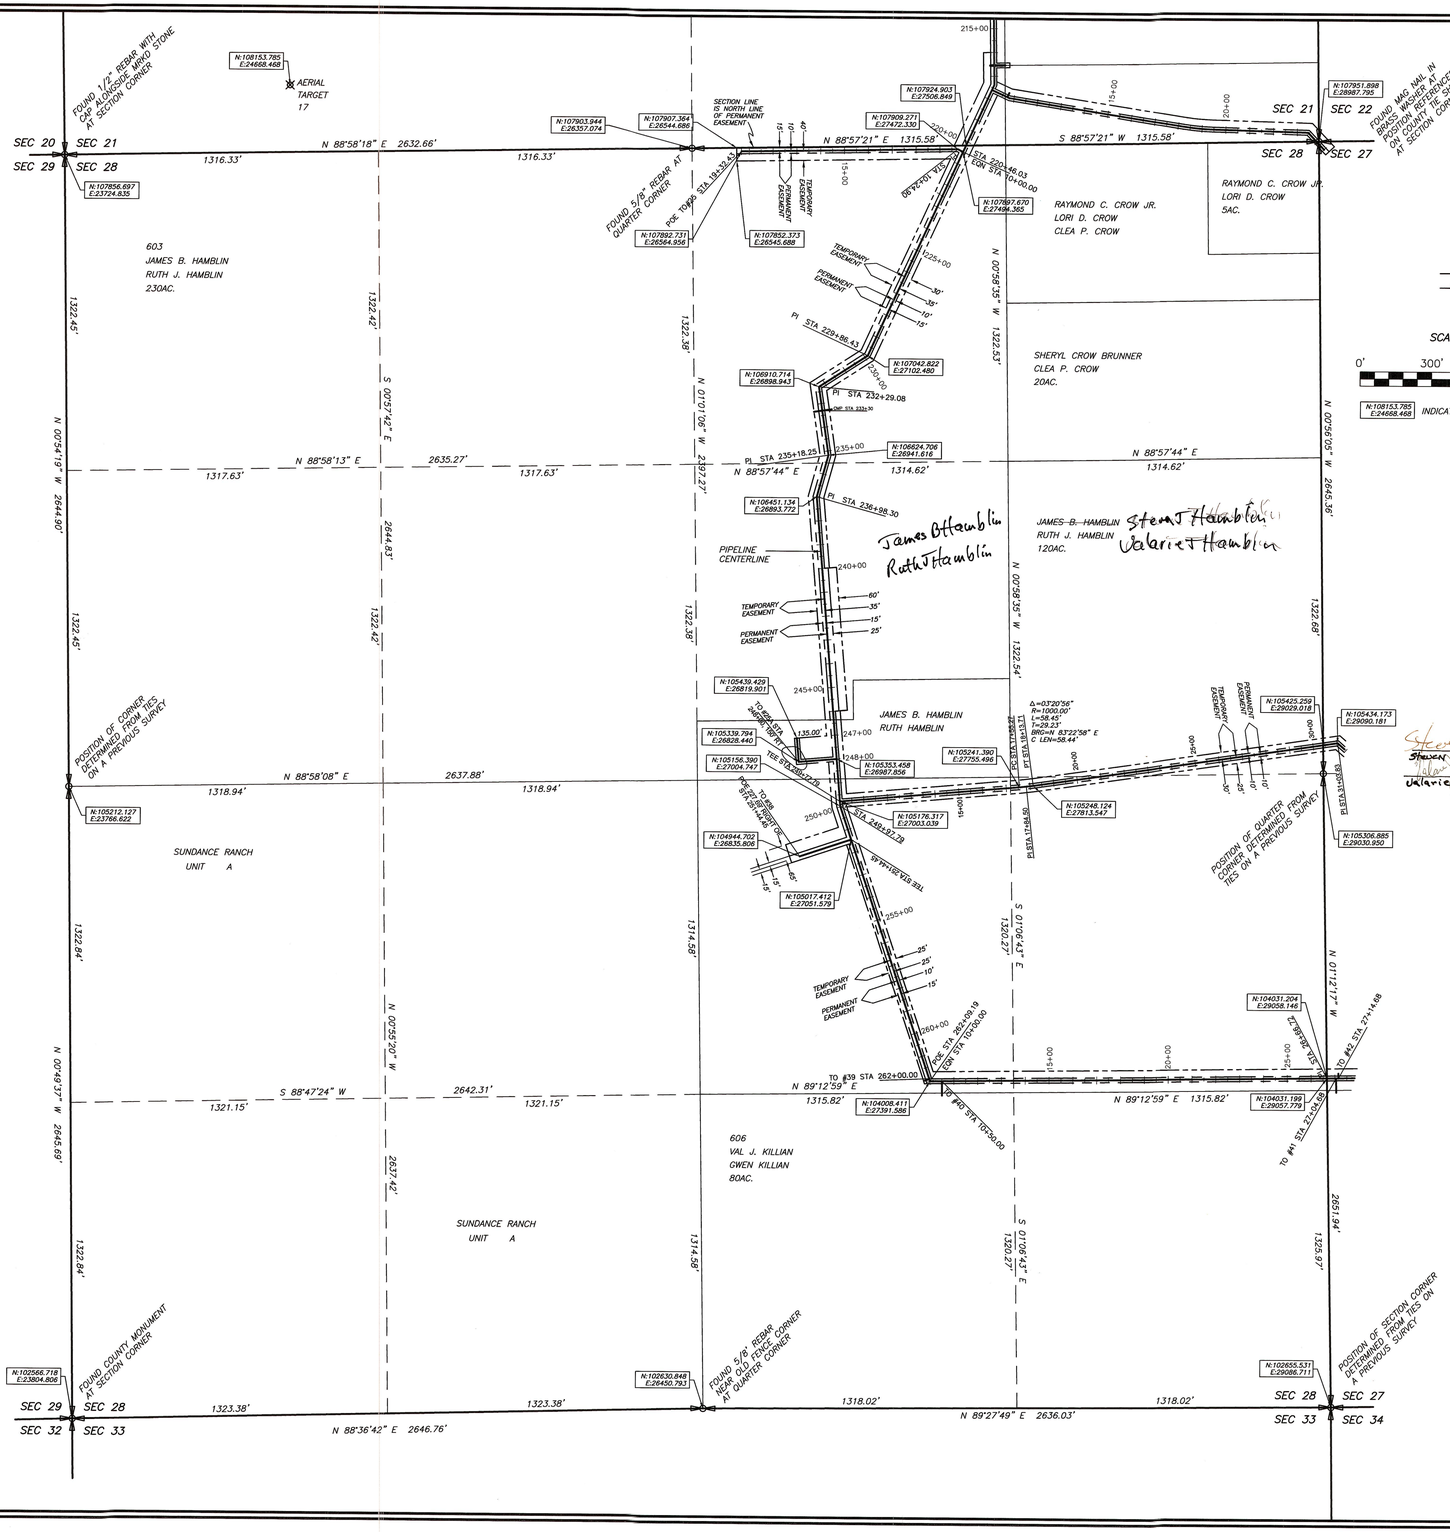

IRRIGATION PIPELINE RIGHT-OF-WAY SURVEY FOR

DRY GULCH IRRIGATION COMPANY

(CLASS K-2)

SECTION 28, T1S, R2W, U.S.B.&M.

DUCHESNE COUNTY, UTAH

SURVEYORS CERTIFICATE

This is to certify that I have surveyed the right-of-way tracts shown on this plat, and that the monuments indicated were found or set during said survey, and that this plat accurately represents said survey to the best of my knowledge

PROFESSIONAL LAND SURVEYOR No. 148951 JERRY D. ALLRED STATE OF UTAH

15 Apr '04

Jerry D. Allred, Professional Land Surveyor
Certificate Number 148951 (Utah)

OWNERS GRANT OF EASEMENT

KNOW ALL MEN BY THESE PRESENTS:
That the undersigned, Grantors, warrant that they own the tract (s) of land set forth on this plat which is hereby acknowledged, they do hereby grant and convey unto the DRY GULCH IRRIGATION COMPANY, Grantee, its successors and assigns, a right of way for the purpose of laying, constructing, reconstructing, replacing, renewing, operating, maintaining, repairing, and removing pipes and pipelines for the transportation of water, and the right to alter, add to, change and remove the same from time to time, along, over, through, upon, under and across Grantor's land situated in the County of Duchesne, State of Utah. The course of the pipeline right of way and the width of the right of way is set forth on this plat. The right of way includes the right of ingress and egress to and from said line and lines, or any of them, for the purposes aforesaid.
To have and to hold said easements, rights, and rights of way, unto the said Grantee, its successors and assigns, as long as the easement is being used for the purpose set forth herein. This instrument embodies the entire agreement between the Grantors and Grantee with respect to the subject hereof. The easements and rights hereby granted and all of the terms and conditions hereof shall be binding upon and shall inure to the benefit of the heirs, administrators, executors, successors and assigns of the parties hereto; and the rights and easements herein granted may be assigned together or separately and in whole or in part.

Landowner's Signatures

James B. Hamblin
JAMES B. HAMBLIN

Ruth J. Hamblin
RUTH J. HAMBLIN

Steven J Hamblin
STEVEN HAMBLIN

Valarie J Hamblin
VALARIE HAMBLIN

ACKNOWLEDGMENT

State of Utah
County of Duchesne } SS

On the dates shown by each signature, personally appeared before me the signers of the above dedication who duly acknowledged to me that they did execute same.

My commission expires 9-29-05

Carolyn W. Winterton
Notary Public

Notary Public
CAROLYN W. WINTERTON
6274 West 2700 South
Route 2 Box 2135
Roosevelt, Utah 84066
My Commission Expires
September 29, 2005
State of Utah

MY COMMISSION 1-26-05 Carolyn Expires 7-8-04

NOTARY PUBLIC NORMA JEAN
My Commission Expires
January 26, 2005
STATE OF UTAH

COUNTY RECORDER'S CERTIFICATE

State of Utah
County of Duchesne } SS

This is to certify that this plat was filed for recording in the County Recorder's Office on the 16 *day of* July *20*04 *at* 4:24 *o'clock and is duly recorded.*
Book A440 *Page* 406-411
Filing No. 370440
$ 32.00

Carolyn Madden
County Recorder

COUNTY SURVEYOR'S FILE # 1620

JERRY D. ALLRED AND ASSOCIATES
SURVEYING CONSULTANTS
121 NORTH CENTER ST.--P.O. BOX 975
DUCHESNE, UTAH 84021
(435) 738-5352

K2-5/18 22 MAR 2004 01-123-002