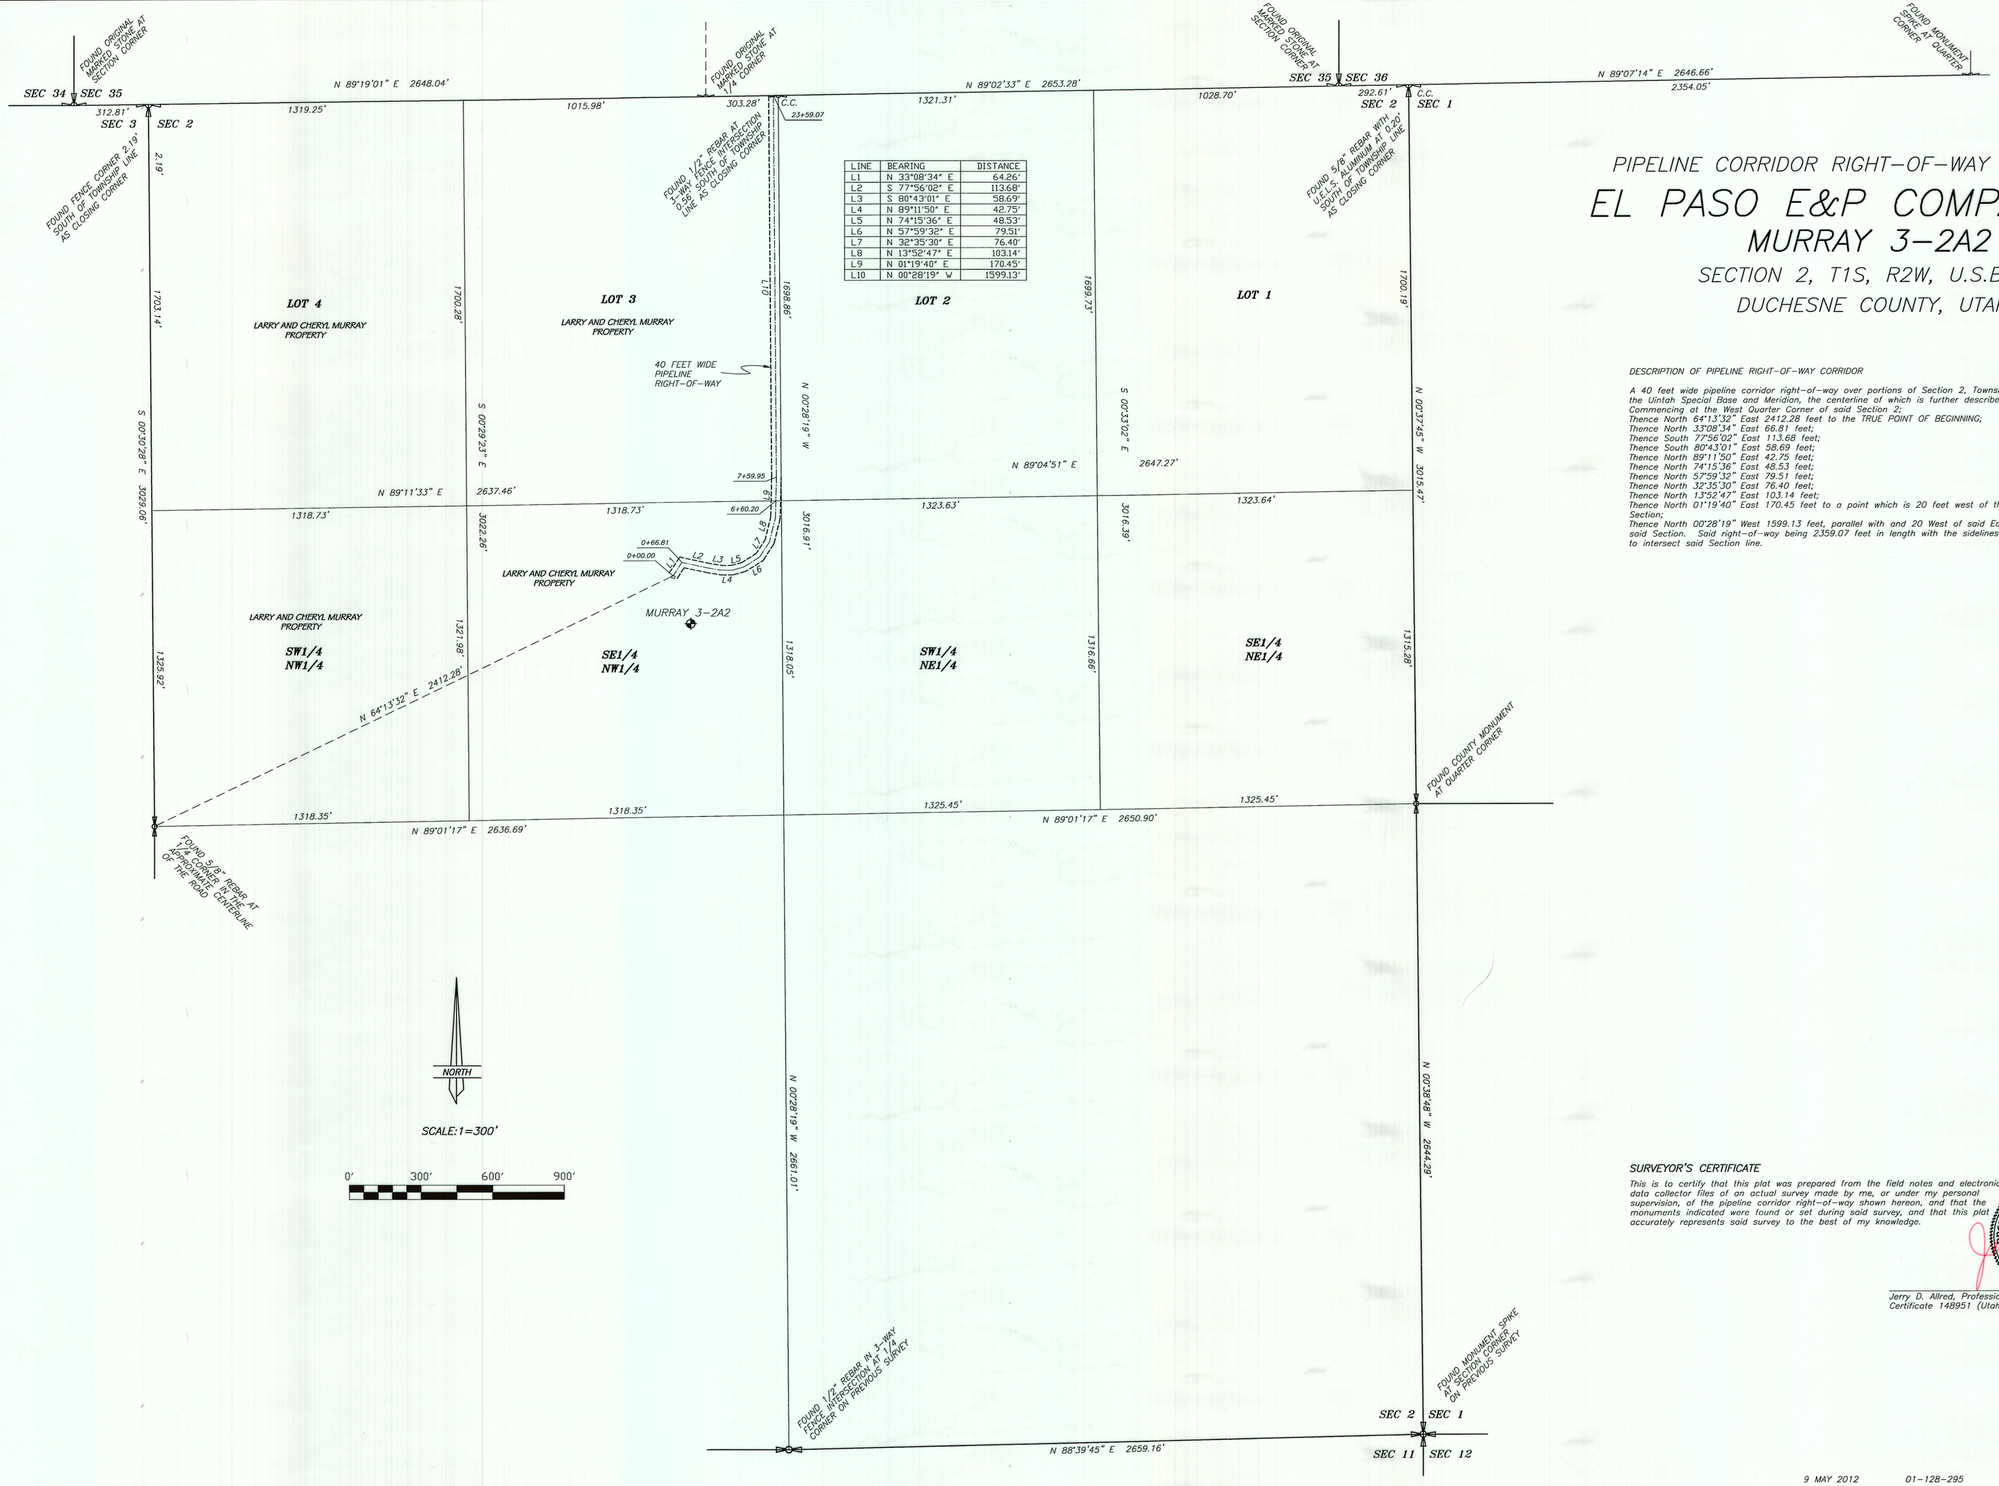

PIPELINE CORRIDOR RIGHT-OF-WAY SURVEY FOR

EL PASO E&P COMPANY, L.P.

MURRAY 3-2A2

SECTION 2, T1S, R2W, U.S.B.&M.

DUCHESNE COUNTY, UTAH

DESCRIPTION OF PIPELINE RIGHT-OF-WAY CORRIDOR

A 40 feet wide pipeline corridor right-of-way over portions of Section 2, Township 1 South, Range 2 West of the Uintah Special Base and Meridian, the centerline of which is further described as follows;
Commencing at the West Quarter Corner of said Section 2;
Thence North 64°13'32" East 2412.28 feet to the TRUE POINT OF BEGINNING;
Thence North 33°08'34" East 66.81 feet;
Thence South 77°56'02" East 113.68 feet;
Thence South 80°43'01" East 58.69 feet;
Thence North 89°11'50" East 42.75 feet;
Thence North 74°15'36" East 48.53 feet;
Thence North 57°59'32" East 79.51 feet;
Thence North 32°35'30" East 76.40 feet;
Thence North 13°52'47" East 103.14 feet;
Thence North 01°19'40" East 170.45 feet to a point which is 20 feet west of the East line of Lot 3, said Section;
Thence North 00°28'19" West 1599.13 feet, parallel with and 20 West of said East line to the North line of said Section. Said right-of-way being 2359.07 feet in length with the sidelines being shortened or elongated to intersect said Section line.

SURVEYOR'S CERTIFICATE

This is to certify that this plat was prepared from the field notes and electronic data collector files of an actual survey made by me, or under my personal supervision, of the pipeline corridor right-of-way shown hereon, and that the monuments indicated were found or set during said survey, and that this plat accurately represents said survey to the best of my knowledge.

PROFESSIONAL LAND SURVEYOR No. 148951 JERRY D. ALLRED 9 MAY '12 STATE OF UTAH

Jerry D. Allred, Professional Land Surveyor, Certificate 148951 (Utah)

COUNTY SURVEYOR'S FILE NO. 2575.

9 MAY 2012 01-128-295

JERRY D. ALLRED & ASSOCIATES
SURVEYING CONSULTANTS
1235 NORTH 700 EAST--P.O. BOX 975
DUCHESNE, UTAH 84021
(435) 738-5352