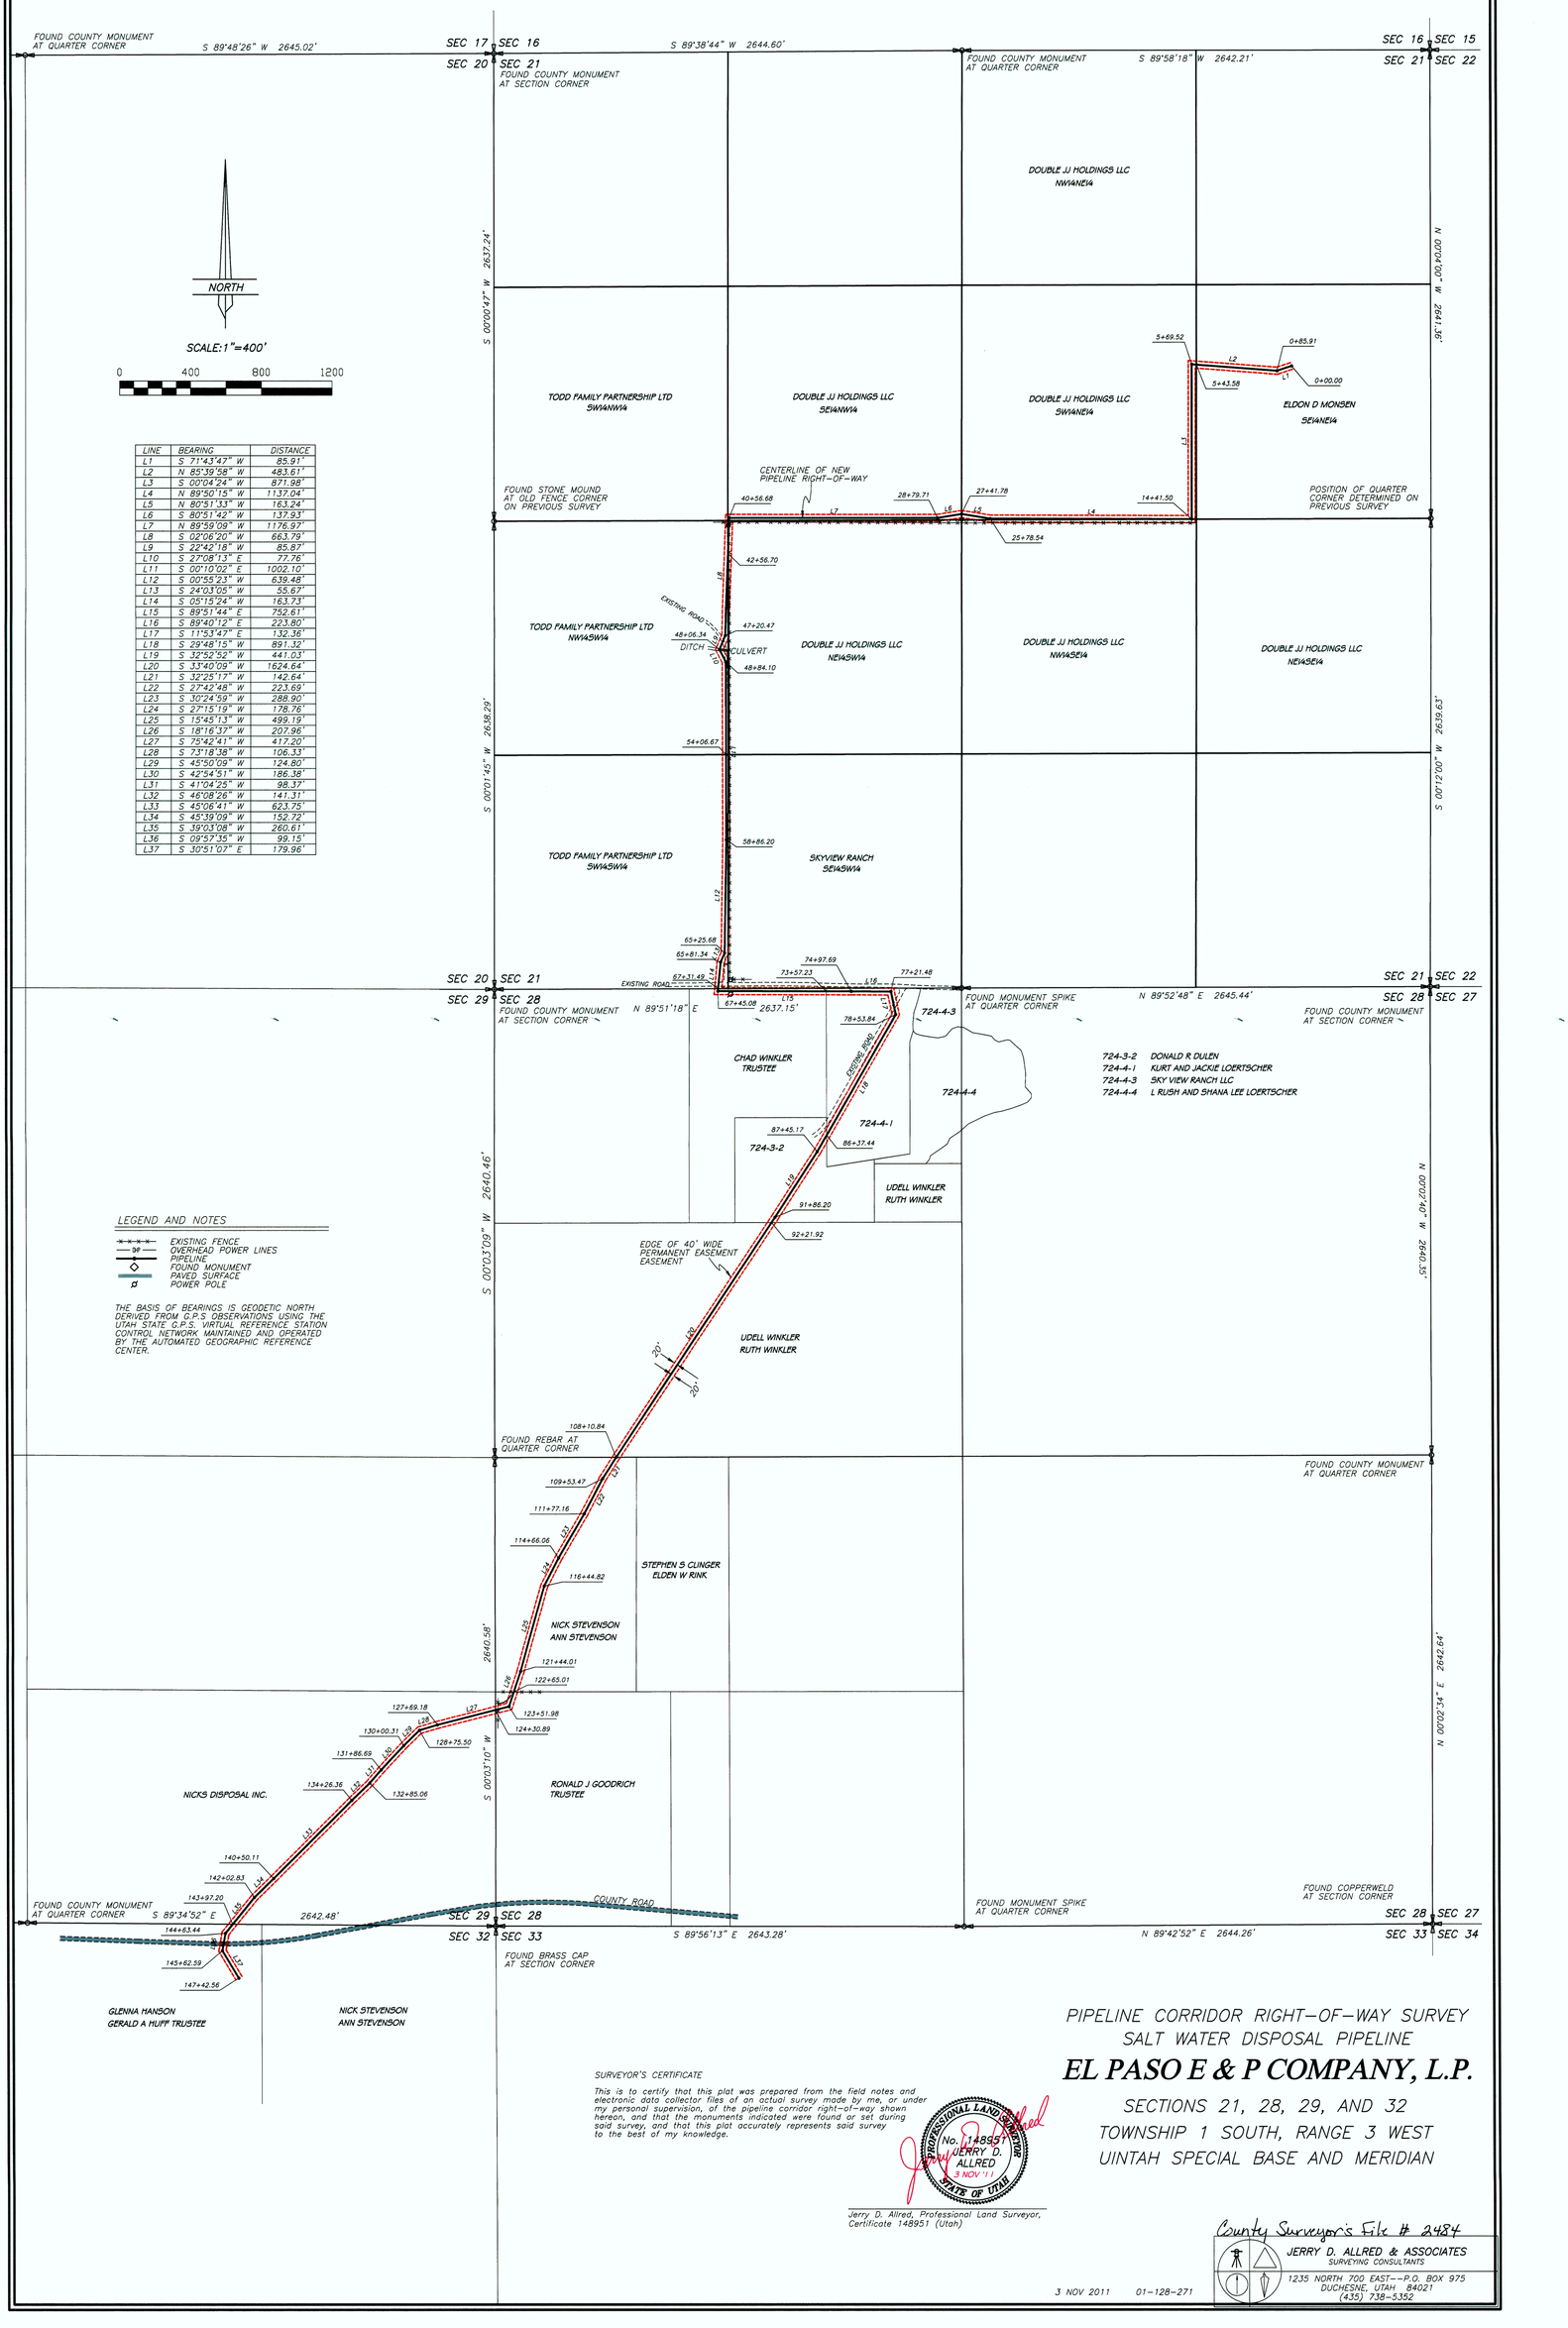

LINE	BEARING	DISTANCE
L1	S 71°43'47" W	85.91'
L2	N 85°39'58" W	483.61'
L3	S 00°04'24" W	871.98'
L4	N 89°50'15" W	1137.04'
L5	N 80°51'33" W	163.24'
L6	S 80°51'42" W	137.93'
L7	N 89°59'09" W	1176.97'
L8	S 02°06'20" W	663.79'
L9	S 22°42'18" W	85.87'
L10	S 27°08'13" E	77.76'
L11	S 00°10'02" E	1002.10'
L12	S 00°55'23" W	639.48'
L13	S 24°03'05" W	55.67'
L14	S 05°15'24" W	163.73'
L15	S 89°51'44" E	752.61'
L16	S 89°40'12" E	223.80'
L17	S 11°53'47" E	132.36'
L18	S 29°48'15" W	891.32'
L19	S 32°52'52" W	441.03'
L20	S 33°40'09" W	1624.64'
L21	S 32°25'17" W	142.64'
L22	S 27°42'48" W	223.69'
L23	S 30°24'59" W	288.90'
L24	S 27°15'19" W	178.76'
L25	S 15°45'13" W	499.19'
L26	S 18°16'37" W	207.96'
L27	S 75°42'41" W	417.20'
L28	S 73°18'38" W	106.33'
L29	S 45°50'09" W	124.80'
L30	S 42°54'51" W	186.38'
L31	S 41°04'25" W	98.37'
L32	S 46°08'26" W	141.31'
L33	S 45°06'41" W	623.75'
L34	S 45°39'09" W	152.72'
L35	S 39°03'08" W	260.61'
L36	S 09°57'35" W	99.15'
L37	S 30°51'07" E	179.96'

PIPELINE CORRIDOR RIGHT-OF-WAY SURVEY
SALT WATER DISPOSAL PIPELINE
EL PASO E & P COMPANY, L.P.
SECTIONS 21, 28, 29, AND 32
TOWNSHIP 1 SOUTH, RANGE 3 WEST
UINTAH SPECIAL BASE AND MERIDIAN

SURVEYOR'S CERTIFICATE

This is to certify that this plat was prepared from the field notes and electronic data collector files of an actual survey made by me, or under my personal supervision, of the pipeline corridor right-of-way shown hereon, and that the monuments indicated were found or set during said survey, and that this plat accurately represents said survey to the best of my knowledge.

PROFESSIONAL LAND SURVEYOR No. 148951 JERRY D. ALLRED 9 NOV '11 STATE OF UTAH

Jerry D. Allred, Professional Land Surveyor, Certificate 148951 (Utah)

County Surveyor's File # 2484

JERRY D. ALLRED & ASSOCIATES
SURVEYING CONSULTANTS
1235 NORTH 700 EAST--P.O. BOX 975
DUCHESNE, UTAH 84021
(435) 738-5352

3 NOV 2011 01-128-271