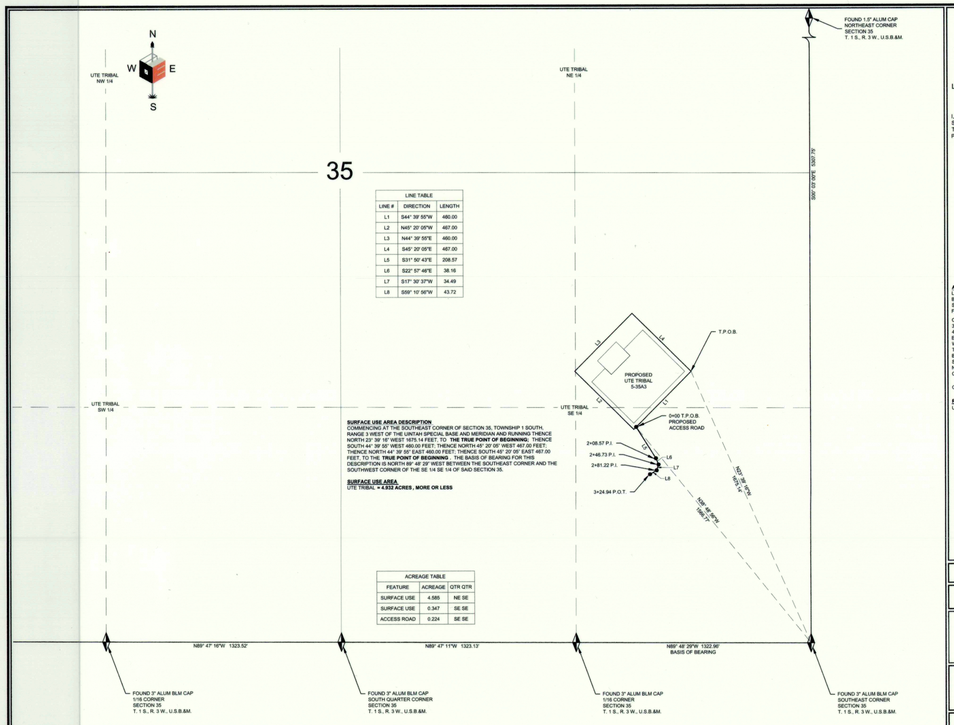

LINE TABLE		
LINE #	DIRECTION	LENGTH
L1	S44° 39' 55"W	460.00
L2	N45° 20' 05"W	467.00
L3	N44° 39' 55"E	460.00
L4	S45° 20' 05"E	467.00
L5	S31° 50' 43"E	208.57
L6	S22° 57' 48"E	38.16
L7	S17° 30' 37"W	34.49
L8	S59° 10' 56"W	43.72

ACREAGE TABLE		
FEATURE	ACREAGE	QTR QTR
SURFACE USE	4.585	NE SE
SURFACE USE	0.347	SE SE
ACCESS ROAD	0.224	SE SE

SURFACE USE AREA DESCRIPTION
COMMENCING AT THE SOUTHEAST CORNER OF SECTION 35, TOWNSHIP 1 SOUTH, RANGE 3 WEST OF THE UINTAH SPECIAL BASE AND MERIDIAN AND RUNNING THENCE NORTH 23° 38' 16" WEST 1675.14 FEET, TO **THE TRUE POINT OF BEGINNING**; THENCE SOUTH 44° 39' 55" WEST 460.00 FEET; THENCE NORTH 45° 20' 05" WEST 467.00 FEET; THENCE NORTH 44° 39' 55" EAST 460.00 FEET; THENCE SOUTH 45° 20' 05" EAST 467.00 FEET, TO THE **TRUE POINT OF BEGINNING**. THE BASIS OF BEARING FOR THIS DESCRIPTION IS NORTH 89° 48' 29" WEST BETWEEN THE SOUTHEAST CORNER AND THE SOUTHWEST CORNER OF THE SE 1/4 SE 1/4 OF SAID SECTION 35.

SURFACE USE AREA
UTE TRIBAL = **4.932 ACRES , MORE OR LESS**

EP ENERGY

LOCATION SURFACE AREA AND ACCESS ROAD CORRIDOR RIGHT-OF-WAY SURVEY ON TRIBAL LANDS FOR
UTE TRIBAL 5-35A3

LOCATED IN SECTION 35 TOWNSHIP 1 S., RANGE 3 W., U.S.B.&M.
DUCHESNE COUNTY, UTAH

SURVEYOR'S CERTIFICATE
I, DAN E. KNOWLDEN JR., DO HEREBY CERTIFY THAT I AM A REGISTERED LAND SURVEYOR AND THAT I HOLD CERTIFICATE NO. 7173588 AS PRESCRIBED UNDER THE LAWS OF THE STATE OF UTAH AND THAT A SURVEY OF THE DESCRIBED PROPERTY HEREIN WAS PERFORMED UNDER MY DIRECTION.

PROFESSIONAL LAND SURVEYOR — Dan E. Knowlden Jr. — 7-16-14 — 7173588 — STATE OF UTAH

ACCESS ROAD CORRIDOR RIGHT-OF-WAY DESCRIPTION:
LOCATED IN SECTION 35, TOWNSHIP 1 SOUTH, RANGE 3 WEST OF THE UINTAH SPECIAL BASE AND MERIDIAN. RIGHT-OF-WAY CORRIDOR IS 30.00 FEET WIDE, 15.00 FEET ON EACH SIDE OF THE CENTERLINE. SAID CENTERLINE IS MORE PARTICULARLY DESCRIBED AS FOLLOWS:

COMMENCING AT THE SOUTHEAST CORNER OF SECTION 35, TOWNSHIP 1 SOUTH, RANGE 3 WEST OF THE UINTAH SPECIAL BASE AND MERIDIAN AND RUNNING THENCE NORTH 38° 48' 56" WEST 1366.77 FEET, TO **THE TRUE POINT OF BEGINNING**; THENCE SOUTH 31° 50' 43" EAST 208.57 FEET; THENCE SOUTH 22° 57' 48" EAST 38.16 FEET; THENCE SOUTH 17° 30' 37" WEST 34.49 FEET; THENCE SOUTH 59° 10' 56" WEST 43.72 FEET TO THE POINT OF TERMINUS. SAID RIGHT-OF-WAY BEING 324.94 FEET IN LENGTH, THE SIDE LINES OF WHICH BEING SHORTENED OR ELONGATED TO MEET THE RIGHT-OF-WAY BOUNDARY AND SURFACE USE AREA BOUNDARY. THE BASIS OF BEARING FOR THIS DESCRIPTION IS NORTH 89° 48' 29" WEST BETWEEN THE SOUTHWEST CORNER OF THE SE 1/4 SE 1/4 OF SAID SECTION 35 AND THE SOUTHEAST CORNER OF THE SE 1/4 SE 1/4 OF SAID SECTION 35.

CONTAINING **0.224** ACRES, MORE OR LESS

RIGHT-OF-WAY LENGTH:
UTE TRIBAL = **324.94 FEET OR 19.69 RODS, MORE OR LESS**

LEGEND
= FOUND SECTION CORNER
= SECTION LINE
= QUARTER SECTION LINE
= SIXTEENTH SECTION LINE

SCALE: 1" = 400' 11X17 SHEET	REVIEWED: DEK	DRAWN: RLH

SHEET
RIGHT-OF-WAY PLAT

EP ENERGY

OUTLAW ENGINEERING INC.
P.O. BOX 1800
ROOSEVELT, UTAH 84066
(435) 232-4321

PLAT NO.	DATE	SHEET NO.
204A	JULY 16, 2014	1 OF 1

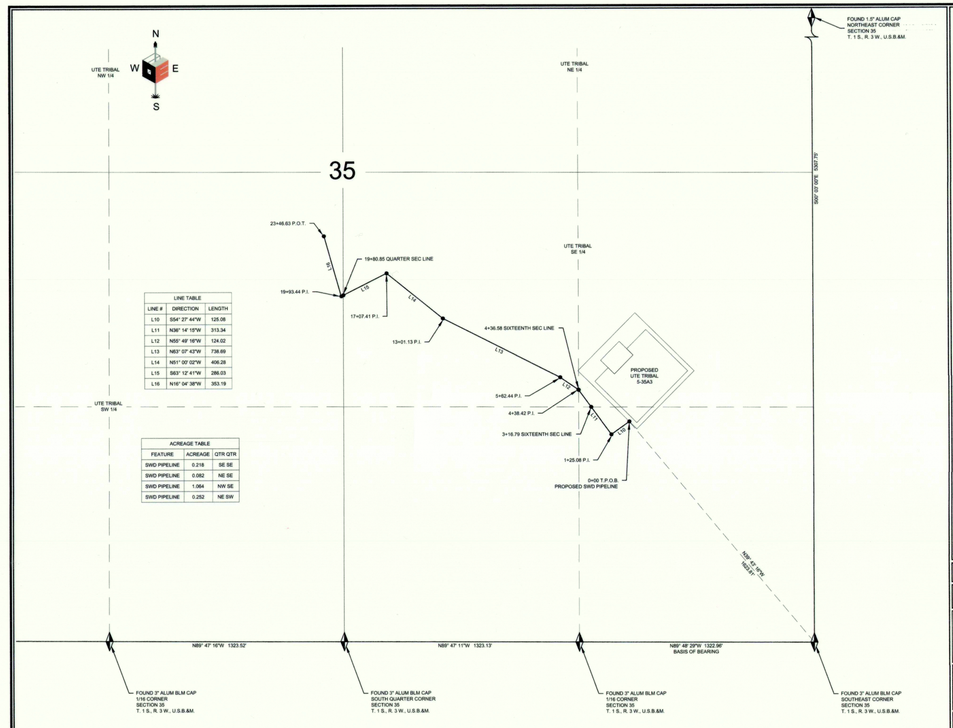

LINE TABLE		
LINE #	DIRECTION	LENGTH
L10	S54° 27' 44"W	125.08
L11	N36° 14' 15"W	313.34
L12	N55° 48' 16"W	124.02
L13	N83° 07' 43"W	738.69
L14	N51° 07' 02"W	406.28
L15	S63° 12' 41"W	286.03
L16	N16° 04' 38"W	353.19

ACREAGE TABLE		
FEATURE	ACREAGE	QTR QTR
SWD PIPELINE	0.218	SE SE
SWD PIPELINE	0.092	NE SE
SWD PIPELINE	1.064	NW SE
SWD PIPELINE	0.252	NE SW

EP ENERGY

SWD PIPELINE CORRIDOR RIGHT-OF-WAY SURVEY ON TRIBAL LANDS FOR
UTE TRIBAL 5-35A3

LOCATED IN SECTION 35 TOWNSHIP 1 S., RANGE 3 W., U.S.B.&M.
DUCHESNE COUNTY, UTAH

SURVEYOR'S CERTIFICATE
I, DAN E. KNOWLDEN JR., DO HEREBY CERTIFY THAT I AM A REGISTERED LAND SURVEYOR AND THAT I HOLD CERTIFICATE NO. 7173588 AS PRESCRIBED UNDER THE LAWS OF THE STATE OF UTAH AND THAT A SURVEY OF THE DESCRIBED PROPERTY HEREIN WAS PERFORMED UNDER MY DIRECTION.

PROFESSIONAL LAND SURVEYOR — Dan E. Knowlden Jr. — 7-16-14 — 7173588 — STATE OF UTAH

SWD PIPELINE CORRIDOR RIGHT-OF-WAY DESCRIPTION:
LOCATED IN SECTION 35, TOWNSHIP 1 SOUTH, RANGE 3 WEST OF THE UINTAH SPECIAL BASE AND MERIDIAN. RIGHT-OF-WAY CORRIDOR IS 30.00 FEET WIDE, 15.00 FEET ON EACH SIDE OF THE CENTERLINE. SAID CENTERLINE IS MORE PARTICULARLY DESCRIBED AS FOLLOWS:

COMMENCING AT THE SOUTHEAST CORNER OF SECTION 35, TOWNSHIP 1 SOUTH, RANGE 3 WEST OF THE UINTAH SPECIAL BASE AND MERIDIAN AND RUNNING THENCE NORTH 39° 48' 16" WEST 1623.81 FEET, TO **THE TRUE POINT OF BEGINNING**; THENCE SOUTH 54° 27' 44" WEST 125.08 FEET; THENCE NORTH 36° 14' 15" WEST 313.34 FEET; THENCE NORTH 55° 48' 16" WEST 124.02 FEET; THENCE NORTH 83° 07' 43" WEST 738.69 FEET; THENCE NORTH 51° 07' 02" WEST 406.28 FEET; THENCE SOUTH 63° 12' 41" WEST 286.03 FEET; THENCE NORTH 16° 04' 38" WEST 353.19 FEET, TO THE POINT OF TERMINUS. SAID RIGHT-OF-WAY BEING 2,348.63 FEET IN LENGTH, THE SIDE LINES OF WHICH BEING SHORTENED OR ELONGATED TO MEET THE RIGHT-OF-WAY BOUNDARY AND SURFACE USE AREA BOUNDARY. THE BASIS OF BEARING FOR THIS DESCRIPTION IS NORTH 89° 48' 29" WEST BETWEEN THE SOUTHEAST CORNER AND THE SOUTHWEST CORNER OF THE SE 1/4 SE 1/4 OF SAID SECTION 35.

CONTAINING **1.616** ACRES, MORE OR LESS

RIGHT-OF-WAY LENGTH:
UTE TRIBAL = **2,348.63 FEET OR 142.22 RODS, MORE OR LESS**

LEGEND
= FOUND SECTION CORNER
= SECTION LINE
= QUARTER SECTION LINE
= SIXTEENTH SECTION LINE

SCALE: 1" = 400' 11X17 SHEET	REVIEWED: DEK	DRAWN: RLH

SHEET
RIGHT-OF-WAY PLAT

EP ENERGY

OUTLAW ENGINEERING INC.
P.O. BOX 1800
ROOSEVELT, UTAH 84066
(435) 232-4321

PLAT NO.	DATE	SHEET NO.
204C	JULY 16, 2014	1 OF 1

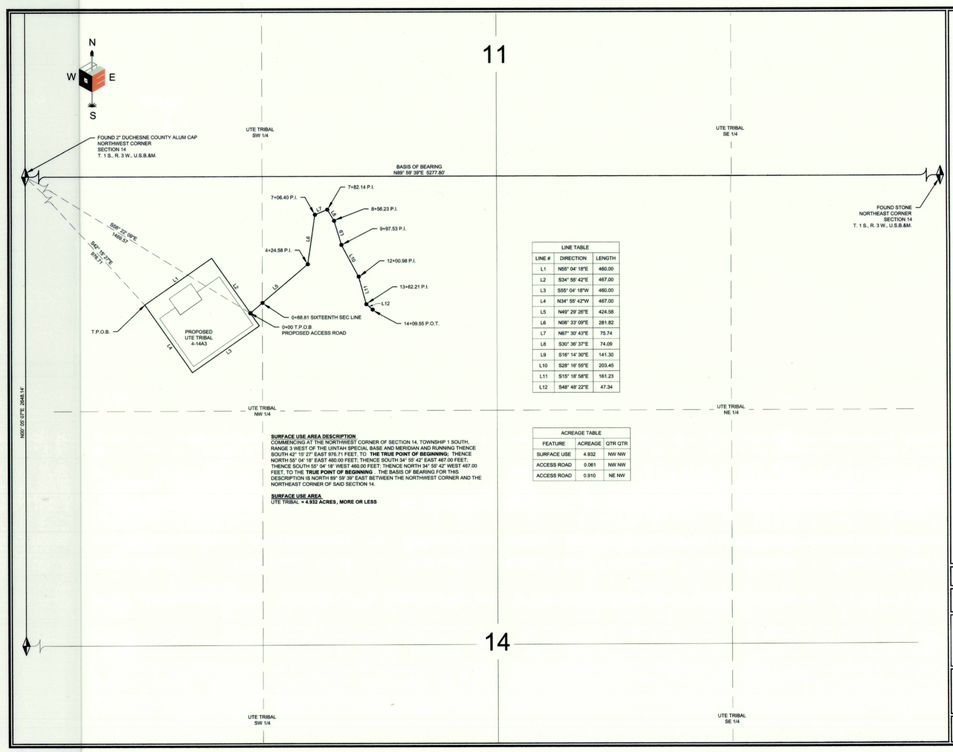

LINE TABLE		
LINE #	DIRECTION	LENGTH
L1	N55° 04' 18"E	460.00
L2	S34° 55' 42"E	467.00
L3	S55° 04' 18"W	460.00
L4	N34° 55' 42"W	467.00
L5	N49° 29' 28"E	424.58
L6	N56° 33' 09"E	281.82
L7	N67° 30' 43"E	75.74
L8	S30° 36' 37"E	74.09
L9	S16° 14' 30"E	141.30
L10	S28° 16' 55"E	203.45
L11	S15° 18' 58"E	161.23
L12	S48° 48' 22"E	47.34

ACREAGE TABLE		
FEATURE	ACREAGE	QTR QTR
SURFACE USE	4.932	NW NW
ACCESS ROAD	0.061	NW NW
ACCESS ROAD	0.910	NE NW

SURFACE USE AREA DESCRIPTION
COMMENCING AT THE NORTHWEST CORNER OF SECTION 14, TOWNSHIP 1 SOUTH, RANGE 3 WEST OF THE UINTAH SPECIAL BASE AND MERIDIAN AND RUNNING THENCE NORTH 49° 29' 28" EAST 424.58 FEET, TO **THE TRUE POINT OF BEGINNING**; THENCE NORTH 56° 33' 09" EAST 460.00 FEET; THENCE SOUTH 34° 55' 42" EAST 467.00 FEET; THENCE SOUTH 55° 04' 18" WEST 460.00 FEET; THENCE NORTH 34° 55' 42" WEST 467.00 FEET, TO THE **TRUE POINT OF BEGINNING**. THE BASIS OF BEARING FOR THIS DESCRIPTION IS NORTH 89° 59' 39" EAST BETWEEN THE NORTHWEST CORNER AND THE NORTHEAST CORNER OF SAID SECTION 14.

SURFACE USE AREA
UTE TRIBAL = **4.932 ACRES , MORE OR LESS**

EP ENERGY

LOCATION SURFACE AREA, AND ACCESS ROAD CORRIDOR RIGHT-OF-WAY SURVEY ON TRIBAL LANDS FOR
UTE TRIBAL 4-14A3

LOCATED IN SECTION 14 TOWNSHIP 1 S., RANGE 3 W., U.S.B.&M.
DUCHESNE COUNTY, UTAH

SURVEYOR'S CERTIFICATE
I, DAN E. KNOWLDEN JR., DO HEREBY CERTIFY THAT I AM A REGISTERED LAND SURVEYOR AND THAT I HOLD CERTIFICATE NO. 7173588 AS PRESCRIBED UNDER THE LAWS OF THE STATE OF UTAH AND THAT A SURVEY OF THE DESCRIBED PROPERTY HEREIN WAS PERFORMED UNDER MY DIRECTION.

PROFESSIONAL LAND SURVEYOR — Dan E. Knowlden Jr. — 7-11-14 — 7173588 — STATE OF UTAH

ACCESS ROAD CORRIDOR RIGHT-OF-WAY DESCRIPTION:
LOCATED IN SECTION 14, TOWNSHIP 1 SOUTH, RANGE 3 WEST OF THE UINTAH SPECIAL BASE AND MERIDIAN. RIGHT-OF-WAY CORRIDOR IS 30.00 FEET WIDE, 15.00 FEET ON EACH SIDE OF THE CENTERLINE. SAID CENTERLINE IS MORE PARTICULARLY DESCRIBED AS FOLLOWS:

COMMENCING AT THE NORTHWEST CORNER OF SECTION 14, TOWNSHIP 1 SOUTH, RANGE 3 WEST OF THE UINTAH SPECIAL BASE AND MERIDIAN AND RUNNING THENCE SOUTH 39° 22' 29" EAST 1469.57 FEET, TO **THE TRUE POINT OF BEGINNING**; THENCE NORTH 49° 29' 28" EAST 424.58 FEET; THENCE NORTH 56° 33' 09" EAST 281.82 FEET; THENCE NORTH 67° 30' 43" EAST 75.74 FEET; THENCE SOUTH 30° 36' 37" EAST 74.09 FEET; THENCE SOUTH 16° 14' 30" EAST 141.30 FEET; THENCE SOUTH 28° 16' 55" EAST 203.45 FEET; THENCE SOUTH 15° 18' 58" EAST 161.23 FEET; THENCE SOUTH 48° 48' 22" EAST 47.34 FEET, TO THE POINT OF TERMINUS. SAID RIGHT-OF-WAY BEING 1,409.85 FEET IN LENGTH, THE SIDE LINES OF WHICH BEING SHORTENED OR ELONGATED TO MEET THE RIGHT-OF-WAY BOUNDARY AND SURFACE USE AREA BOUNDARY. THE BASIS OF BEARING FOR THIS DESCRIPTION IS NORTH 89° 59' 39" EAST BETWEEN THE NORTHWEST CORNER AND THE NORTHEAST CORNER OF SAID SECTION 14.

CONTAINING **0.871** ACRES MORE OR LESS

RIGHT-OF-WAY LENGTH:
UTE TRIBAL = **1,409.85 FEET OR 85.43 RODS, MORE OR LESS**

LEGEND
= FOUND SECTION CORNER
= SECTION LINE
= QUARTER SECTION LINE
= SIXTEENTH SECTION LINE

SCALE: 1" = 400' 11X17 SHEET	REVIEWED: DEK	DRAWN: RLH

SHEET
RIGHT-OF-WAY PLAT

EP ENERGY

OUTLAW ENGINEERING INC.
P.O. BOX 1800
ROOSEVELT, UTAH 84066
(435) 232-4321

PLAT NO.	DATE	SHEET NO.
202A	JULY 11, 2014	1 OF 1

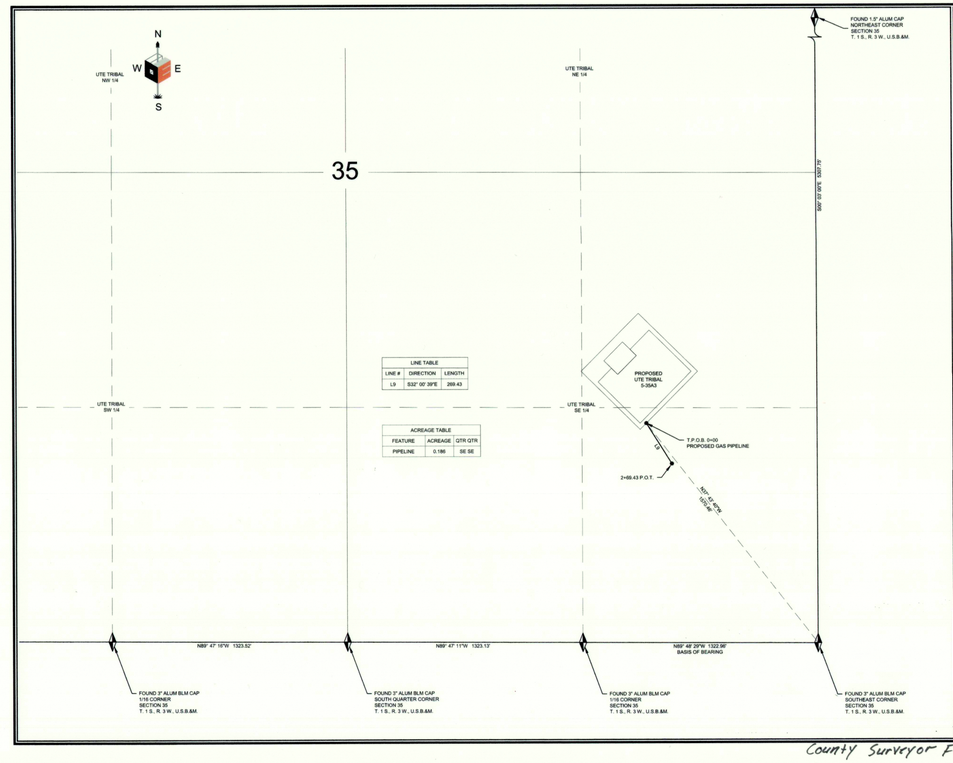

LINE TABLE		
LINE #	DIRECTION	LENGTH
L9	S32° 00' 39"E	269.43

ACREAGE TABLE		
FEATURE	ACREAGE	QTR QTR
PIPELINE	0.186	SE SE

EP ENERGY

GAS PIPELINE CORRIDOR RIGHT-OF-WAY SURVEY ON TRIBAL LANDS FOR
UTE TRIBAL 5-35A3

LOCATED IN SECTION 35 TOWNSHIP 1 S., RANGE 3 W., U.S.B.&M.
DUCHESNE COUNTY, UTAH

SURVEYOR'S CERTIFICATE
I, DAN E. KNOWLDEN JR., DO HEREBY CERTIFY THAT I AM A REGISTERED LAND SURVEYOR AND THAT I HOLD CERTIFICATE NO. 7173588 AS PRESCRIBED UNDER THE LAWS OF THE STATE OF UTAH AND THAT A SURVEY OF THE DESCRIBED PROPERTY HEREIN WAS PERFORMED UNDER MY DIRECTION.

PROFESSIONAL LAND SURVEYOR — Dan E. Knowlden Jr. — 7-16-14 — 7173588 — STATE OF UTAH

GAS PIPELINE CORRIDOR RIGHT-OF-WAY DESCRIPTION:
LOCATED IN SECTION 35, TOWNSHIP 1 SOUTH, RANGE 3 WEST OF THE UINTAH SPECIAL BASE AND MERIDIAN. RIGHT-OF-WAY CORRIDOR IS 30.00 FEET WIDE, 15.00 FEET ON EACH SIDE OF THE CENTERLINE. SAID CENTERLINE IS MORE PARTICULARLY DESCRIBED AS FOLLOWS:

COMMENCING AT THE SOUTHEAST CORNER OF SECTION 35, TOWNSHIP 1 SOUTH, RANGE 3 WEST OF THE UINTAH SPECIAL BASE AND MERIDIAN AND RUNNING THENCE NORTH 37° 43' 40" WEST 1370.46 FEET, TO **THE TRUE POINT OF BEGINNING**; THENCE SOUTH 32° 00' 39" EAST 269.43 FEET, TO THE POINT OF TERMINUS. SAID RIGHT-OF-WAY BEING 269.43 FEET IN LENGTH, THE SIDE LINES OF WHICH BEING SHORTENED OR ELONGATED TO MEET THE RIGHT-OF-WAY BOUNDARY AND SURFACE USE AREA BOUNDARY. THE BASIS OF BEARING FOR THIS DESCRIPTION IS NORTH 89° 48' 29" WEST BETWEEN THE SOUTHEAST CORNER AND THE SOUTHWEST CORNER OF THE SE 1/4 SE 1/4 OF SAID SECTION 35.

CONTAINING **0.186** ACRES, MORE OR LESS

RIGHT-OF-WAY LENGTH:
UTE TRIBAL = **269.43 FEET OR 16.33 RODS, MORE OR LESS**

LEGEND
= FOUND SECTION CORNER
= SECTION LINE
= QUARTER SECTION LINE
= SIXTEENTH SECTION LINE

SCALE: 1" = 400' 11X17 SHEET	REVIEWED: DEK	DRAWN: RLH

SHEET
RIGHT-OF-WAY PLAT

EP ENERGY

OUTLAW ENGINEERING INC.
P.O. BOX 1800
ROOSEVELT, UTAH 84066
(435) 232-4321

PLAT NO.	DATE	SHEET NO.
204B	JULY 16, 2014	1 OF 1

County Surveyor File # 3110