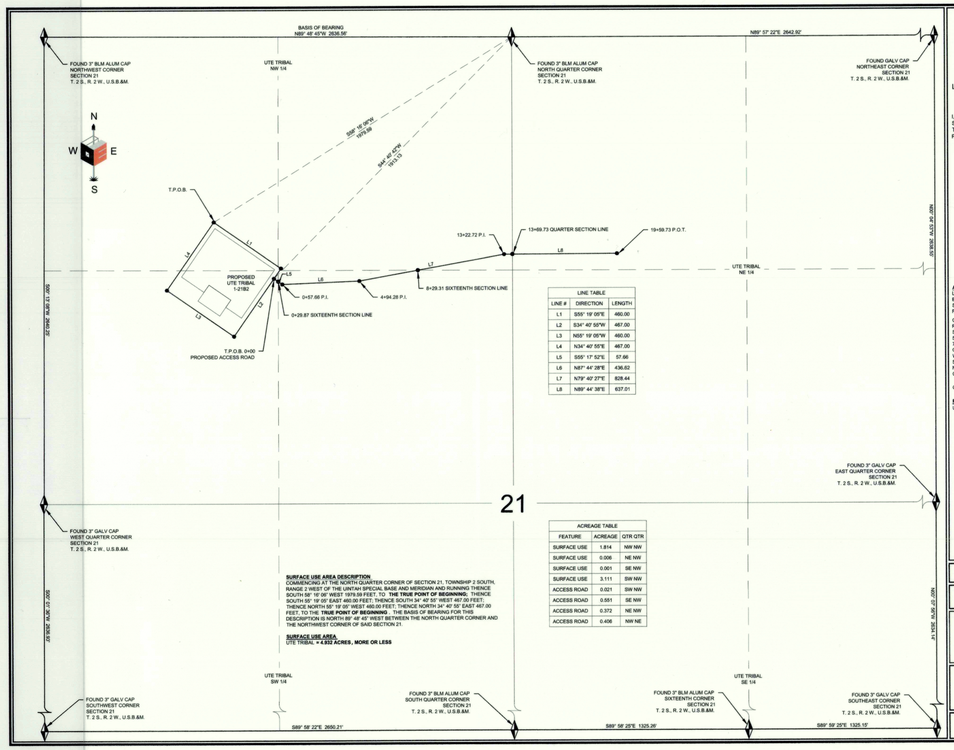

LINE TABLE		
LINE #	DIRECTION	LENGTH
L1	S55° 19' 05"E	460.00
L2	S34° 40' 55"W	467.00
L3	N55° 19' 05"W	460.00
L4	N34° 40' 55"E	467.00
L5	S55° 17' 52"E	57.66
L6	N87° 44' 28"E	436.62
L7	N79° 40' 27"E	828.44
L8	N89° 44' 38"E	637.01

ACREAGE TABLE		
FEATURE	ACREAGE	QTR/ QTR
SURFACE USE	1.814	NW NW
SURFACE USE	0.006	NE NW
SURFACE USE	0.001	SE NW
SURFACE USE	3.111	SW NW
ACCESS ROAD	0.021	SW NW
ACCESS ROAD	0.551	SE NW
ACCESS ROAD	0.372	NE NW
ACCESS ROAD	0.406	NW NE

SURFACE USE AREA DESCRIPTION
COMMENCING AT THE NORTH QUARTER CORNER OF SECTION 21, TOWNSHIP 2 SOUTH, RANGE 2 WEST OF THE UINTAH SPECIAL BASE AND MERIDIAN AND RUNNING THENCE SOUTH 58° 18' 06" WEST 1979.39 FEET, TO **THE TRUE POINT OF BEGINNING**; THENCE SOUTH 55° 19' 05" EAST 460.00 FEET; THENCE SOUTH 34° 40' 55" WEST 467.00 FEET; THENCE NORTH 55° 19' 05" WEST 460.00 FEET; THENCE NORTH 34° 40' 55" EAST 467.00 FEET, TO THE **TRUE POINT OF BEGINNING**. THE BASIS OF BEARING FOR THIS DESCRIPTION IS NORTH 89° 48' 45" WEST BETWEEN THE NORTH QUARTER CORNER AND THE NORTHWEST CORNER OF SAID SECTION 21.

SURFACE USE AREA
UTE TRIBAL = **4.852 ACRES , MORE OR LESS**

EP ENERGY

LOCATION SURFACE AREA AND ACCESS ROAD
CORRIDOR RIGHT-OF-WAY SURVEY ON
TRIBAL LANDS FOR
UTE TRIBAL 1-21B2

LOCATED IN SECTION 21 TOWNSHIP 2 S., RANGE 2 W., U.S.B.&M.
DUCHESNE COUNTY, UTAH

SURVEYOR'S CERTIFICATE
I, DAN E. KNOWLDEN JR. DO HEREBY CERTIFY THAT I AM A REGISTERED LAND SURVEYOR AND THAT I HOLD CERTIFICATE NO. 7173588 AS PRESCRIBED UNDER THE LAWS OF THE STATE OF UTAH AND THAT A SURVEY OF THE DESCRIBED PROPERTY HEREIN WAS PERFORMED UNDER MY DIRECTION.

PROFESSIONAL LAND SURVEYOR
Dan E. Knowlden Jr.
10-31-14
7173588
STATE OF UTAH

ACCESS ROAD CORRIDOR RIGHT-OF-WAY DESCRIPTION
LOCATED IN SECTION 21, TOWNSHIP 2 SOUTH, RANGE 2 WEST OF THE UINTAH SPECIAL BASE AND MERIDIAN. RIGHT-OF-WAY CORRIDOR IS 30.00 FEET WIDE, 15.00 FEET ON EACH SIDE OF THE CENTERLINE, SAID CENTERLINE IS MORE PARTICULARLY DESCRIBED AS FOLLOWS:

COMMENCING AT THE NORTH QUARTER CORNER OF SECTION 21, TOWNSHIP 2 SOUTH, RANGE 2 WEST OF THE UINTAH SPECIAL BASE AND MERIDIAN AND RUNNING THENCE SOUTH 58° 18' 06" WEST 1979.39 FEET, TO **THE TRUE POINT OF BEGINNING**; THENCE SOUTH 55° 19' 05" EAST 460.00 FEET; THENCE SOUTH 34° 40' 55" WEST 467.00 FEET; THENCE NORTH 55° 19' 05" WEST 460.00 FEET; THENCE NORTH 34° 40' 55" EAST 467.00 FEET, TO THE **TRUE POINT OF BEGINNING**. THE BASIS OF BEARING FOR THIS DESCRIPTION IS NORTH 89° 48' 45" WEST BETWEEN THE NORTH QUARTER CORNER AND THE NORTHWEST CORNER OF SAID SECTION 21.

CONTAINING 1.350 ACRES , MORE OR LESS

RIGHT-OF-WAY LENGTH
UTE TRIBAL = **1,999.73 FEET OR 119.77 RODS, MORE OR LESS**

LEGEND
= FOUND SECTION CORNER
= SECTION LINE
= QUARTER SECTION LINE
= SIXTEENTH SECTION LINE

SCALE: 1" = 400'
11X17 SHEET
REVIEWED: DEK DRAWN: RLH

SHEET
RIGHT-OF-WAY PLAT

EP ENERGY

OUTLAW ENGINEERING INC.
P.O. BOX 1800
ROOSEVELT, UTAH 84066
(435) 232-4321

PLAT NO. 254A | DATE OCTOBER 31, 2014 | SHEET NO. 1 OF 1

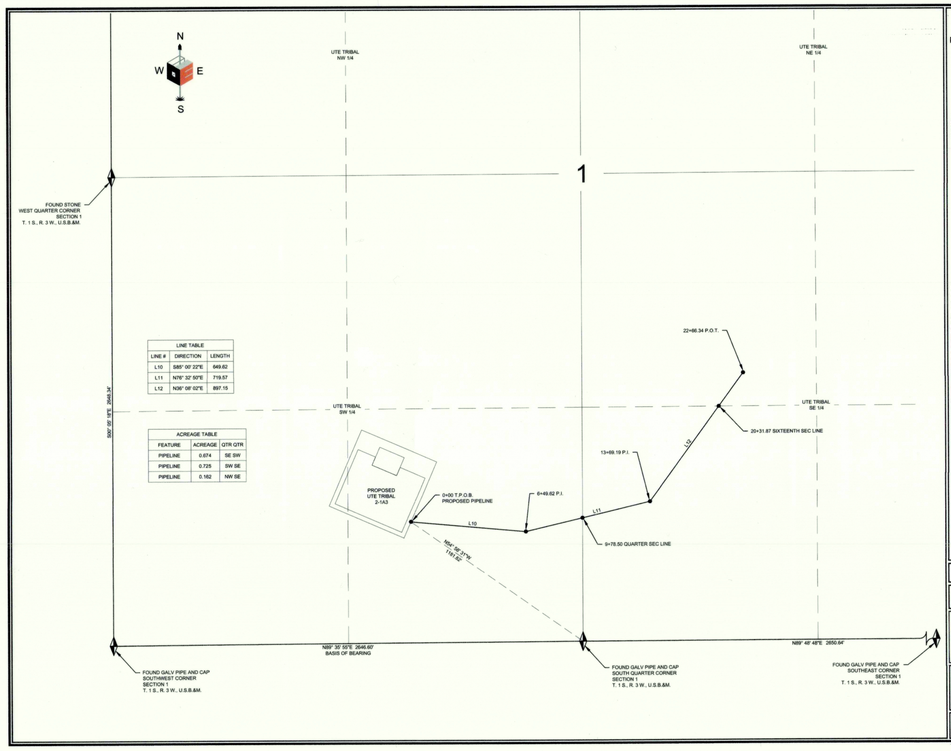

LINE TABLE		
LINE #	DIRECTION	LENGTH
L10	S85° 09' 22"E	649.62
L11	N76° 32' 55"E	719.57
L12	N36° 08' 02"E	897.15

ACREAGE TABLE		
FEATURE	ACREAGE	QTR/ QTR
PIPELINE	0.674	SE SW
PIPELINE	0.725	SW SE
PIPELINE	0.162	NW SE

EP ENERGY

PIPELINE CORRIDOR RIGHT-OF-WAY SURVEY ON TRIBAL LANDS FOR
UTE TRIBAL 2-1A3

LOCATED IN SECTION 1 TOWNSHIP 1 S., RANGE 3 W., U.S.B.&M.
DUCHESNE COUNTY, UTAH

SURVEYOR'S CERTIFICATE
I, DAN E. KNOWLDEN JR. DO HEREBY CERTIFY THAT I AM A REGISTERED LAND SURVEYOR AND THAT I HOLD CERTIFICATE NO. 7173588 AS PRESCRIBED UNDER THE LAWS OF THE STATE OF UTAH AND THAT A SURVEY OF THE DESCRIBED PROPERTY HEREIN WAS PERFORMED UNDER MY DIRECTION.

PROFESSIONAL LAND SURVEYOR
Dan E. Knowlden Jr.
7-16-14
7173588
STATE OF UTAH

PIPELINE CORRIDOR RIGHT-OF-WAY DESCRIPTION
LOCATED IN SECTION 1, TOWNSHIP 1 SOUTH, RANGE 3 WEST OF THE UINTAH SPECIAL BASE AND MERIDIAN. RIGHT-OF-WAY CORRIDOR IS 30.00 FEET WIDE, 15.00 FEET ON EACH SIDE OF THE CENTERLINE, SAID CENTERLINE IS MORE PARTICULARLY DESCRIBED AS FOLLOWS:

COMMENCING AT THE SOUTH QUARTER CORNER OF SECTION 1, TOWNSHIP 1 SOUTH, RANGE 3 WEST OF THE UINTAH SPECIAL BASE AND MERIDIAN AND RUNNING THENCE NORTH 54° 58' 31" WEST 1181.82 FEET, TO **THE TRUE POINT OF BEGINNING**; THENCE SOUTH 85° 09' 22" EAST 649.62 FEET; THENCE NORTH 76° 32' 55" EAST 719.57 FEET; THENCE NORTH 36° 08' 02" EAST 897.15 FEET, TO THE POINT OF TERMINUS. SAID RIGHT-OF-WAY BEING 1,372.76 FEET IN LENGTH, THE SIDE LINES OF WHICH BEING SHORTENED OR ELONGATED TO MEET THE RIGHT-OF-WAY BOUNDARY AND SURFACE USE AREA BOUNDARY. THE BASIS OF BEARING FOR THIS DESCRIPTION IS NORTH 89° 48' 48" WEST BETWEEN THE NORTH QUARTER CORNER AND THE NORTHEAST CORNER OF SAID SECTION 1.

CONTAINING **1.581** ACRES, MORE OR LESS

RIGHT-OF-WAY LENGTH
UTE TRIBAL = **2,356.34 FEET OR 137.35 RODS, MORE OR LESS**

LEGEND
= FOUND SECTION CORNER
= SECTION LINE
= QUARTER SECTION LINE
= SIXTEENTH SECTION LINE

SCALE: 1" = 400'
11X17 SHEET
REVIEWED: DEK DRAWN: RLH

SHEET
RIGHT-OF-WAY PLAT

EP ENERGY

OUTLAW ENGINEERING INC.
P.O. BOX 1800
ROOSEVELT, UTAH 84066
(435) 232-4321

PLAT NO. 213B | DATE JULY 16, 2014 | SHEET NO. 1 OF 1

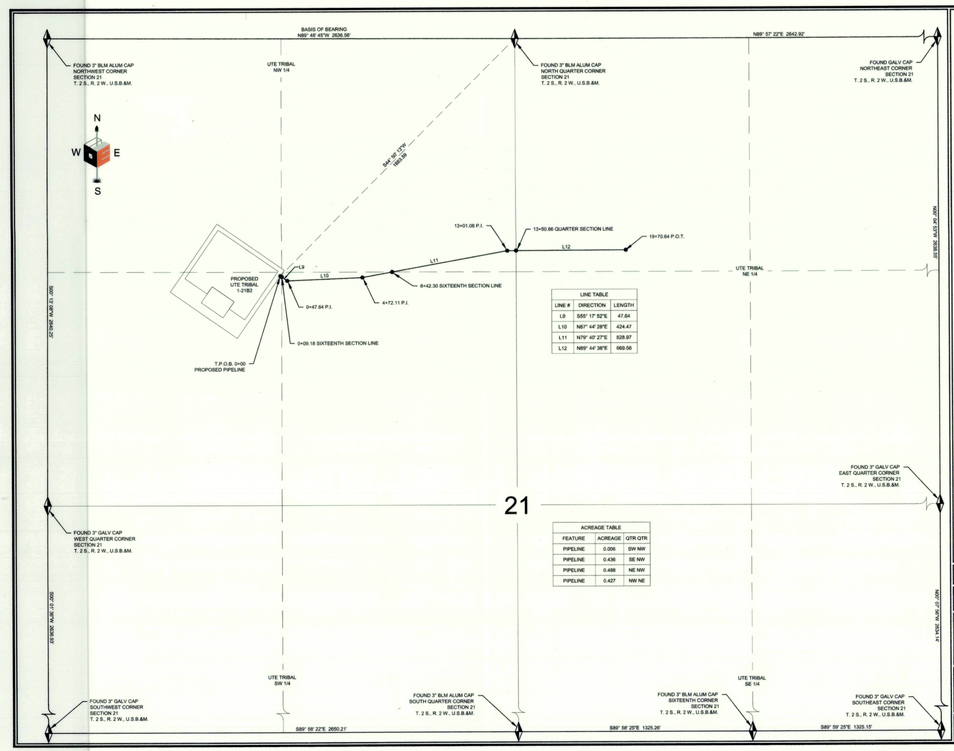

LINE TABLE		
LINE #	DIRECTION	LENGTH
L9	S55° 17' 52"E	47.64
L10	N87° 44' 28"E	424.47
L11	N79° 40' 27"E	828.97
L12	N89° 44' 38"E	669.56

ACREAGE TABLE		
FEATURE	ACREAGE	QTR/ QTR
PIPELINE	0.006	SW NW
PIPELINE	0.436	SE NW
PIPELINE	0.488	NE NW
PIPELINE	0.427	NW NE

PIPELINE CORRIDOR RIGHT-OF-WAY DESCRIPTION
LOCATED IN SECTION 21, TOWNSHIP 2 SOUTH, RANGE 2 WEST OF THE UINTAH SPECIAL BASE AND MERIDIAN. RIGHT-OF-WAY CORRIDOR IS 30.00 FEET WIDE, 15.00 FEET ON EACH SIDE OF THE CENTERLINE, SAID CENTERLINE IS MORE PARTICULARLY DESCRIBED AS FOLLOWS:

COMMENCING AT THE NORTH QUARTER CORNER OF SECTION 21, TOWNSHIP 2 SOUTH, RANGE 2 WEST OF THE UINTAH SPECIAL BASE AND MERIDIAN AND RUNNING THENCE SOUTH 44° 57' 13" WEST 1883.59 FEET, TO **THE TRUE POINT OF BEGINNING**; THENCE SOUTH 55° 17' 52" EAST 47.64 FEET; THENCE NORTH 87° 44' 28" EAST 424.47 FEET; THENCE NORTH 79° 40' 27" EAST 828.97 FEET; THENCE NORTH 89° 44' 38" EAST 669.56 FEET, TO THE POINT OF TERMINUS. SAID RIGHT-OF-WAY BEING 1,970.64 FEET IN LENGTH, THE SIDE LINES OF WHICH BEING SHORTENED OR ELONGATED TO MEET THE RIGHT-OF-WAY BOUNDARY AND SURFACE USE AREA BOUNDARY. THE BASIS OF BEARING FOR THIS DESCRIPTION IS NORTH 89° 48' 45" WEST BETWEEN THE NORTH QUARTER CORNER AND THE NORTHWEST CORNER OF SAID SECTION 21.

CONTAINING 1.357 ACRES , MORE OR LESS

RIGHT-OF-WAY LENGTH
UTE TRIBAL = **1,970.64 FEET OR 119.43 RODS, MORE OR LESS**

EP ENERGY

PIPELINE CORRIDOR RIGHT-OF-WAY SURVEY ON
TRIBAL LANDS FOR
UTE TRIBAL 1-21B2

LOCATED IN SECTION 21 TOWNSHIP 2 S., RANGE 2 W., U.S.B.&M.
DUCHESNE COUNTY, UTAH

SURVEYOR'S CERTIFICATE
I, DAN E. KNOWLDEN JR. DO HEREBY CERTIFY THAT I AM A REGISTERED LAND SURVEYOR AND THAT I HOLD CERTIFICATE NO. 7173588 AS PRESCRIBED UNDER THE LAWS OF THE STATE OF UTAH AND THAT A SURVEY OF THE DESCRIBED PROPERTY HEREIN WAS PERFORMED UNDER MY DIRECTION.

PROFESSIONAL LAND SURVEYOR
Dan E. Knowlden Jr.
10-31-14
7173588
STATE OF UTAH

LEGEND
= FOUND SECTION CORNER
= SECTION LINE
= QUARTER SECTION LINE
= SIXTEENTH SECTION LINE

SCALE: 1" = 400'
11X17 SHEET
REVIEWED: DEK DRAWN: RLH

SHEET
RIGHT-OF-WAY PLAT

EP ENERGY

OUTLAW ENGINEERING INC.
P.O. BOX 1800
ROOSEVELT, UTAH 84066
(435) 232-4321

PLAT NO. 254B | DATE OCTOBER 31, 2014 | SHEET NO. 1 OF 1

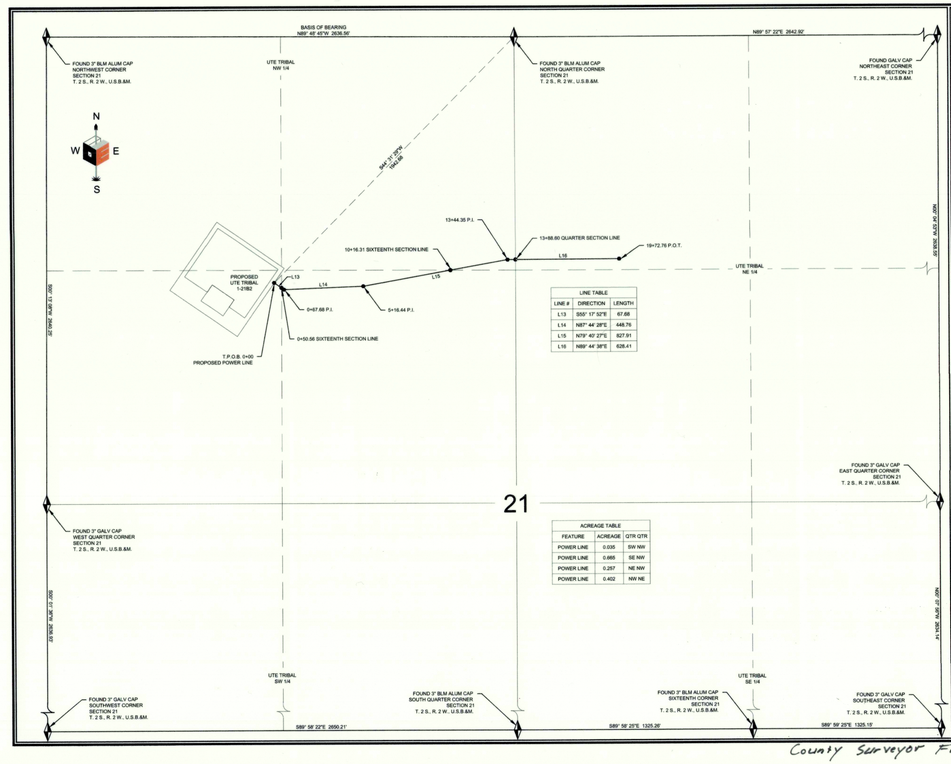

LINE TABLE		
LINE #	DIRECTION	LENGTH
L13	S55° 17' 52"E	67.66
L14	N87° 44' 28"E	448.76
L15	N79° 40' 27"E	827.91
L16	N89° 44' 38"E	626.41

ACREAGE TABLE		
FEATURE	ACREAGE	QTR/ QTR
POWER LINE	0.035	SW NW
POWER LINE	0.666	SE NW
POWER LINE	0.257	NE NW
POWER LINE	0.402	NW NE

POWER LINE CORRIDOR RIGHT-OF-WAY DESCRIPTION
LOCATED IN SECTION 21, TOWNSHIP 2 SOUTH, RANGE 2 WEST OF THE UINTAH SPECIAL BASE AND MERIDIAN. RIGHT-OF-WAY CORRIDOR IS 30.00 FEET WIDE, 15.00 FEET ON EACH SIDE OF THE CENTERLINE, SAID CENTERLINE IS MORE PARTICULARLY DESCRIBED AS FOLLOWS:

COMMENCING AT THE NORTH QUARTER CORNER OF SECTION 21, TOWNSHIP 2 SOUTH, RANGE 2 WEST OF THE UINTAH SPECIAL BASE AND MERIDIAN AND RUNNING THENCE SOUTH 44° 31' 29" WEST 1942.68 FEET, TO **THE TRUE POINT OF BEGINNING**; THENCE SOUTH 67° 44' 28" WEST 67.66 FEET; THENCE NORTH 79° 40' 27" EAST 827.91 FEET; THENCE NORTH 89° 44' 38" EAST 626.41 FEET, TO THE POINT OF TERMINUS. SAID RIGHT-OF-WAY BEING 1,572.76 FEET IN LENGTH, THE SIDE LINES OF WHICH BEING SHORTENED OR ELONGATED TO MEET THE RIGHT-OF-WAY BOUNDARY AND SURFACE USE AREA BOUNDARY. THE BASIS OF BEARING FOR THIS DESCRIPTION IS NORTH 89° 48' 45" WEST BETWEEN THE NORTH QUARTER CORNER AND THE NORTHWEST CORNER OF SAID SECTION 21.

CONTAINING 1.359 ACRES , MORE OR LESS

RIGHT-OF-WAY LENGTH
UTE TRIBAL = **1,572.76 FEET OR 119.56 RODS, MORE OR LESS**

EP ENERGY

POWER LINE CORRIDOR RIGHT-OF-WAY SURVEY ON
TRIBAL LANDS FOR
UTE TRIBAL 1-21B2

LOCATED IN SECTION 21 TOWNSHIP 2 S., RANGE 2 W., U.S.B.&M.
DUCHESNE COUNTY, UTAH

SURVEYOR'S CERTIFICATE
I, DAN E. KNOWLDEN JR. DO HEREBY CERTIFY THAT I AM A REGISTERED LAND SURVEYOR AND THAT I HOLD CERTIFICATE NO. 7173588 AS PRESCRIBED UNDER THE LAWS OF THE STATE OF UTAH AND THAT A SURVEY OF THE DESCRIBED PROPERTY HEREIN WAS PERFORMED UNDER MY DIRECTION.

PROFESSIONAL LAND SURVEYOR
Dan E. Knowlden Jr.
10-31-14
7173588
STATE OF UTAH

LEGEND
= FOUND SECTION CORNER
= SECTION LINE
= QUARTER SECTION LINE
= SIXTEENTH SECTION LINE

SCALE: 1" = 400'
11X17 SHEET
REVIEWED: DEK DRAWN: RLH

SHEET
RIGHT-OF-WAY PLAT

EP ENERGY

OUTLAW ENGINEERING INC.
P.O. BOX 1800
ROOSEVELT, UTAH 84066
(435) 232-4321

PLAT NO. 254C | DATE OCTOBER 31, 2014 | SHEET NO. 1 OF 1

County Surveyor File # 3112