DUCHESNE COUNTY SURVEY MONUMENT RECORD

T1S R4W
S 16
SW1/16

U.S.B.&M.
1993

SKETCH SHOWING MONUMENTS AND TIES

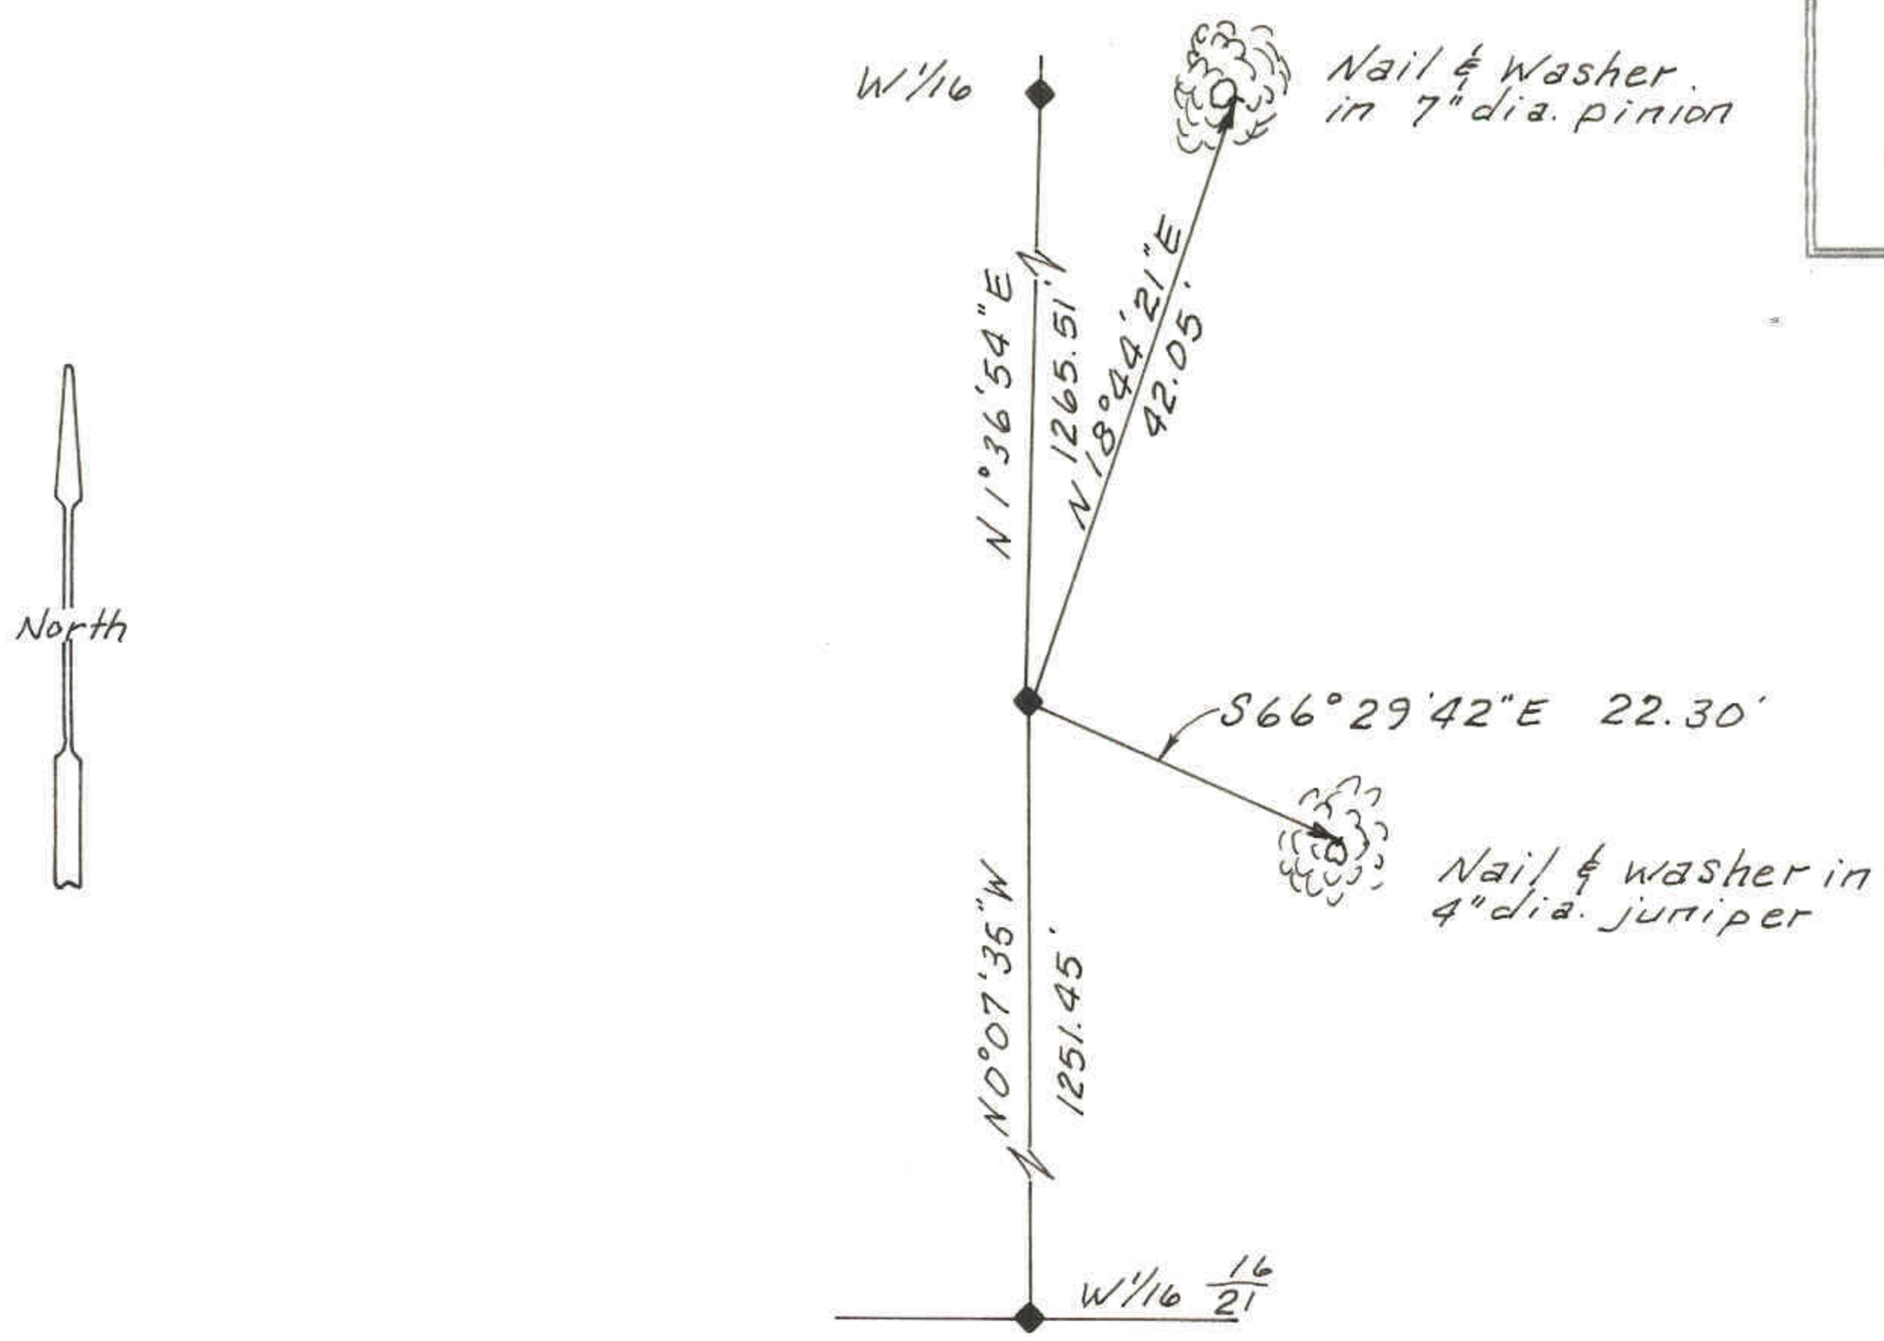

DESCRIPTION OF CORNER EVIDENCE FOUND

Found 3-1/4" dia. aluminum cap and pipe set in a mound of stones set by the Bureau of Land Management at the position of this corner.

DESCRIPTION OF MONUMENT AND ACCESSORIES ESTABLISHED TO PERPETUATE THE ORIGINAL LOCATION OF THE CORNER

Stamped: U. S. DEPT. OF THE INTERIOR
UNLAWFUL TO DISTRUB

Referenced as shown.

SW1/16 — S 16

1991

CADASTRAL SURVEY
BUREAU OF LAND MANAGEMENT

STATE PLANE COORDINATE DATA

CERTIFICATION

I Jerry D. Allred, Registered Land Surveyor, State of Utah, hereby certify that I have performed or reviewed the work done on the diagrammed corner as reported on this recordation form and approve same.

Date 29 Oct '93

Jerry D. Allred
Signature of Surveyor

3817
Reg. No.

SCND 4 MAR 03