28 Dec 90 Duch. Co. Sur File No 128

SURVEY OF RIGHT-OF-WAY AND PROPERTY LINES
FOR THE

FLYING J #3-22A4 WELL LOCATION

SECTIONS 22 & 27, TOWNSHIP 1 SOUTH, RANGE 4 WEST
UINTAH SPECIAL BASE AND MERIDIAN

1"=400'

SURVEYOR'S CERTIFICATE

This is to certify that I have surveyed the right-of-way and property lines shown on this plat, and that the monuments indicated were found or set during said survey, and that this plat accurately represents said survey to the best of my knowledge.

Jerry D. Allred
Jerry D. Allred, Registered Land Surveyor, Cert. No. 3817 (Utah)

REGISTERED LAND SURVEYOR No. 3817 JERRY D. ALLRED STATE OF UTAH

JERRY D. ALLRED & ASSOCIATES
Surveying & Engineering Consultants
121 North Center Street
P.O. Drawer C
DUCHESNE, UTAH 84021
(801) 738-5352

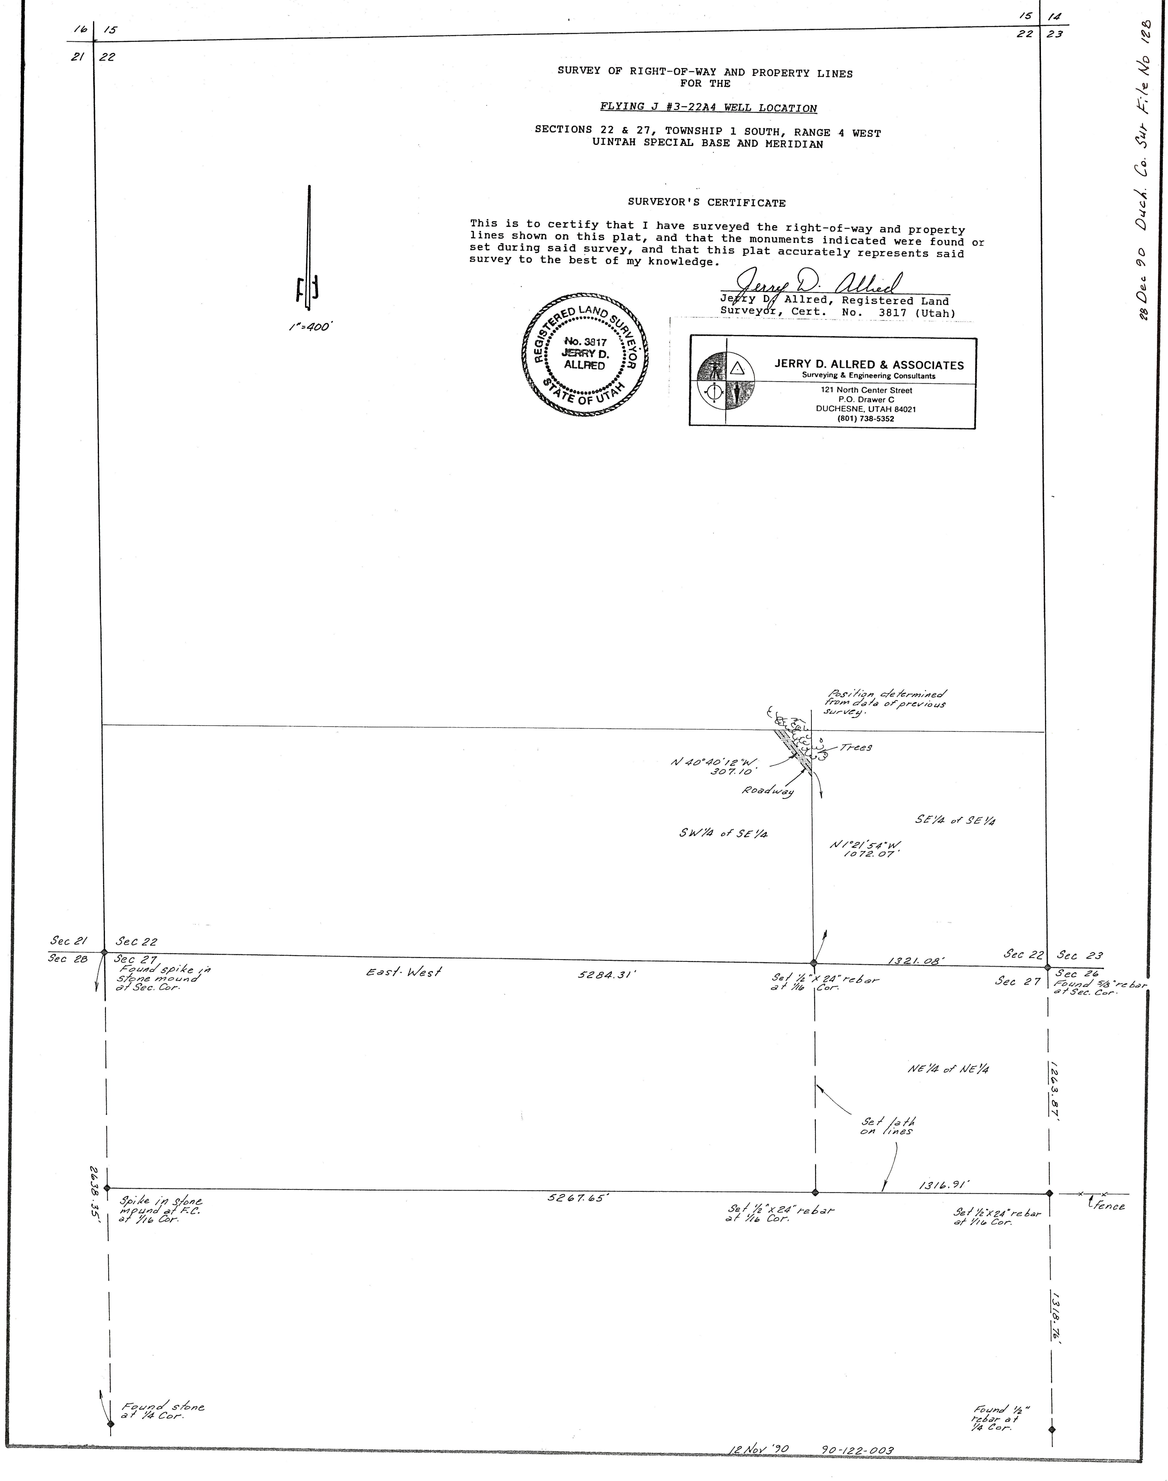

12 Nov '90 90-122-003