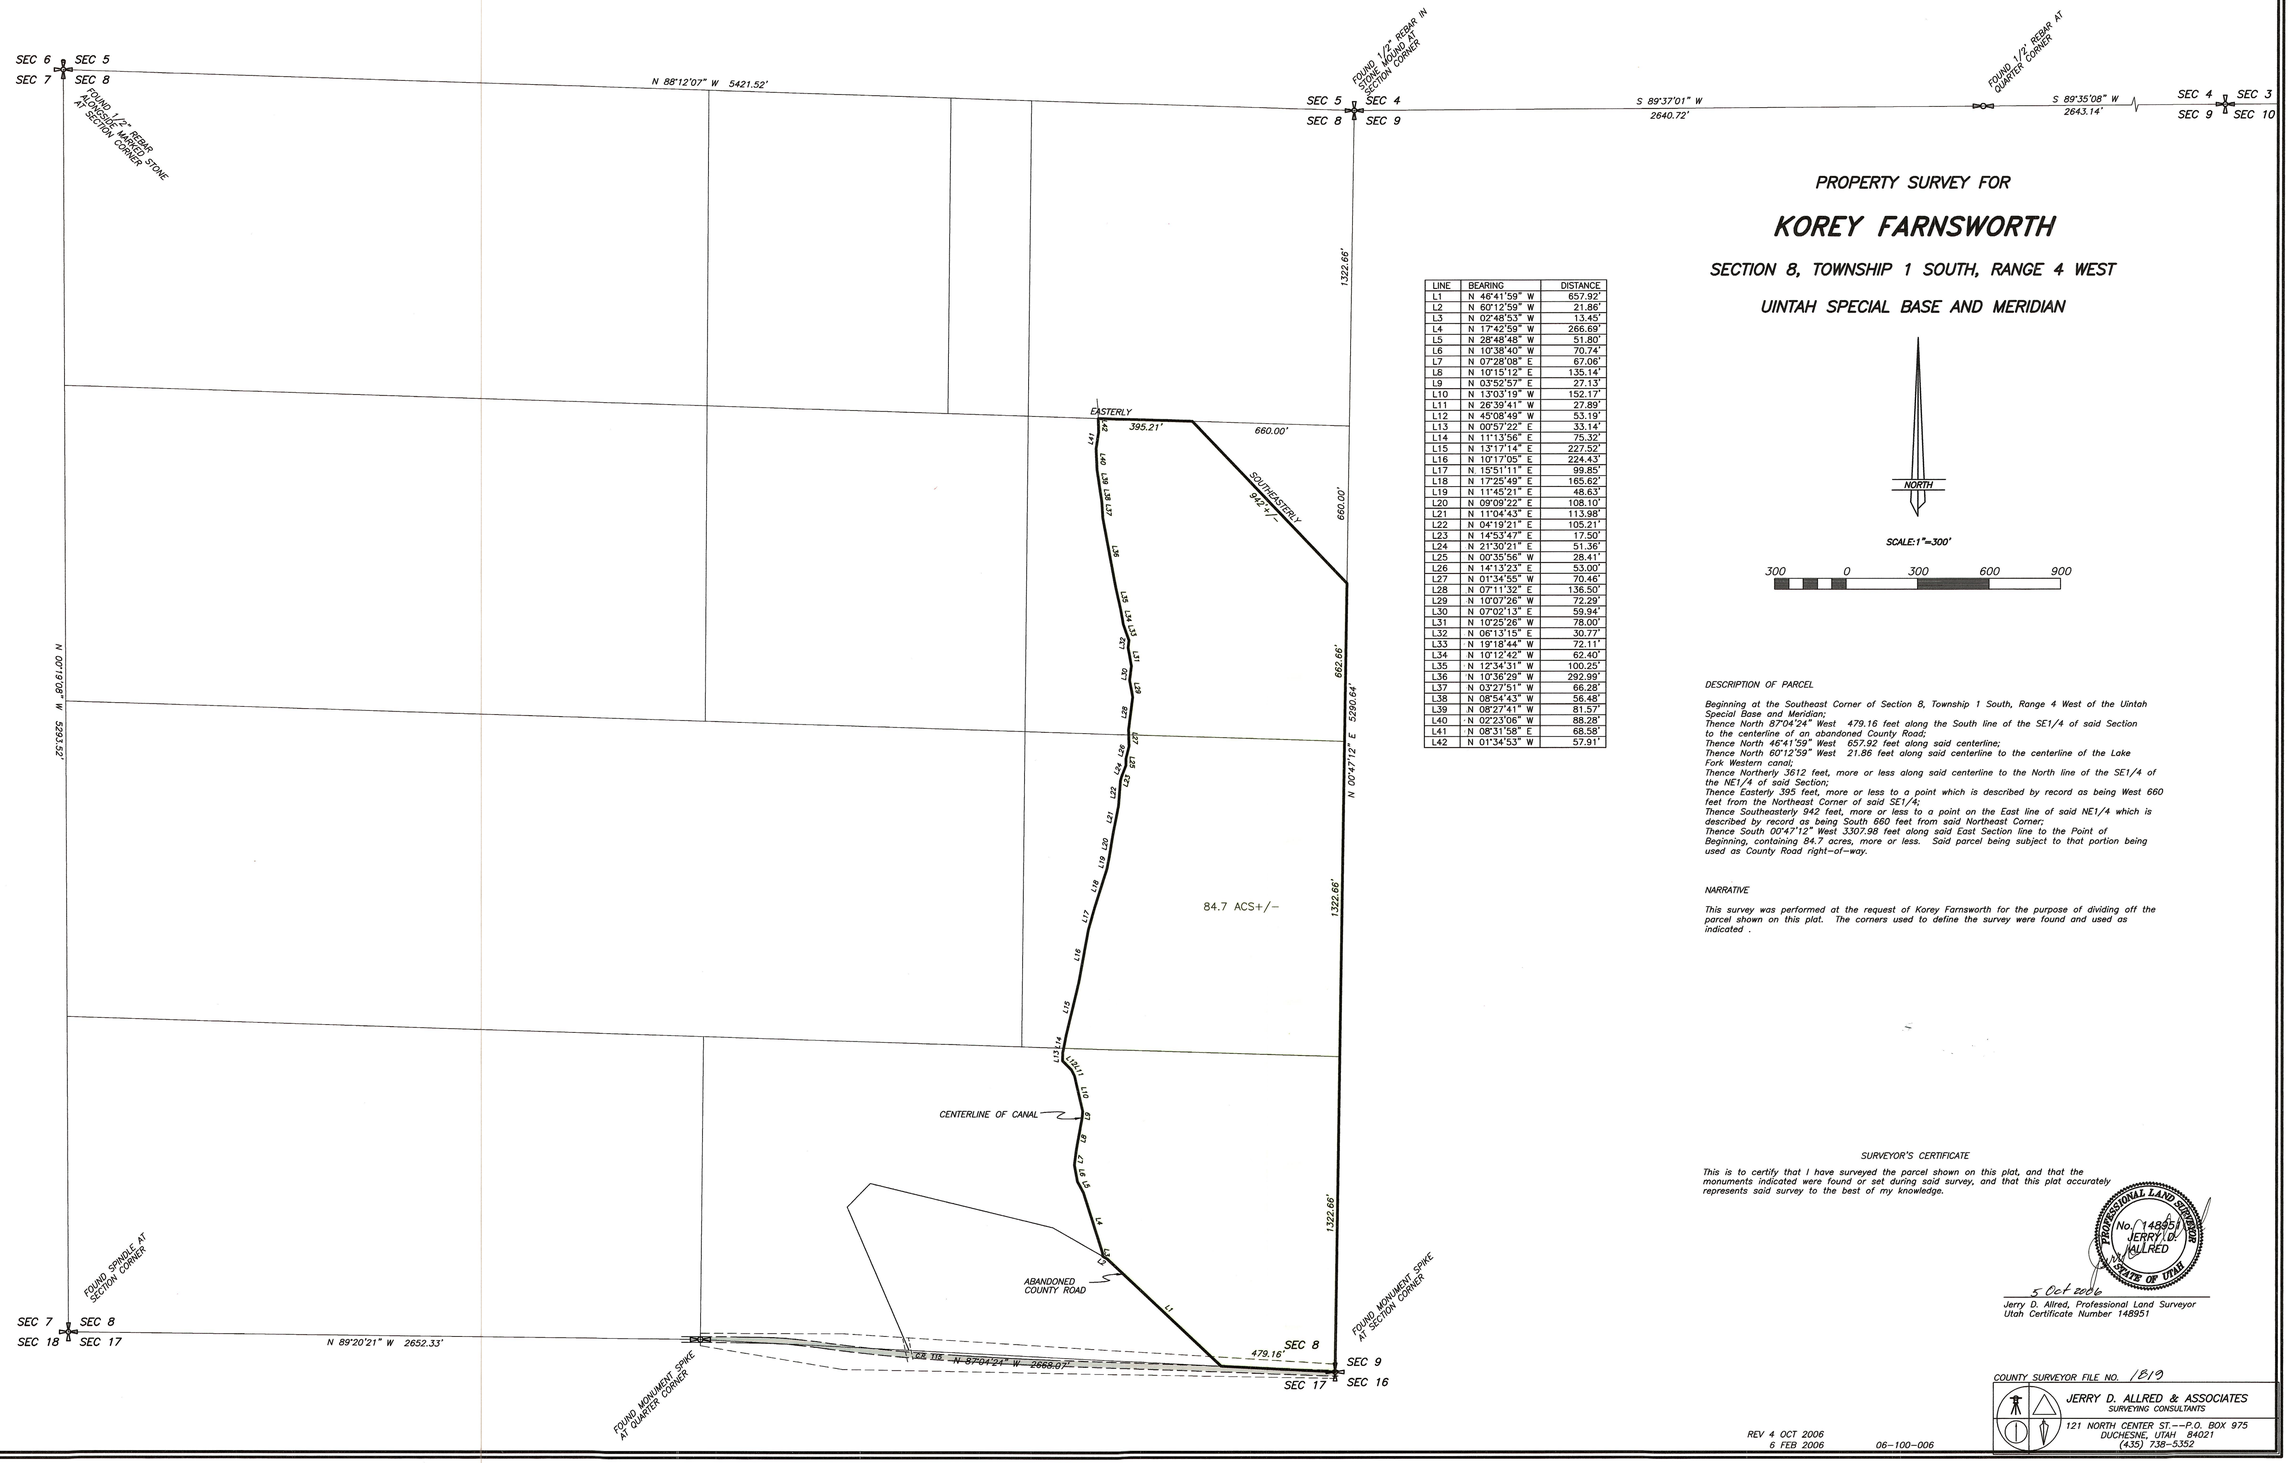

LINE	BEARING	DISTANCE
L1	N 46°41'59" W	657.92'
L2	N 60°12'59" W	21.86'
L3	N 02°48'53" W	13.45'
L4	N 17°42'59" W	266.69'
L5	N 28°48'48" W	51.80'
L6	N 10°38'40" W	70.74'
L7	N 07°28'08" E	67.06'
L8	N 10°15'12" E	135.14'
L9	N 03°52'57" E	27.13'
L10	N 13°03'19" W	152.17'
L11	N 26°39'41" W	27.89'
L12	N 45°08'49" W	53.19'
L13	N 00°57'22" E	33.14'
L14	N 11°13'56" E	75.32'
L15	N 13°17'14" E	227.52'
L16	N 10°17'05" E	224.43'
L17	N 15°51'11" E	99.85'
L18	N 17°25'49" E	165.62'
L19	N 11°45'21" E	48.63'
L20	N 09°09'22" E	108.10'
L21	N 11°04'43" E	113.98'
L22	N 04°19'21" E	105.21'
L23	N 14°53'47" E	17.50'
L24	N 21°30'21" E	51.36'
L25	N 00°35'56" W	28.41'
L26	N 14°13'23" E	53.00'
L27	N 01°34'55" W	70.46'
L28	N 07°11'39" E	136.50'
L29	N 10°07'26" W	72.29'
L30	N 07°02'13" E	59.94'
L31	N 10°25'26" W	78.00'
L32	N 06°13'15" E	30.77'
L33	N 19°18'44" W	72.11'
L34	N 10°12'42" W	62.40'
L35	N 12°34'31" W	100.25'
L36	N 10°36'29" W	292.99'
L37	N 03°27'51" W	66.28'
L38	N 08°54'43" W	56.48'
L39	N 08°27'41" W	81.57'
L40	N 02°23'06" W	88.28'
L41	N 08°31'58" E	68.58'
L42	N 01°34'53" W	57.91'

PROPERTY SURVEY FOR

KOREY FARNSWORTH

SECTION 8, TOWNSHIP 1 SOUTH, RANGE 4 WEST

UINTAH SPECIAL BASE AND MERIDIAN

NORTH

SCALE:1"=300'

300 0 300 600 900

DESCRIPTION OF PARCEL

Beginning at the Southeast Corner of Section 8, Township 1 South, Range 4 West of the Uintah Special Base and Meridian;
Thence North 87°04'24" West 479.16 feet along the South line of the SE1/4 of said Section to the centerline of an abandoned County Road;
Thence North 46°41'59" West 657.92 feet along said centerline;
Thence North 60°12'59" West 21.86 feet along said centerline to the centerline of the Lake Fork Western canal;
Thence Northerly 3612 feet, more or less along said centerline to the North line of the SE1/4 of the NE1/4 of said Section;
Thence Easterly 395 feet, more or less to a point which is described by record as being West 660 feet from the Northeast Corner of said SE1/4;
Thence Southeasterly 942 feet, more or less to a point on the East line of said NE1/4 which is described by record as being South 660 feet from said Northeast Corner;
Thence South 00°47'12" West 3307.98 feet along said East Section line to the Point of Beginning, containing 84.7 acres, more or less. Said parcel being subject to that portion being used as County Road right-of-way.

NARRATIVE

This survey was performed at the request of Korey Farnsworth for the purpose of dividing off the parcel shown on this plat. The corners used to define the survey were found and used as indicated .

SURVEYOR'S CERTIFICATE

This is to certify that I have surveyed the parcel shown on this plat, and that the monuments indicated were found or set during said survey, and that this plat accurately represents said survey to the best of my knowledge.

PROFESSIONAL LAND SURVEYOR No. 148951 JERRY D. ALLRED STATE OF UTAH

5 Oct 2006

Jerry D. Allred, Professional Land Surveyor
Utah Certificate Number 148951

COUNTY SURVEYOR FILE NO. 1819

REV 4 OCT 2006
6 FEB 2006 06-100-006

JERRY D. ALLRED & ASSOCIATES
SURVEYING CONSULTANTS
121 NORTH CENTER ST.--P.O. BOX 975
DUCHESNE, UTAH 84021
(435) 738-5352