DRAWING NUMBER

3070

SAFCO PRODUCTS • NEW HOPE, MINNESOTA

NEWFIELD EXPLORATION COMPANY

PROPOSED PIPELINE RIGHT-OF-WAY ON FEE LANDS

(For 4-27-3-2 Pad)

Located in the SW 1/4 NE 1/4 of Section 27, T3S, R2W, U.S.B.&M. Duchesne County, Utah

PIPELINE RIGHT-OF-WAY DESCRIPTION

A 30' WIDE RIGHT-OF-WAY LOCATED IN THE SW 1/4 NE 1/4 OF SECTION 27, T3S, R2W, U.S.B.&M. THE WIDTH OF SAID RIGHT-OF-WAY BEING 15' ON EACH SIDE OF THE CENTERLINE. THE CENTERLINE OF SAID RIGHT-OF-WAY BEING MORE PARTICULARLY DESCRIBED AS FOLLOWS:

BEGINNING AT A POINT ON THE WEST LINE OF THE SW 1/4 NE 1/4 OF SECTION 27, T3S, R2W, U.S.B.&M. WHICH BEARS N00°20'36"W 42.86' FROM THE CENTER 1/4 CORNER OF SAID SECTION 27, THENCE N89°05'47"E 213.09'; THENCE N00°02'32"E 122.36'; THENCE S89°57'28"E 26.58' TO A POINT IN THE SAID SW 1/4 NE 1/4 OF SECTION 27 WHICH BEARS N54°51'40"E 292.85' FROM THE SAID CENTER 1/4 CORNER OF SECTION 27. THE SIDE LINES OF SAID DESCRIBED RIGHT-OF-WAY BEING SHORTENED OR ELONGATED TO MEET THE GRANTOR'S PROPERTY LINES. BASIS OF BEARINGS IS THE EAST LINE OF THE SE 1/4 OF SECTION 27 WHICH IS TAKEN FROM GLOBAL POSITIONING SATELLITE OBSERVATIONS TO BEAR N00°55'20"W A MEASURED DISTANCE OF 2647.20'. CONTAINS 0.249 ACRES MORE OR LESS.

TOTAL RIGHT-OF-WAY LENGTH ON ORVEN MOON = 362.03'

CORNER TIE NOTE:
THE EAST 1/4 CORNER OF SECTION 27, T3S, R2W, U.S.B.&M. BEARS S57°07'55"E 4704.12' FROM THE NORTHWEST CORNER OF THE NE 1/4 NW 1/4 OF SECTION 27.

CORNER TIE NOTE:
THE SOUTHEAST CORNER OF SECTION 27, T3S, R2W, U.S.B.&M. BEARS S37°31'33"E 6556.50' FROM THE NORTHWEST CORNER OF THE NE 1/4 NW 1/4 OF SECTION 27.

BASIS OF BEARINGS NOTE:
BASIS OF BEARINGS IS THE EAST LINE OF THE SE 1/4 OF SECTION 27 WHICH IS TAKEN FROM GLOBAL POSITIONING SATELLITE OBSERVATIONS TO BEAR N00°55'20"W A MEASURED DISTANCE OF 2647.20' (THE EAST 1/4 CORNER OF SECTION 27, BEING A 1998 ALUMINUM CAP IN ROAD INTERSECTION AND THE SOUTHEAST CORNER OF SECTION 27, BEING A PLASTIC CAP ON 3/4" REBAR).

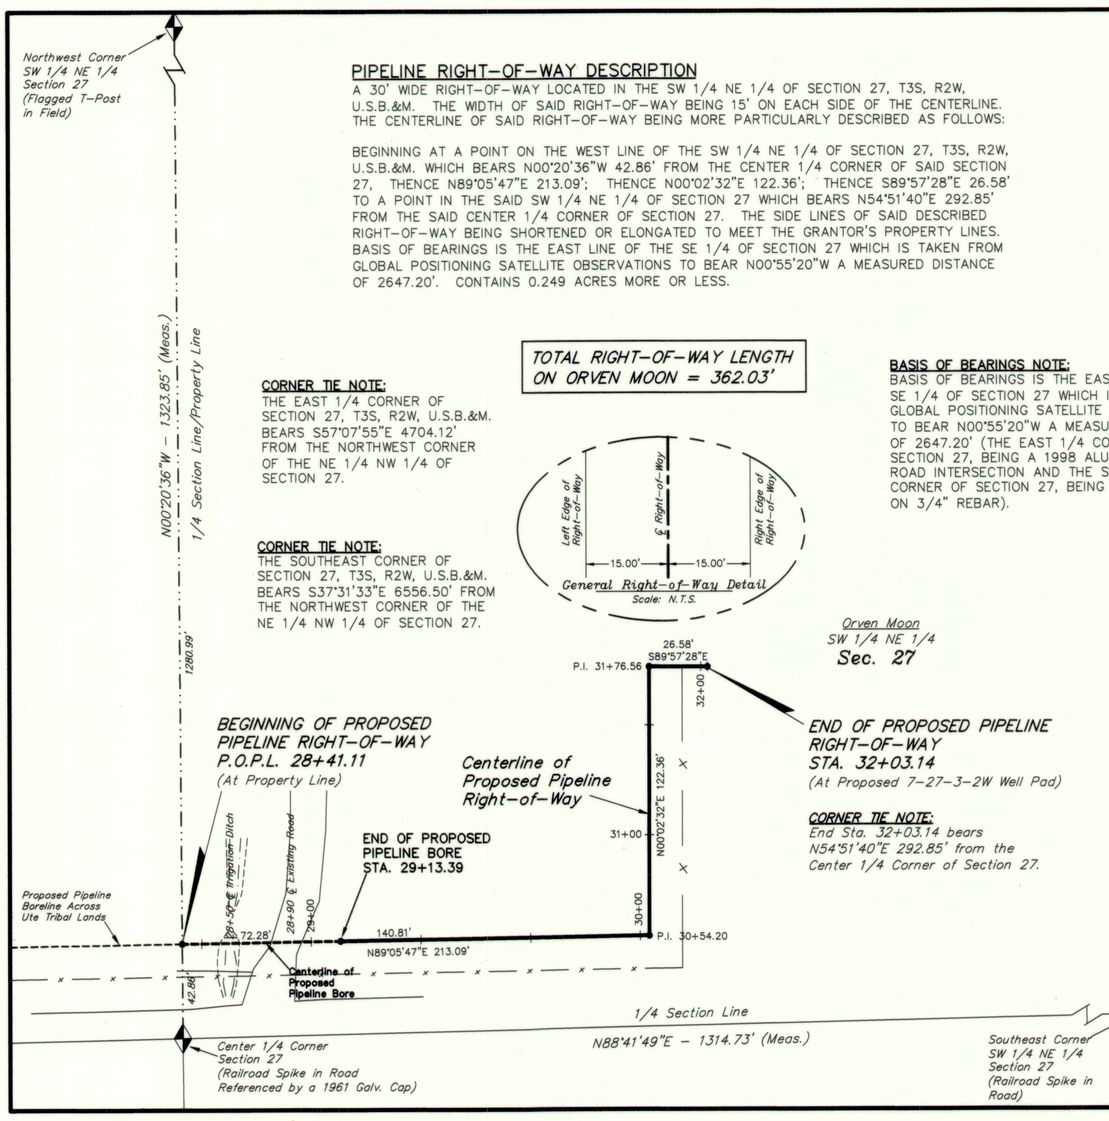

N

SCALE 50' 25' 0' 50'

LEGEND

- ◆ = SECTION CORNERS FOUND
- P.I. = POINT OF INTERSECTION
- P.O.P.L. = POINT ON PROPERTY LINE
- —··— = PROPERTY LINE
- —×— = FENCELINE

THIS IS TO CERTIFY THAT THE ABOVE PLAT WAS PREPARED FROM FIELD NOTES OF ACTUAL SURVEYS MADE BY ME OR UNDER MY SUPERVISION AND THAT THE SAME ARE TRUE AND CORRECT TO THE BEST OF MY KNOWLEDGE AND BELIEF.

PROFESSIONAL LAND SURVEYOR No. 348473 2-4-15 PAUL A. HAWKES STATE OF UTAH

REGISTERED LAND SURVEYOR
REGISTRATION No. 348473
STATE OF UTAH

REVISED: 04-21-14 L.K. UPDATED PAD NAME AND BROUGHT TO CURRENT STANDARDS
REVISED: 02-25-14 L.K. ADDED A WELL TO THE PAD
REVISED: 11-26-13 L.K. UPDATED PAD NAME AND STATIONING

SURVEYED BY:	P.H.
DRAWN BY:	R.B.T
DATE:	01-20-12
SCALE:	1" = 50'
FILE:	12-0026

Tri State Land Surveying, Inc.
(435) 781-2501
180 NORTH VERNAL AVE. – VERNAL, UTAH 84078

EP ENERGY E&P COMPANY, L.P.

PROPOSED CORRIDOR RIGHT-OF-WAY AND SURFACE USE AREA ON FEE LANDS

FOR THE CHRISTENSEN 4-33A4 WELL PAD

Located in the NW 1/4 NW 1/4 of Section 33, T1S, R4W, U.S.B.&M. Duchesne County, Utah

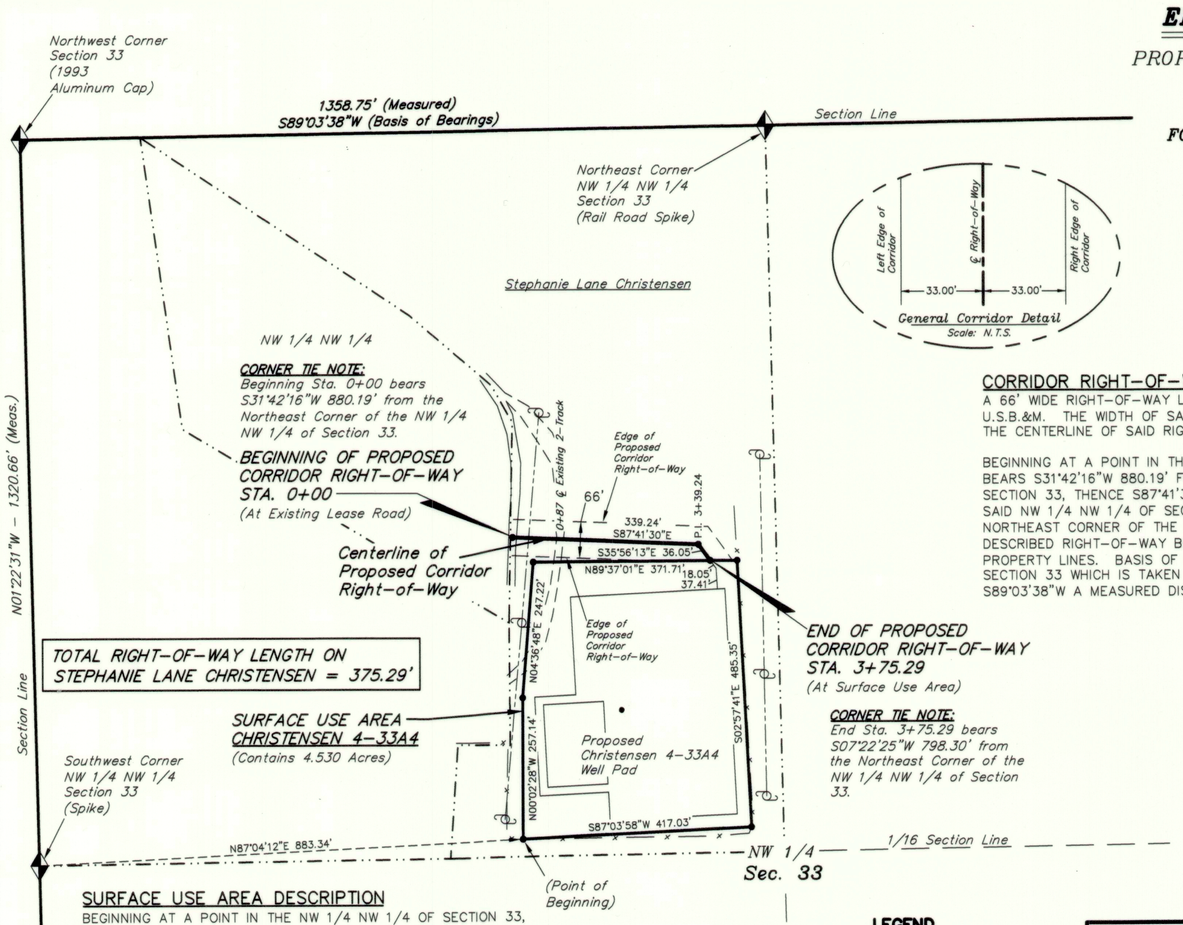

N

SCALE 200' 100' 0' 200'

CORRIDOR RIGHT-OF-WAY DESCRIPTION

A 66' WIDE RIGHT-OF-WAY LOCATED IN THE NW 1/4 NW 1/4 OF SECTION 33, T1S, R4W, U.S.B.&M. THE WIDTH OF SAID RIGHT-OF-WAY BEING 33' ON EACH SIDE OF THE CENTERLINE. THE CENTERLINE OF SAID RIGHT-OF-WAY BEING MORE PARTICULARLY DESCRIBED AS FOLLOWS:

BEGINNING AT A POINT IN THE NW 1/4 NW 1/4 OF SECTION 33, T1S, R4W, U.S.B.&M. WHICH BEARS S31°42'16"W 880.19' FROM THE NORTHEAST CORNER OF THE SAID NW 1/4 NW 1/4 OF SECTION 33, THENCE S87°41'30"E 339.24'; THENCE S35°56'13"E 36.05' TO A POINT IN THE SAID NW 1/4 NW 1/4 OF SECTION 33 WHICH BEARS S07°22'25"W 798.30' FROM THE SAID NORTHEAST CORNER OF THE NW 1/4 NW 1/4 OF SECTION 33. THE SIDE LINES OF SAID DESCRIBED RIGHT-OF-WAY BEING SHORTENED OR ELONGATED TO MEET THE GRANTOR'S PROPERTY LINES. BASIS OF BEARINGS IS THE NORTH LINE OF THE SAID NW 1/4 NW 1/4 OF SECTION 33 WHICH IS TAKEN FROM GLOBAL POSITIONING SATELLITE OBSERVATIONS TO BEAR S89°03'38"W A MEASURED DISTANCE OF 1358.75'.

SURFACE USE AREA DESCRIPTION

BEGINNING AT A POINT IN THE NW 1/4 NW 1/4 OF SECTION 33, T1S, R4W, U.S.B.&M. WHICH BEARS N87°04'12"E 883.34' FROM THE SOUTHWEST CORNER OF THE SAID NW 1/4 NW 1/4 OF SECTION 33, THENCE N00°02'28"W 257.14'; THENCE N04°36'48"E 247.22'; THENCE N89°37'01"E 371.71'; THENCE S02°57'41"E 485.35'; THENCE S87°03'58"W 417.03' TO THE POINT OF BEGINNING. BASIS OF BEARINGS IS THE NORTH LINE OF THE SAID NW 1/4 NW 1/4 OF SECTION 33 WHICH IS TAKEN FROM GLOBAL POSITIONING SATELLITE OBSERVATIONS TO BEAR S89°03'38"W A MEASURED DISTANCE OF 1358.75'. CONTAINS 4.530 ACRES MORE OR LESS.

LEGEND

- ◆ = SECTION CORNERS FOUND
- P.I. = POINT OF INTERSECTION
- —×— = FENCELINE
- —··— = PROPERTY LINE
- —- - - — = UTILITY LINE
- = UTILITY POLE

CERTIFICATE

THIS IS TO CERTIFY THAT THE ABOVE PLAT WAS PREPARED FROM FIELD NOTES OF ACTUAL SURVEYS MADE BY ME OR UNDER MY DIRECT SUPERVISION AND THAT THE SAME ARE TRUE AND CORRECT TO THE BEST OF MY KNOWLEDGE AND BELIEF.

REGISTERED LAND SURVEYOR No. 189377 STACY W. STEWART 2-4-15 STATE OF UTAH

REGISTERED LAND SURVEYOR
REGISTRATION No. 189377
STATE OF UTAH

SURVEYED BY:	K.G.S.
DRAWN BY:	L.K.
DATE:	12-18-14
SCALE:	1" = 200'
DWG #:	14-0282

Tri State Land Surveying, Inc.
(435) 781-2501
180 NORTH VERNAL AVE. – VERNAL, UTAH 84078

County Surveyors File # 3070