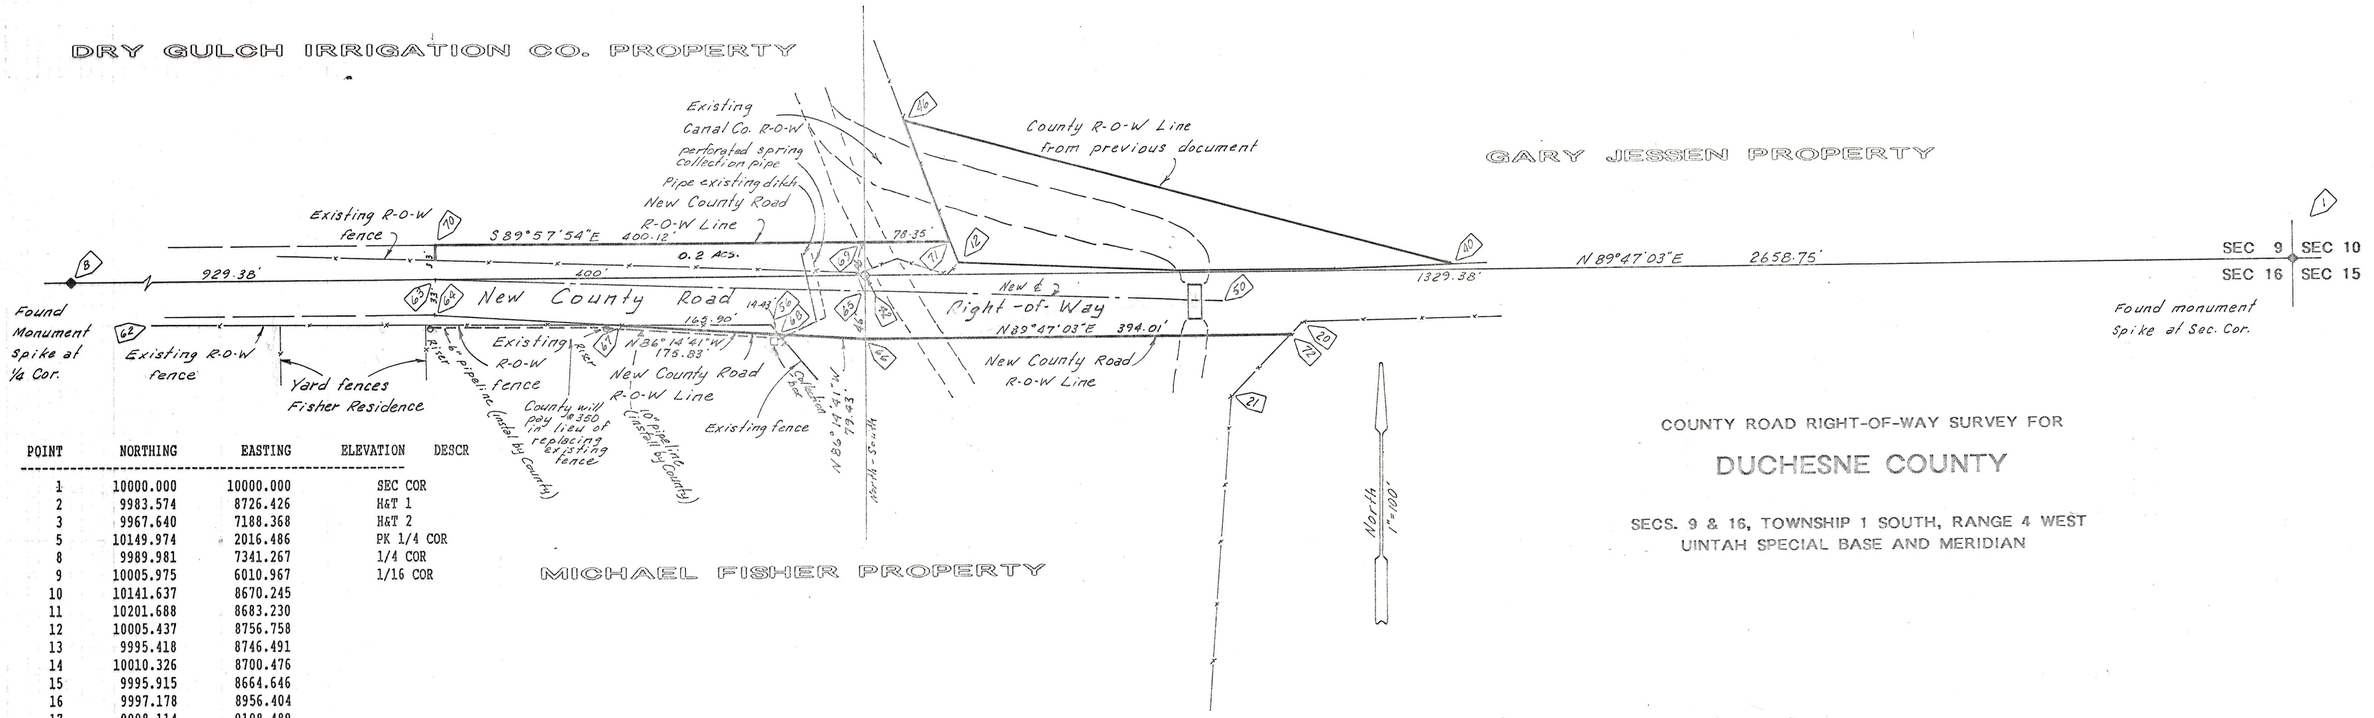

POINT	NORTHING	EASTING	ELEVATION	DESCR
1	10000.000	10000.000		SEC COR
2	9983.574	8726.426		H&T 1
3	9967.640	7188.368		H&T 2
5	10149.974	2016.486		PK 1/4 COR
8	9989.981	7341.267		1/4 COR
9	10005.975	6010.967		1/16 COR
10	10141.637	8670.245		
11	10201.688	8683.230		
12	10005.437	8756.758		
13	9995.418	8746.491		
14	10010.326	8700.476		
15	9995.915	8664.646		
16	9997.178	8956.404		
17	9998.114	9108.489		
18	10002.865	9251.192		
19	9953.273	9264.383		
20	9949.278	9078.067		
21	9882.039	9011.440		
22	9857.806	8782.175		
23	9985.921	8699.227		
24	10061.732	8661.418		
25	10171.092	8617.061		
26	9984.723	8684.632		
27	9984.387	8669.752		
28	9979.923	8482.483		
29	9984.358	8546.778		
30	9833.448	8986.115		
31	9888.490	8994.503		
32	9967.803	9072.747		
33	9974.699	9135.990		
34	9680.704	8980.071		
35	9616.232	8965.627		
36	9584.500	8990.548		
37	9599.654	9024.020		
38	9612.037	9121.492		
39	10110.319	8717.625		
40	10001.728	9217.043		
41	9997.555	9033.118		
42	9994.991	8670.634		1/16 COR
43	9955.904	7542.804		FENCE
44	10025.036	7566.609		FENCE
45	10114.063	8716.060		
46	10138.410	8706.938		
47	9609.274	9026.751		
48	9920.148	9049.202		
49	9618.867	8992.961		
50	9969.240	9002.762		CL BRIDGE
51	9983.253	8978.196		
52	9968.603	8978.702		
53	9953.847	8978.308		
54	9980.628	8126.061		
55	9978.675	8260.797		
56	9950.254	8581.821		
57	9918.856	8609.554		
58	10004.919	8496.510		
59	9979.842	8413.719		
60	10013.532	8292.295		
61	10016.583	8128.878		
POINT	NORTHING	EASTING	ELEVATION	DESCR
62	9952.696	8004.640		
63	9993.483	8270.636		
64	9960.483	8270.761		
65	9980.238	8670.634		
66	9934.238	8670.634		
67	9950.956	8415.919		
68	9939.440	8591.373		
69	10026.238	8670.634		
70	10026.483	8270.512		
71	10026.190	8748.983		
72	9935.722	9064.635		

COUNTY ROAD RIGHT-OF-WAY SURVEY FOR

DUCHESNE COUNTY

SECS. 9 & 16, TOWNSHIP 1 SOUTH, RANGE 4 WEST
UINTAH SPECIAL BASE AND MERIDIAN

OWNER'S DEDICATION

Know all men by these presents that we the undersigned, warrant ownership of the tracts of land shown hereon, and do hereby dedicate to the perpetual use of the public those parcels of land shown on this plat within the New County Road Right-of-Way lines.

Landowners' Signatures	Date Acknowledged to Notary	Notary Initials
James J. Bird	5-25-93	JB
Marian K. Fisher	5-24-93	MF
Lynn Glyn Fisher	5-24-93	LF

ACKNOWLEDGEMENT

State of Utah
County of Duchesne

On the dates shown by each signature, personally appeared before me the signers of the above dedication who duly acknowledged to me that they did execute same.

My commission expires Sept 26 1995. Notary Public

Duchesne County agrees to Oil Road, Summer of 1994 in Front of Michael Fishers land.

Dry Gulch Irrigation Company will not be responsible for any canal breaks that may interfere with new highway.

Glenna Brotherson
Notary Public

GLENNA BROTHERSON
NOTARY PUBLIC • STATE OF UTAH
RT 2 • BOX 2181A
ROOSEVELT, UTAH 84066
COMM. EXP. 12-19-93

SURVEYOR'S CERTIFICATE

This is to certify that I have surveyed the right-of-way parcels shown on this plat and that the monuments indicated were found or set during said survey and that this plat accurately represents said survey to the best of my knowledge.

Jerry D. Allred, Duchesne County Surveyor
Utah Registration No. 3817

COUNTY COMMISSION ACCEPTANCE

The dedication of the right-of-way parcel, shown on this plat as part of Duchesne County Road number 115, accepted by the Board of County Commissioners this 16 day of June 1993.

Attest: County Clerk

Chairman

R.L. Reynolds, Commissioner

Larry A. Ross, Commissioner

DUCHESNE COUNTY RECORDER'S CERTIFICATE

State of Utah
County of Duchesne

This is to certify that this plat was filed for recording in the County Recorder's Office on the 17 day of June 1993 at 8:45 AM o'clock and is duly recorded. Book A217 page 258-259

Filing No. 294760

Carolyne Matson
County Recorder

Fee $

Duchesne County Surveyor's File # 414

JERRY D. ALLRED & ASSOCIATES
Surveying & Engineering Consultants
121 North Center Street
P.O. Drawer C
DUCHESNE, UTAH 84021
(801) 738-5352

16 Apr '93

87-122-025