PROPERTY SURVEY FOR

TERRY CARROLL

SECTION 4, T1S, R4W, U.S.B.&M.

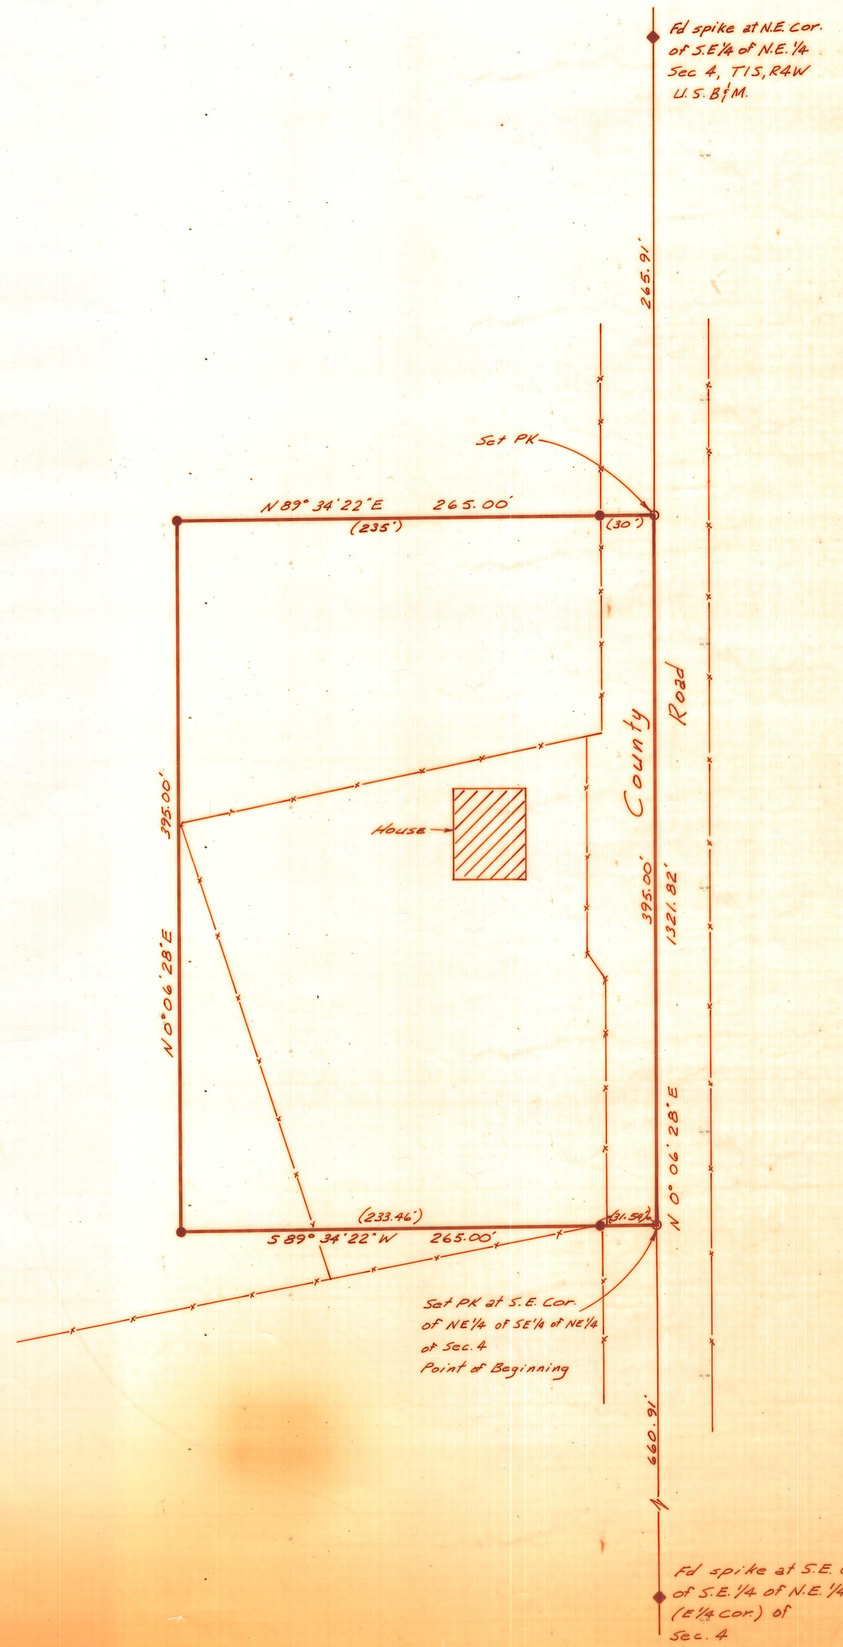

1" = 60'

LEGEND

● INDICATES 1/2" x 24" REBAR w/CAP SET BY THIS SURVEY.

—x— INDICATES EXISTING FENCES.

VICINITY MAP

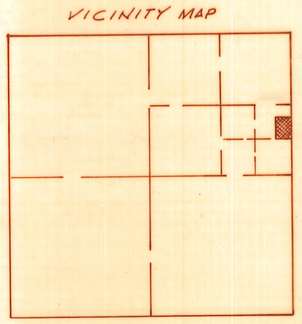

Section 4
1" = 2000'

DESCRIPTION OF PARCEL

Beginning at the Southeast Corner of the NE1/4 of the SE1/4 of the NE1/4 of Section 4, Township 1 South, Range 4 West of the Uintah Special Base and Meridian, said point being North 0°06'28" East 660.91 feet from the East Quarter Corner of said Section as monumented by a spike in the County Road:
Thence South 89°34'22" West 265.00 feet along the South line of said NE1/4;
Thence North 0°06'28" East 395.00 feet;
Thence North 89°34'22" East 265.00 feet to the East line of said NE1/4;
Thence South 0°06'28" West 395.00 feet to the Point of Beginning, containing 2.40 acres.

SURVEYOR'S CERTIFICATE

This is to certify that I have surveyed the parcel of land shown on this plat, and that the monuments indicated were found or set during said survey, and that this plat accurately represents said survey to the best of my knowledge.

REGISTERED LAND SURVEYOR No. 3817 JERRY D. ALLRED STATE OF UTAH

Jerry D. Allred
Jerry D. Allred, Registered Land Surveyor, Cert. No. 3817 (Utah)

Filed 5 Jan '89
Duch Co. Sur #42

JERRY D. ALLRED & ASSOCIATES
Surveying & Engineering Consultants
121 North Center Street
P.O. Drawer C
DUCHESNE, UTAH 84021
(801) 738-5352

#42

13 Dec '88 88-100-020