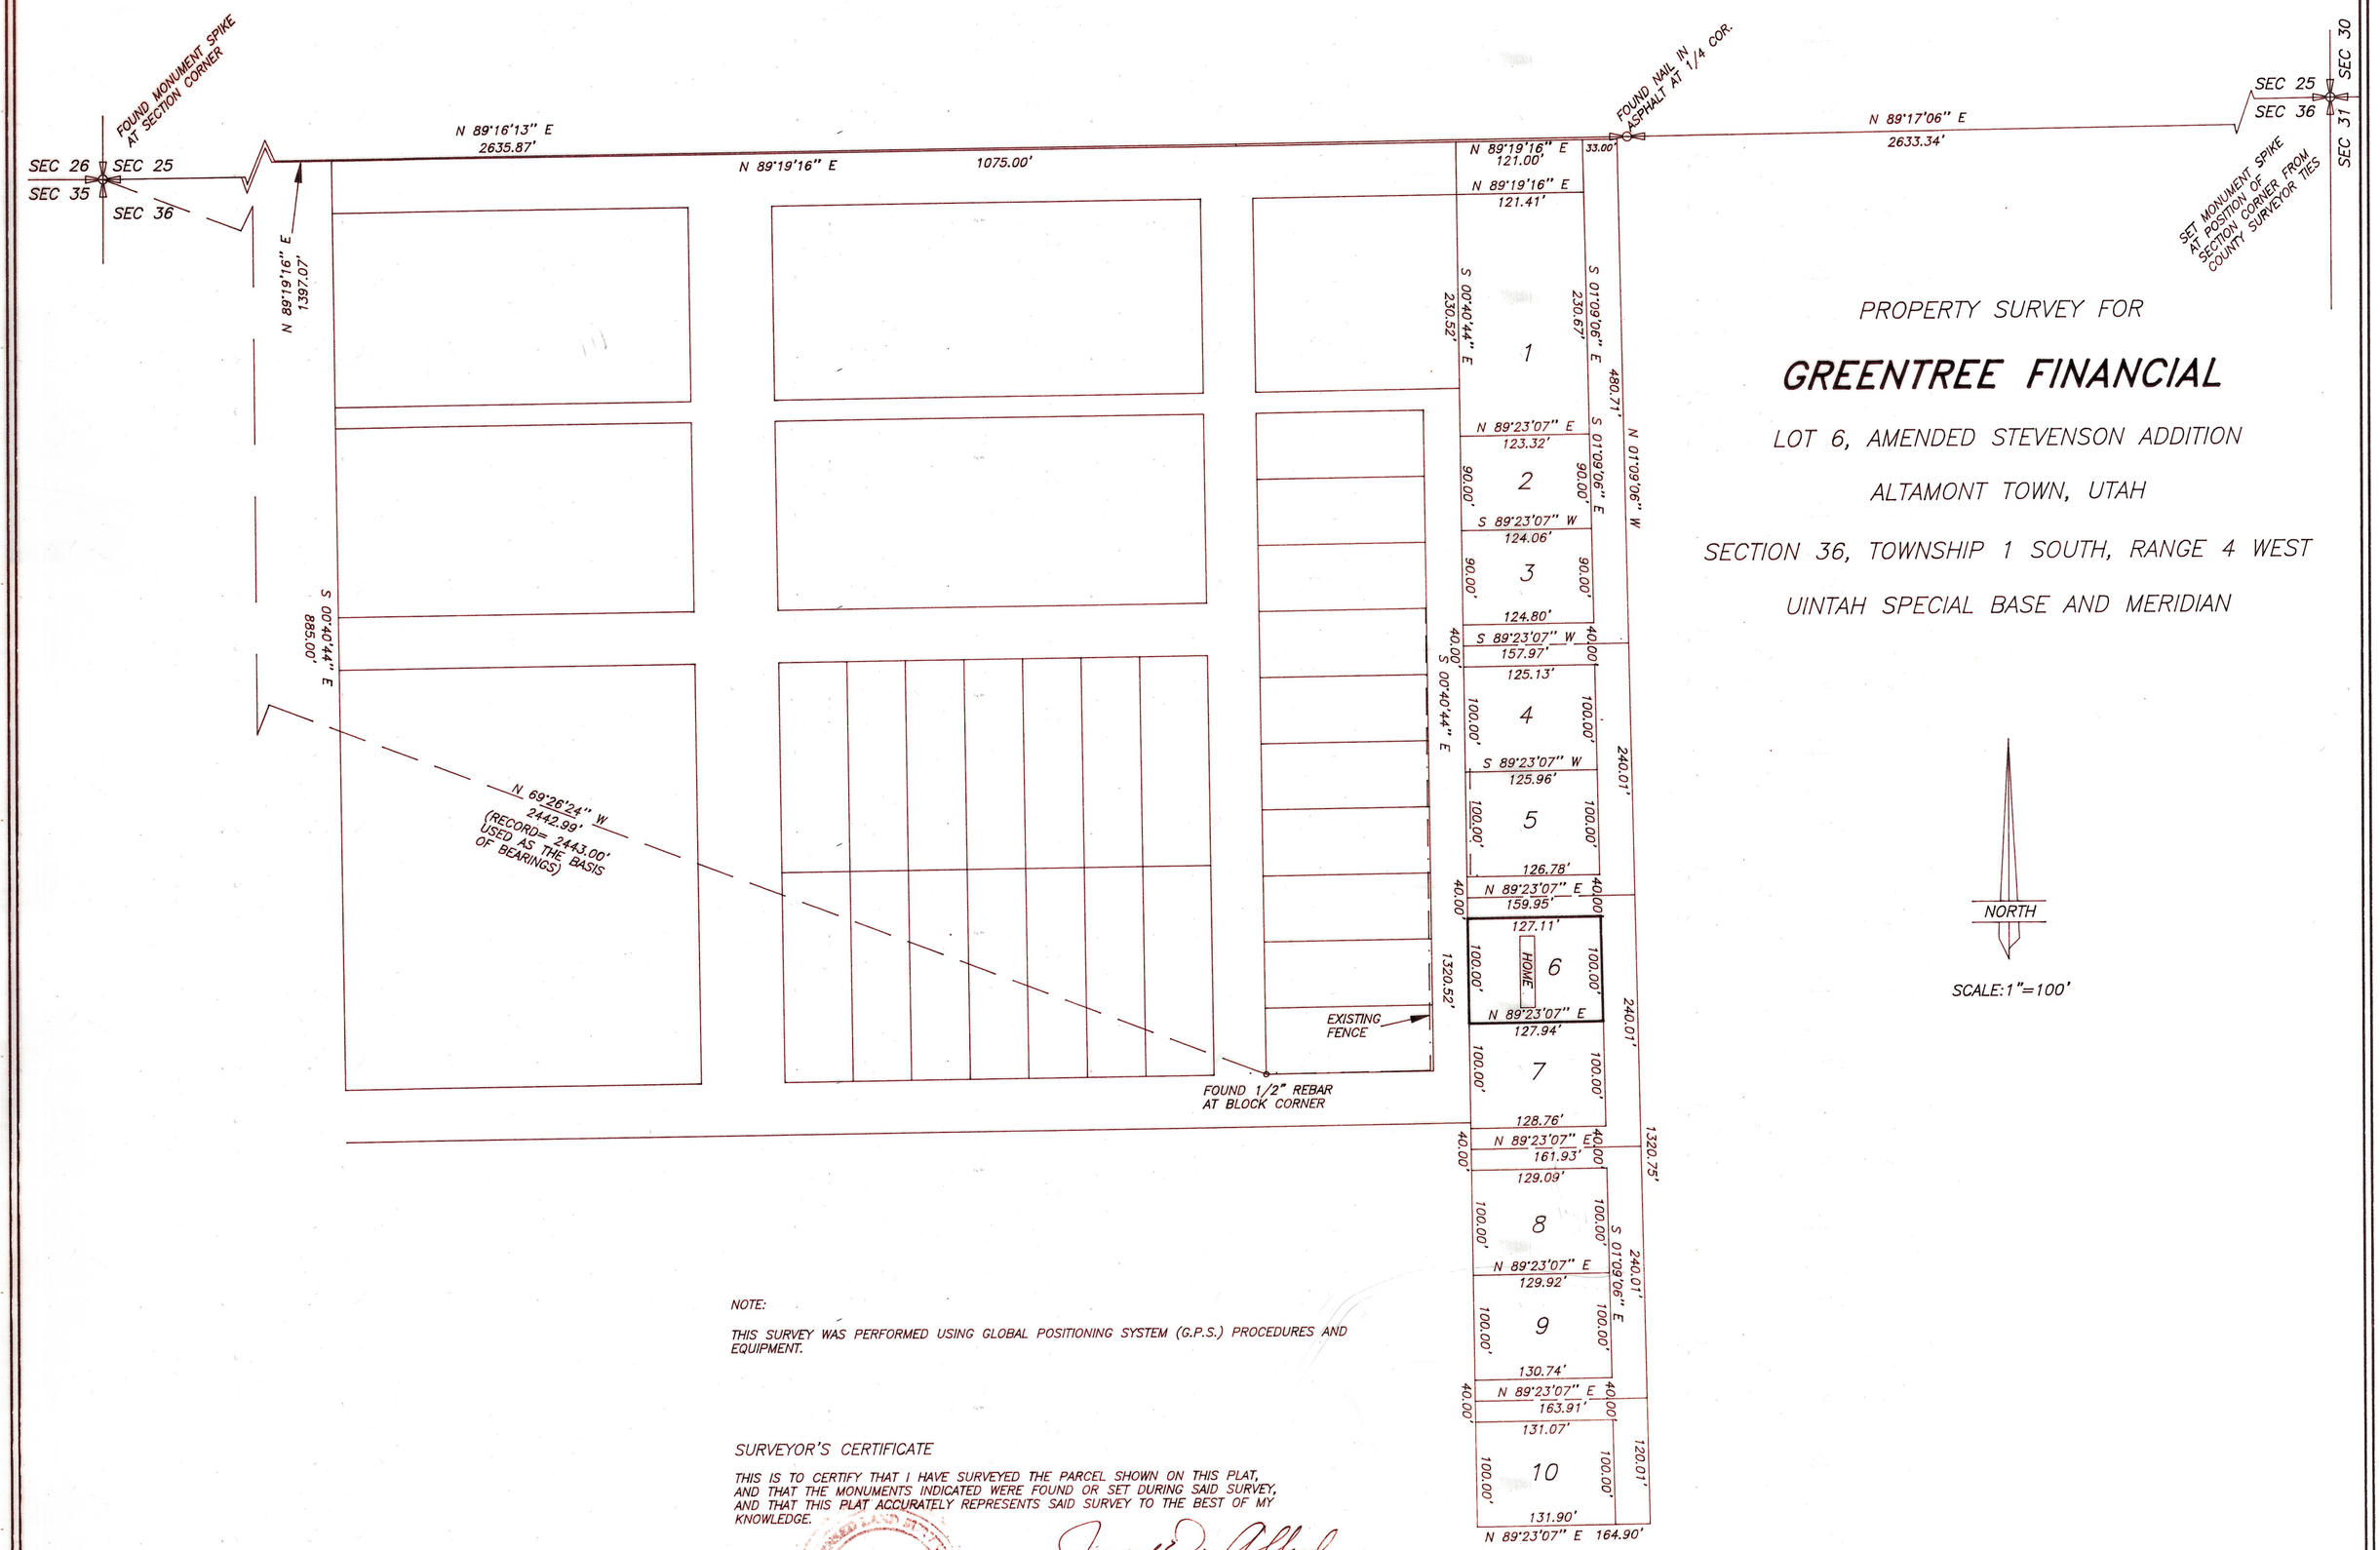


NOTE:

THIS SURVEY WAS PERFORMED USING GLOBAL POSITIONING SYSTEM (G.P.S.) PROCEDURES AND EQUIPMENT.

SURVEYOR'S CERTIFICATE

THIS IS TO CERTIFY THAT I HAVE SURVEYED THE PARCEL SHOWN ON THIS PLAT, AND THAT THE MONUMENTS INDICATED WERE FOUND OR SET DURING SAID SURVEY, AND THAT THIS PLAT ACCURATELY REPRESENTS SAID SURVEY TO THE BEST OF MY KNOWLEDGE.

LICENSED LAND SURVEYOR No. 148951 JERRY D. ALLRED STATE OF UTAH

Jerry D. Allred

JERRY D. ALLRED, LICENSED LAND SURVEYOR, CERTIFICATE NO. 148951

County Surveyor's File # 807

JERRY D. ALLRED & ASSOCIATES
SURVEYING CONSULTANTS
121 NORTH CENTER ST.--P.O. BOX 975
DUCHESNE, UTAH 84021
(801) 738-5357

8 JAN 1999 98-100-081