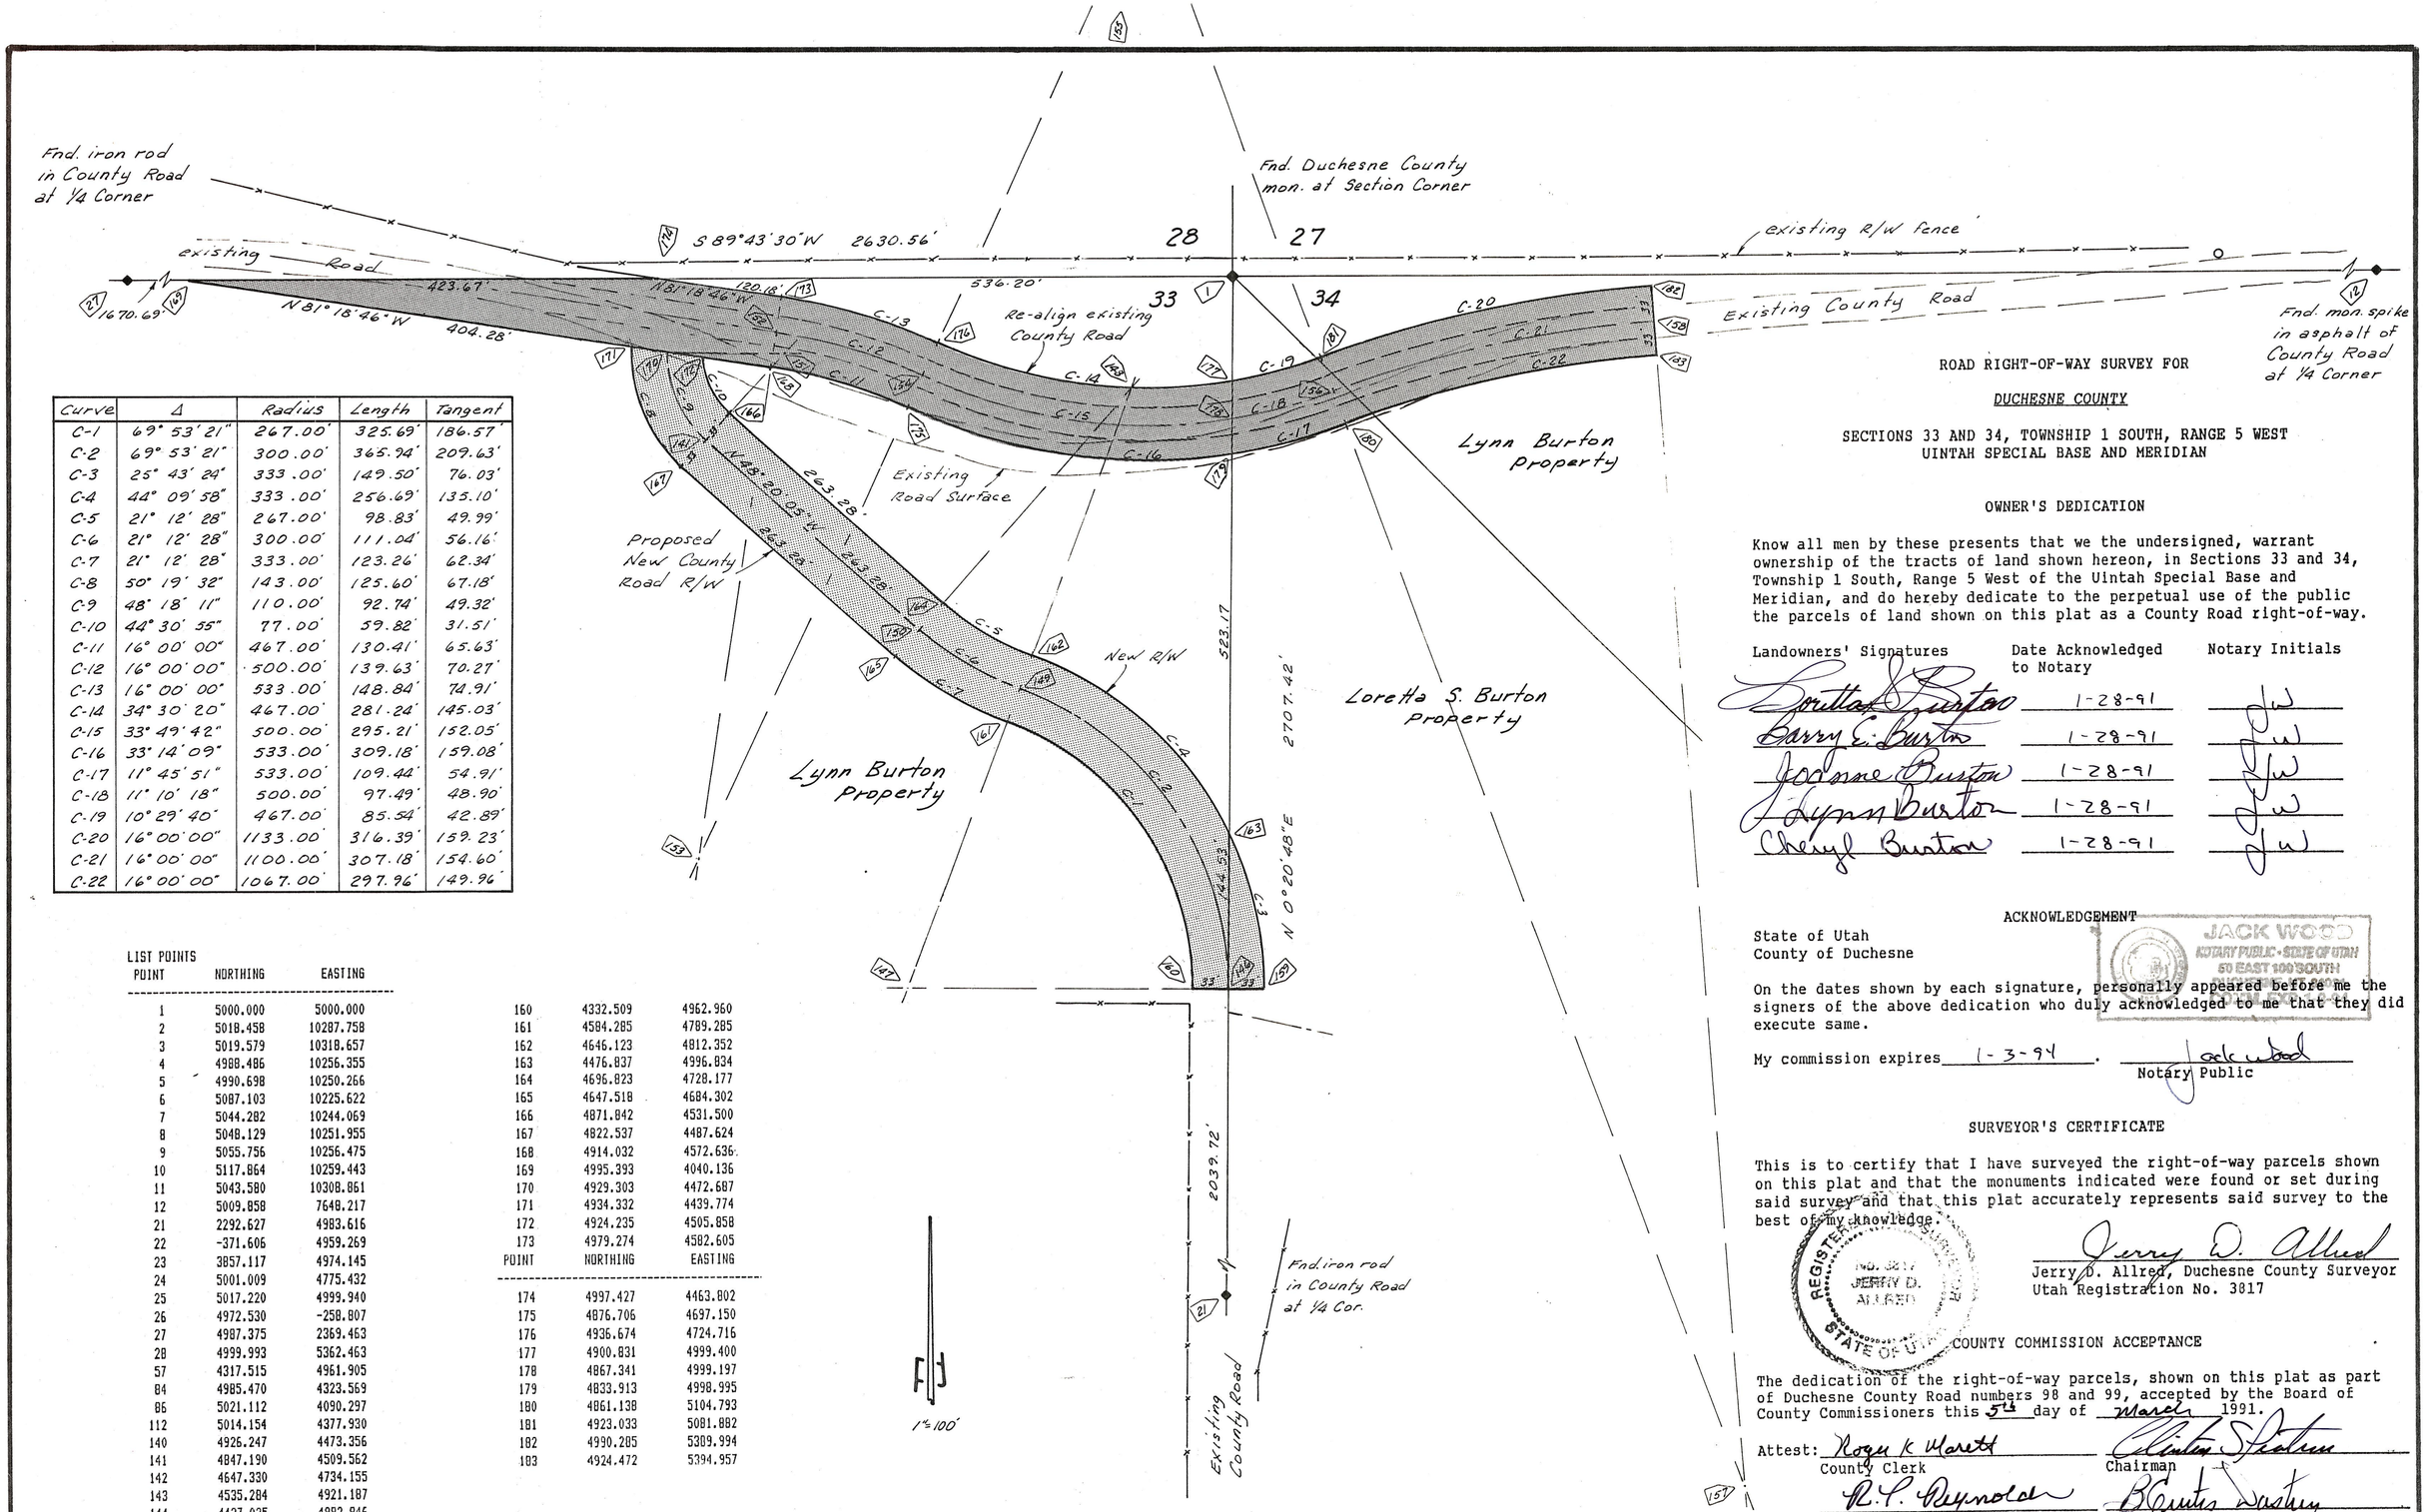

Curve	Δ	Radius	Length	Tangent
C-1	69° 53' 21"	267.00'	325.69'	186.57'
C-2	69° 53' 21"	300.00'	365.94'	209.63'
C-3	25° 43' 24"	333.00'	149.50'	76.03'
C-4	44° 09' 58"	333.00'	256.69'	135.10'
C-5	21° 12' 28"	267.00'	98.83'	49.99'
C-6	21° 12' 28"	300.00'	111.04'	56.16'
C-7	21° 12' 28"	333.00'	123.26'	62.34'
C-8	50° 19' 32"	143.00'	125.60'	67.18'
C-9	48° 18' 11"	110.00'	92.74'	49.32'
C-10	44° 30' 35"	77.00'	59.82'	31.51'
C-11	16° 00' 00"	467.00'	130.41'	65.63'
C-12	16° 00' 00"	500.00'	139.63'	70.27'
C-13	16° 00' 00"	533.00'	148.84'	74.91'
C-14	34° 30' 20"	467.00'	281.24'	145.03'
C-15	33° 49' 42"	500.00'	295.21'	152.05'
C-16	33° 14' 09"	533.00'	309.18'	159.08'
C-17	11° 45' 51"	533.00'	109.44'	54.91'
C-18	11° 10' 18"	500.00'	97.49'	48.90'
C-19	10° 29' 40"	467.00'	85.54'	42.89'
C-20	16° 00' 00"	1133.00'	316.39'	159.23'
C-21	16° 00' 00"	1100.00'	307.18'	154.60'
C-22	16° 00' 00"	1067.00'	297.96'	149.96'

LIST POINTS

POINT	NORTHING	EASTING
1	5000.000	5000.000
2	5018.458	10287.758
3	5019.579	10318.657
4	4988.486	10256.355
5	4990.698	10250.266
6	5087.103	10225.622
7	5044.282	10244.069
8	5048.129	10251.955
9	5055.756	10256.475
10	5117.864	10259.443
11	5043.580	10308.861
12	5009.858	7648.217
21	2292.627	4983.616
22	-371.606	4959.269
23	3857.117	4974.145
24	5001.009	4775.432
25	5017.220	4999.940
26	4972.530	-258.807
27	4987.375	2369.463
28	4999.993	5362.463
57	4317.515	4961.905
84	4985.470	4323.569
86	5021.112	4090.297
112	5014.154	4377.930
140	4926.247	4473.356
141	4847.190	4509.562
142	4647.330	4734.155
143	4535.284	4921.187
144	4427.025	4982.846
145	4270.464	5010.785
146	4332.309	4995.959
147	4334.125	4695.965
148	4896.284	4905.672
149	4615.204	4800.819
150	4672.171	4706.239
151	4929.364	4582.687
152	4946.653	4577.621
153	4452.389	4502.101
154	4906.690	4710.933
155	5360.991	4919.764
156	4892.086	5093.337
157	3860.494	5475.198
158	4957.379	5392.475
159	4332.109	5028.959
160	4332.509	4962.960
161	4584.285	4789.285
162	4646.123	4812.352
163	4476.837	4996.834
164	4696.823	4728.177
165	4647.518	4684.302
166	4871.842	4531.500
167	4822.537	4487.624
168	4914.032	4572.636
169	4995.393	4040.136
170	4929.303	4472.687
171	4934.332	4439.774
172	4924.235	4505.858
173	4979.274	4582.605

POINT	NORTHING	EASTING
174	4997.427	4463.802
175	4876.706	4697.150
176	4936.674	4724.716
177	4900.831	4999.400
178	4867.341	4999.197
179	4833.913	4998.995
180	4861.138	5104.793
181	4923.033	5081.882
182	4990.205	5309.994
183	4924.472	5394.957

ROAD RIGHT-OF-WAY SURVEY FOR

DUCHESNE COUNTY

SECTIONS 33 AND 34, TOWNSHIP 1 SOUTH, RANGE 5 WEST
UINTAH SPECIAL BASE AND MERIDIAN

OWNER'S DEDICATION

Know all men by these presents that we the undersigned, warrant ownership of the tracts of land shown hereon, in Sections 33 and 34, Township 1 South, Range 5 West of the Uintah Special Base and Meridian, and do hereby dedicate to the perpetual use of the public the parcels of land shown on this plat as a County Road right-of-way.

Landowners' Signatures	Date Acknowledged to Notary	Notary Initials
Loretta S. Burton	1-28-91	JW
Barry E. Burton	1-28-91	JW
Jodonne Burton	1-28-91	JW
Lynn Burton	1-28-91	JW
Cheryl Burton	1-28-91	JW

ACKNOWLEDGEMENT

State of Utah
County of Duchesne

JACK WOOD NOTARY PUBLIC • STATE OF UTAH 50 EAST 100 SOUTH DUCHESNE, UTAH 84021

On the dates shown by each signature, personally appeared before me the signers of the above dedication who duly acknowledged to me that they did execute same.

My commission expires 1-3-94. Jack Wood
Notary Public

SURVEYOR'S CERTIFICATE

This is to certify that I have surveyed the right-of-way parcels shown on this plat and that the monuments indicated were found or set during said survey and that this plat accurately represents said survey to the best of my knowledge.

REGISTERED LAND SURVEYOR No. 3817 JERRY D. ALLRED STATE OF UTAH

Jerry D. Allred
Jerry D. Allred, Duchesne County Surveyor
Utah Registration No. 3817

COUNTY COMMISSION ACCEPTANCE

The dedication of the right-of-way parcels, shown on this plat as part of Duchesne County Road numbers 98 and 99, accepted by the Board of County Commissioners this 5th day of March 1991.

Attest: Roger K Marett
County Clerk

Chairman

R.P. Reynolds
Commissioner

B Curtis Anstey
Commissioner

DUCHESNE COUNTY RECORDER'S CERTIFICATE

State of Utah
County of Duchesne

This is to certify that this plat was filed for recording in the County Recorder's Office on the 8 day of August 1991 at 3:03 p.m. o'clock and is duly recorded. Book A223 page 550-551.

Evelyn Madsen

Filing No. 282818

30 Dec '92 Duchesne County Surveyor's File # 229

24 Jan '91 87-122-013

JERRY D. ALLRED & ASSOCIATES
Surveying & Engineering Consultants
121 North Center Street
P.O. Drawer C
DUCHESNE, UTAH 84021
(801) 738-5352