THE BASIS OF BEARING AND SECTION CORNER DATA WAS TAKEN FROM PLATS ON FILE IN THE DUCHESNE COUNTY SURVEYOR'S OFFICE.

BOUNDARY SURVEY FOR
TIM GILES
TABIONA, UTAH

SECTION 30
TOWNSHIP 1 SOUTH, RANGE 7 WEST
UINTAH SPECIAL BASE AND MERIDIAN
DUCHESNE COUNTY, UTAH

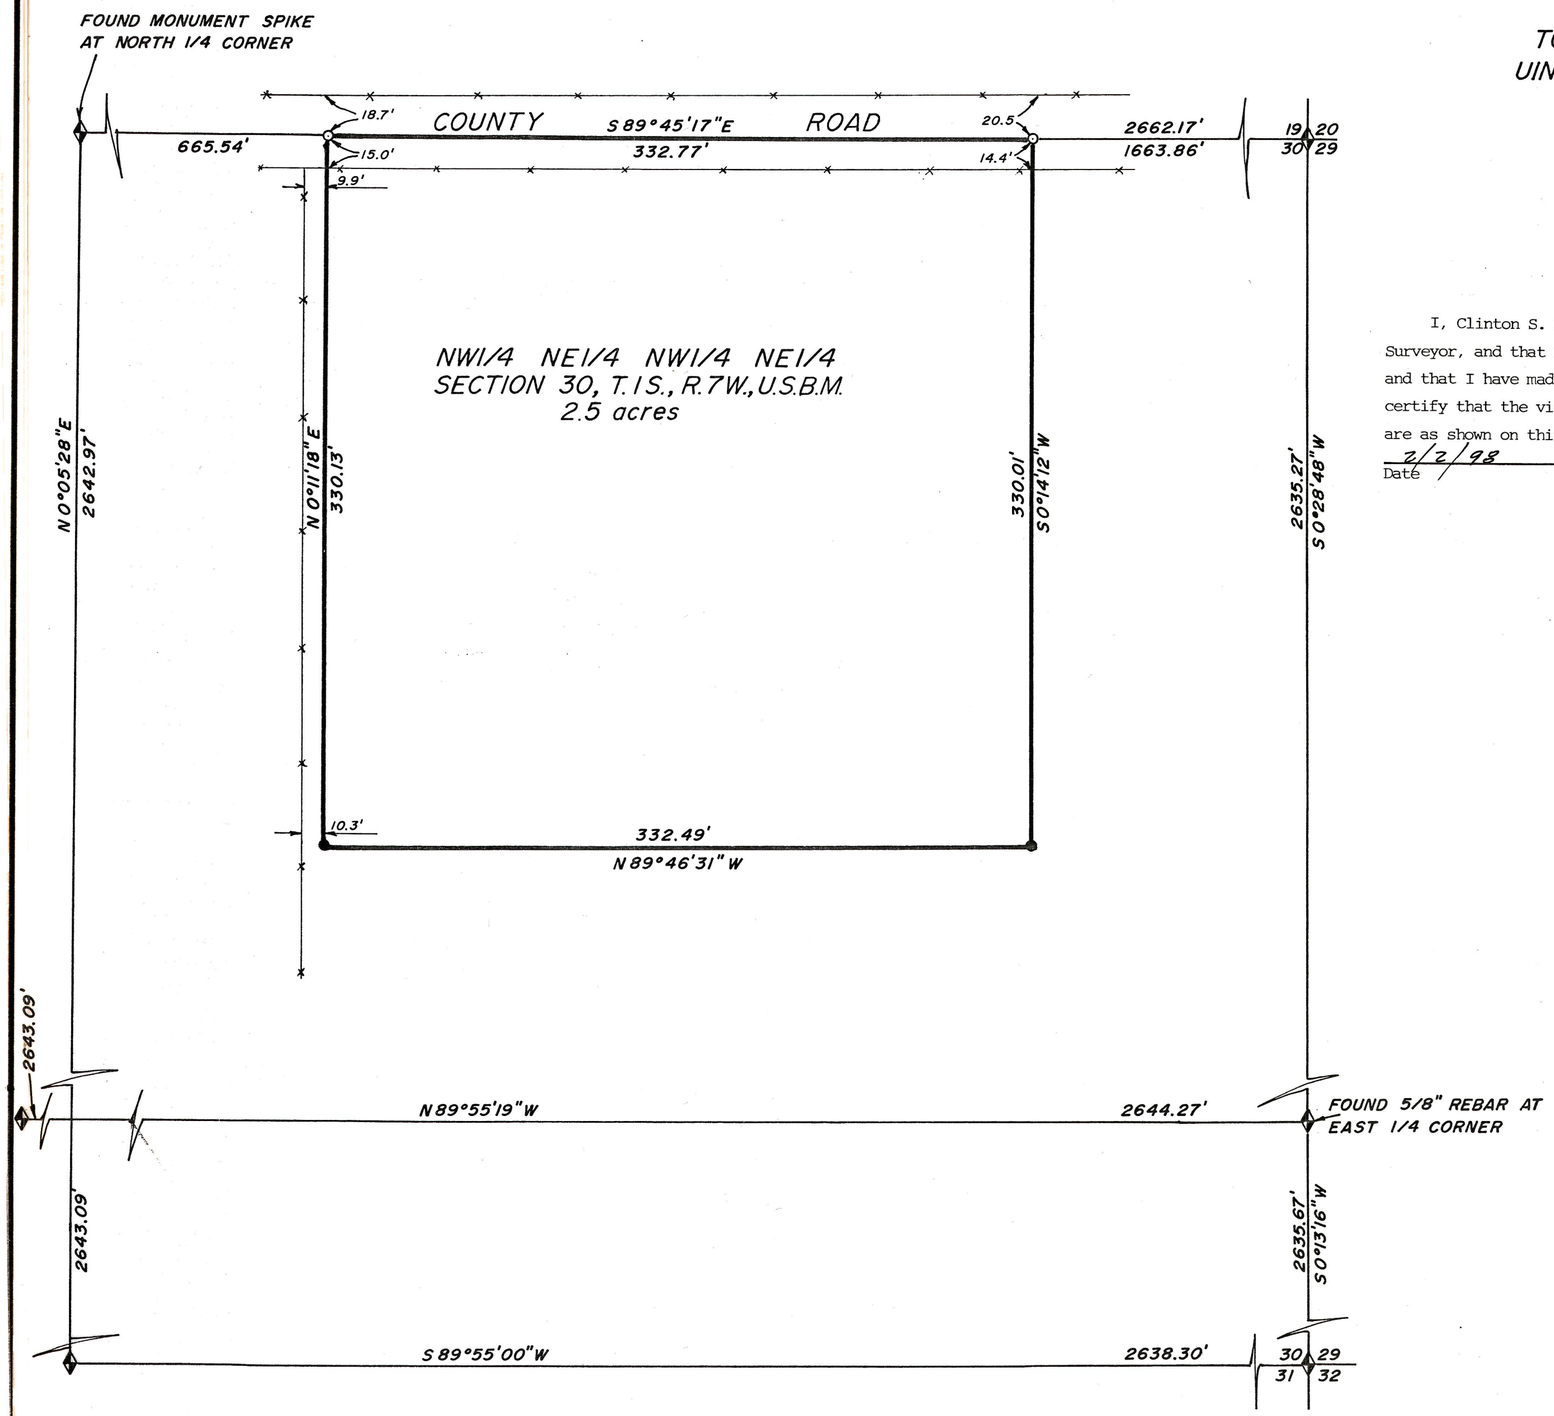

SCALE 1"=50'
●=1/2"x24" REBAR SET DURING SURVEY
○=SPIKE " " "
—×—×—=FENCELINE

SURVEYOR'S CERTIFICATE

I, Clinton S. Peatross, Duchesne, Utah do hereby certify that I am a Registered Land Surveyor, and that I hold License No. 155666, as prescribed by the laws of the state of Utah, and that I have made a boundary survey of the tract of land shown and described. I further certify that the visible improvments effecting the boundaries of the described tract of land, are as shown on this plat.

2/2/98
Date

Clinton S. Peatross

REGISTERED LAND SURVEYOR
Clinton S. Peatross
No 155666
STATE OF UTAH

COUNTY SURVEYOR'S FILE No 792

PREPARED BY
PEATROSS LAND SURVEYS
REGISTERED LAND SURVEYOR
P.O. BOX 271
DUCHESNE, UTAH 84021
(435)738-2386

JOB #739

DRAWING NUMBER 792
SAFCO PRODUCTS • NEW HOPE, MINNESOTA
REORDER BY PART NUMBER 6551

DRAWING NUMBER
SAFCO PRODUCTS • NEW HOPE, MINNESOTA
REORDER BY PART NUMBER 6551