DUCHESNE COUNTY SURVEY MONUMENT RECORD

T1S R8W
S1/16

S 10 ◆ S 11

U.S.B.&M.
1994

S 16-17

SKETCH SHOWING MONUMENTS AND TIES

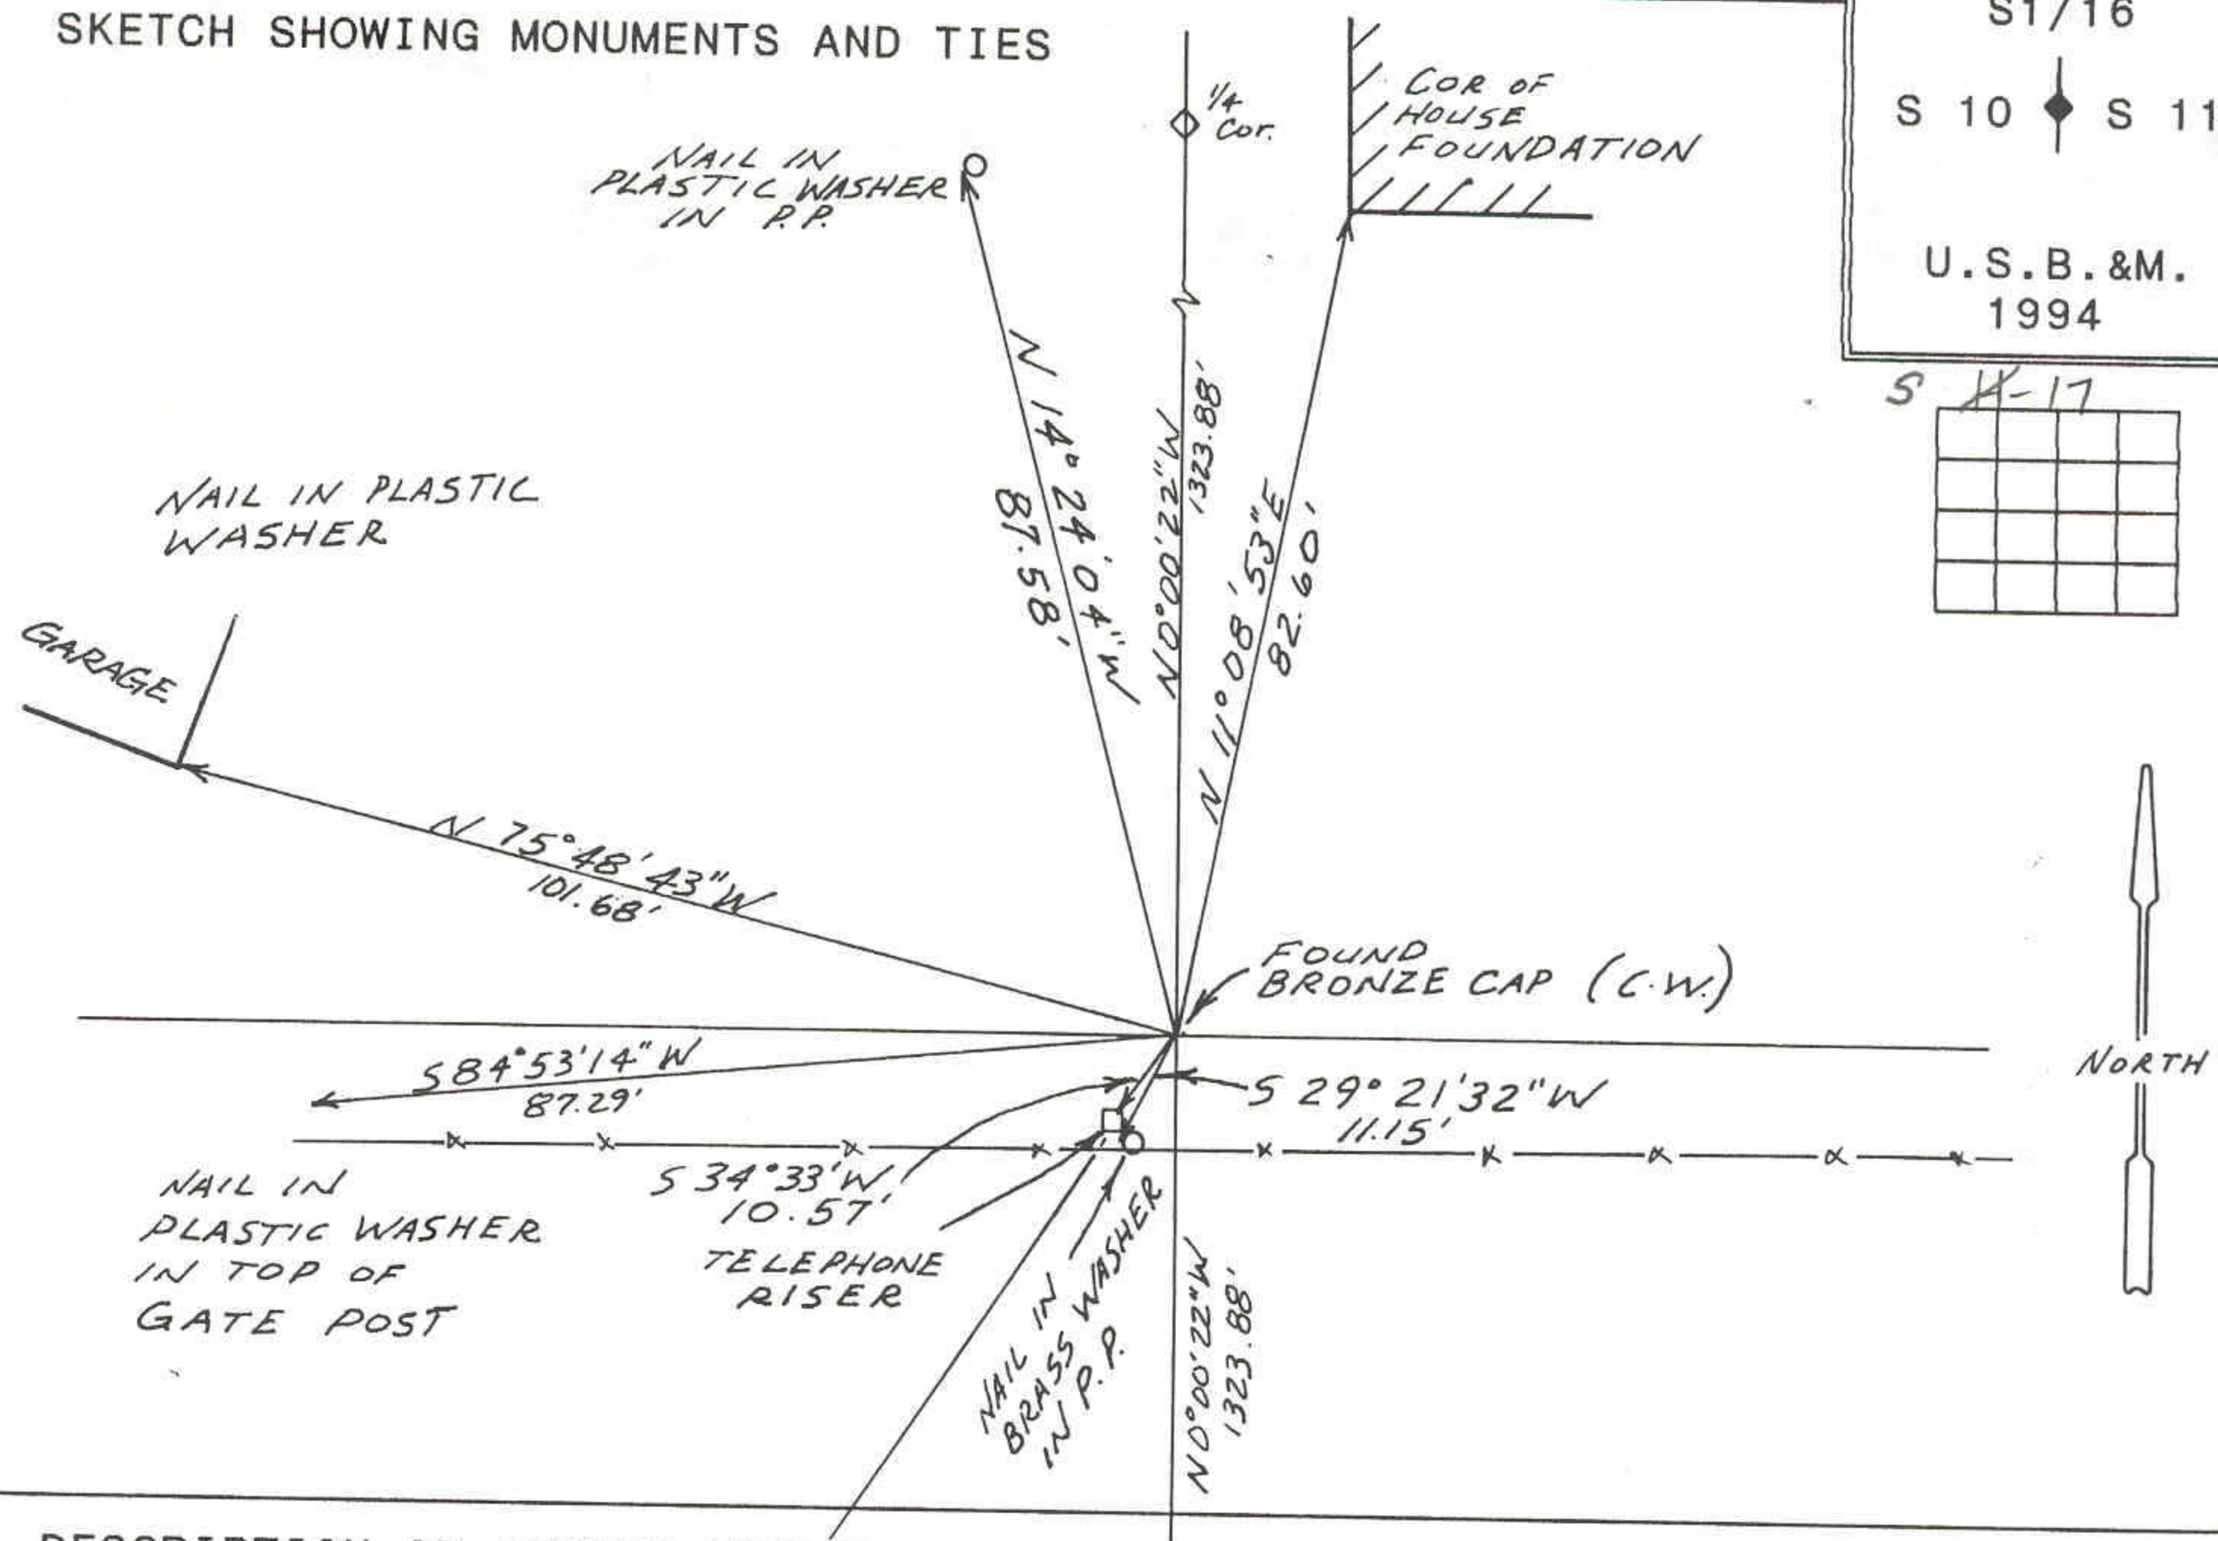

DESCRIPTION OF CORNER EVIDENCE FOUND

Found Bronze Monument approx. 0.6' below road surface.

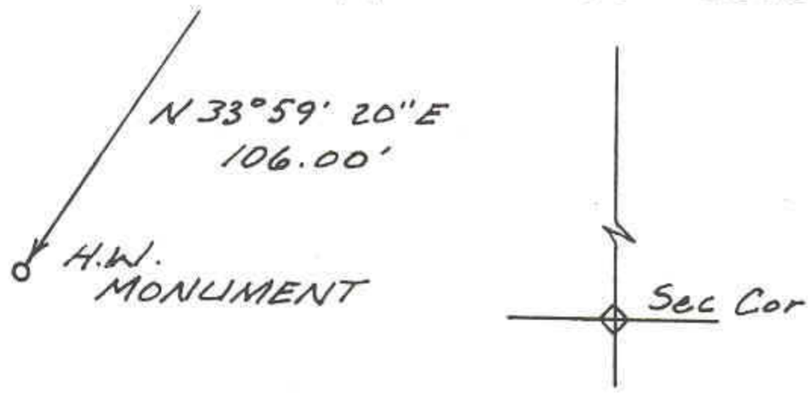

DESCRIPTION OF MONUMENT AND ACCESSORIES ESTABLISHED TO PERPETUATE THE ORIGINAL LOCATION OF THE CORNER

Referenced as shown.

STATE PLANE COORDINATE DATA

CERTIFICATION

I Jerry D. Allred, Registered Land Surveyor, State of Utah, hereby certify that I have performed or reviewed the work done on the diagrammed corner as reported on this recordation form and approve same.

Date 11 Nov 1995

Jerry D. Allred
Signature of Surveyor

148951
Reg. No.

SENT 27 Feb 03