DUCHESNE COUNTY SURVEY MONUMENT RECORD

T1S R8W

Sec 5 | Sec 4

U.S.B.&M.
1990

Z-9

SKETCH SHOWING MONUMENTS AND TIES:

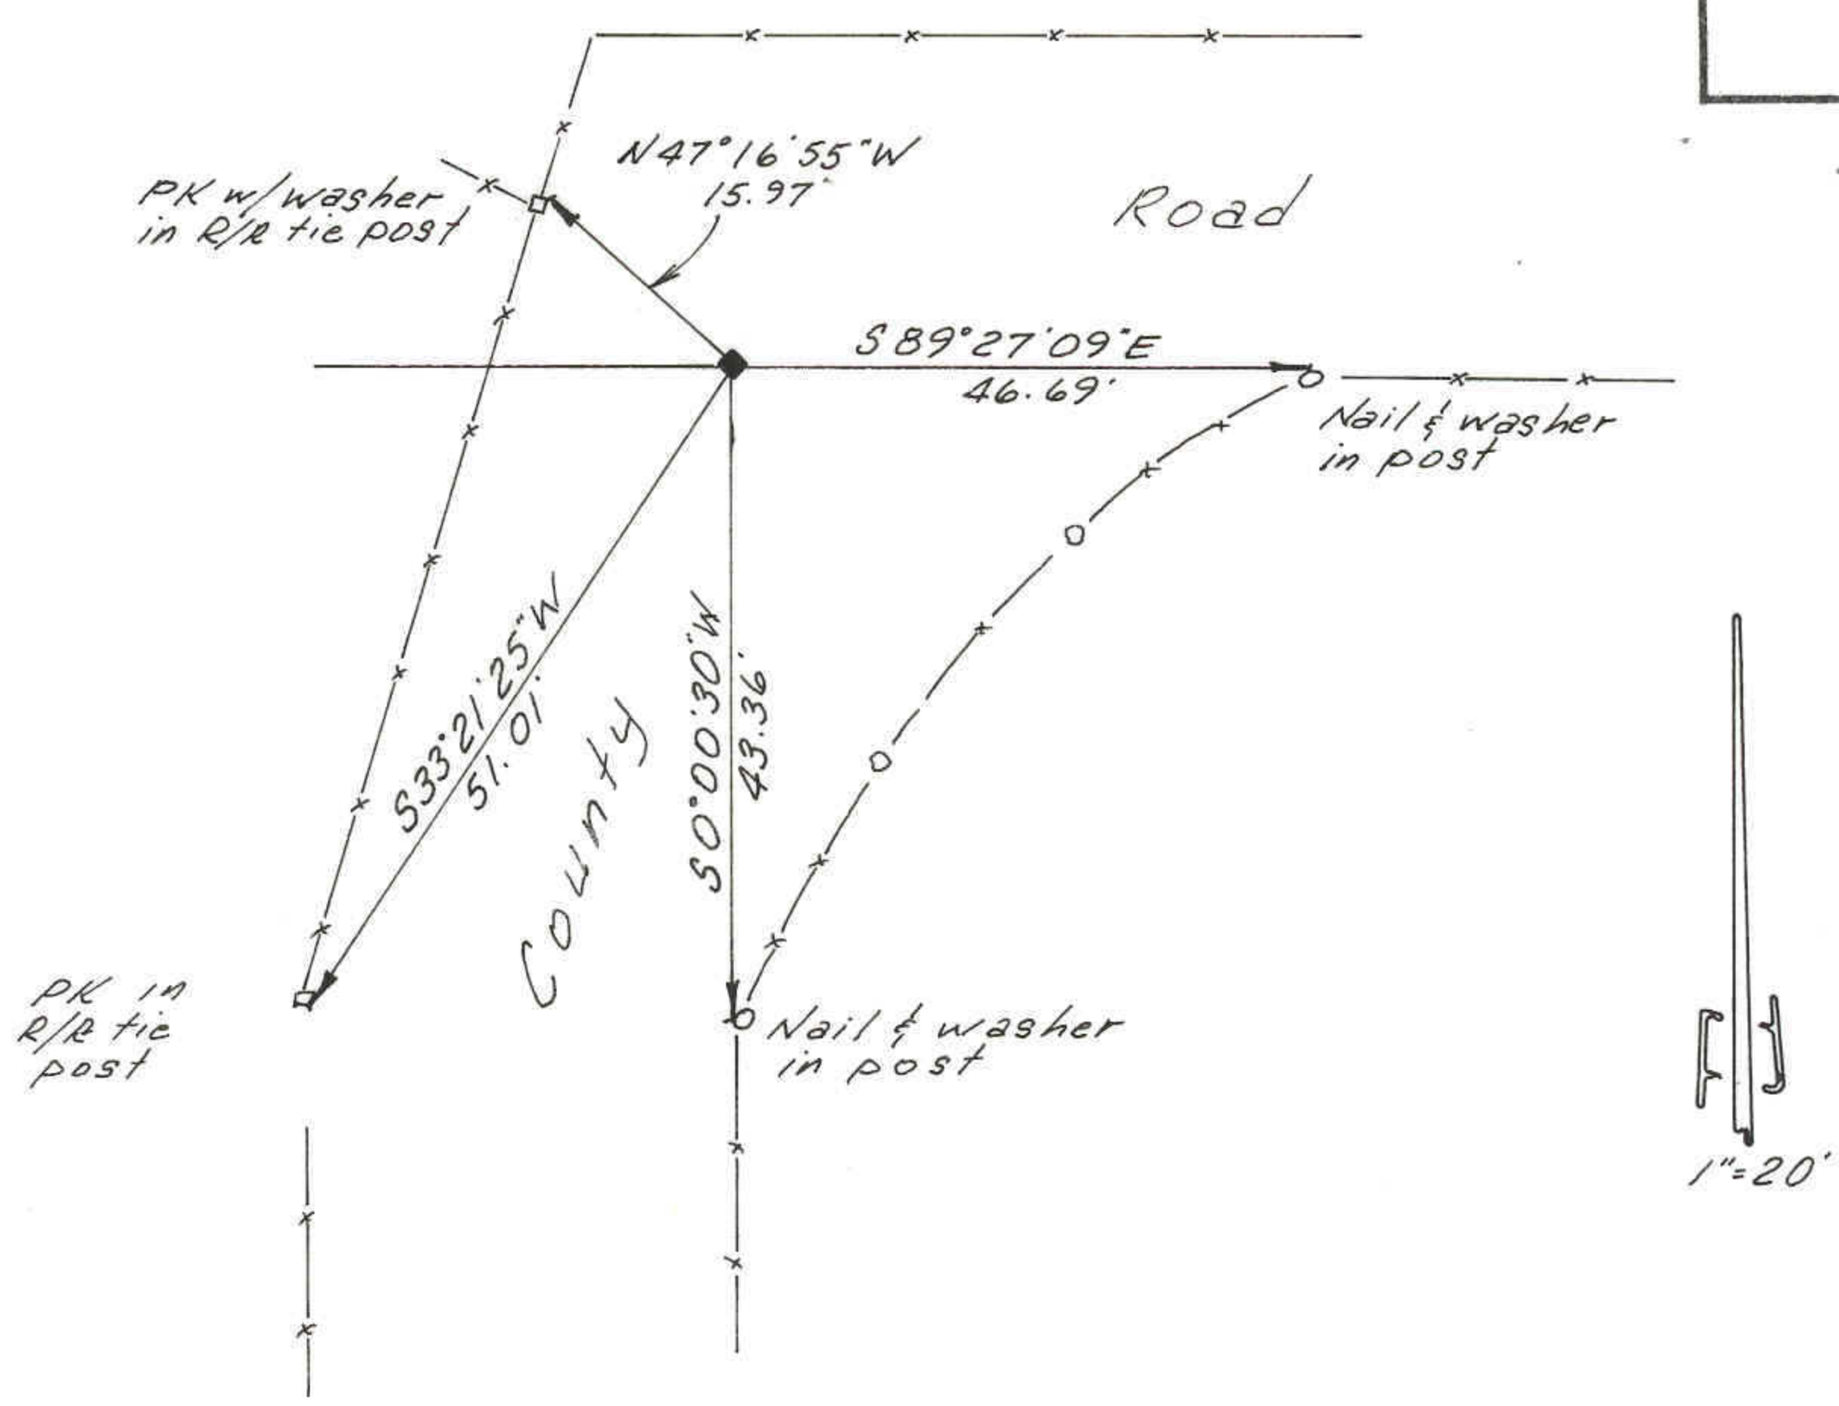

DESCRIPTION OF CORNER EVIDENCE FOUND:

Found ½" rebar in the County Road at the Section Corner.

DESCRIPTION OF MONUMENT AND ACCESSORIES ESTABLISHED TO PERPETUATE THE ORIGINAL LOCATION OF THE CORNER:

Referenced as shown.

STATE PLANE COORDINATE DATA:

CERTIFICATION:

I Jerry D. Allred Registered Land Surveyor, State of Utah, hereby certify that I have performed or reviewed the work done on the diagrammed corner as reported on this recordation form and approve same.

Date: 10 Sept 90

Jerry D. Allred 3817
Signature of Surveyor Reg. No.

SCNO 27 Feb 03