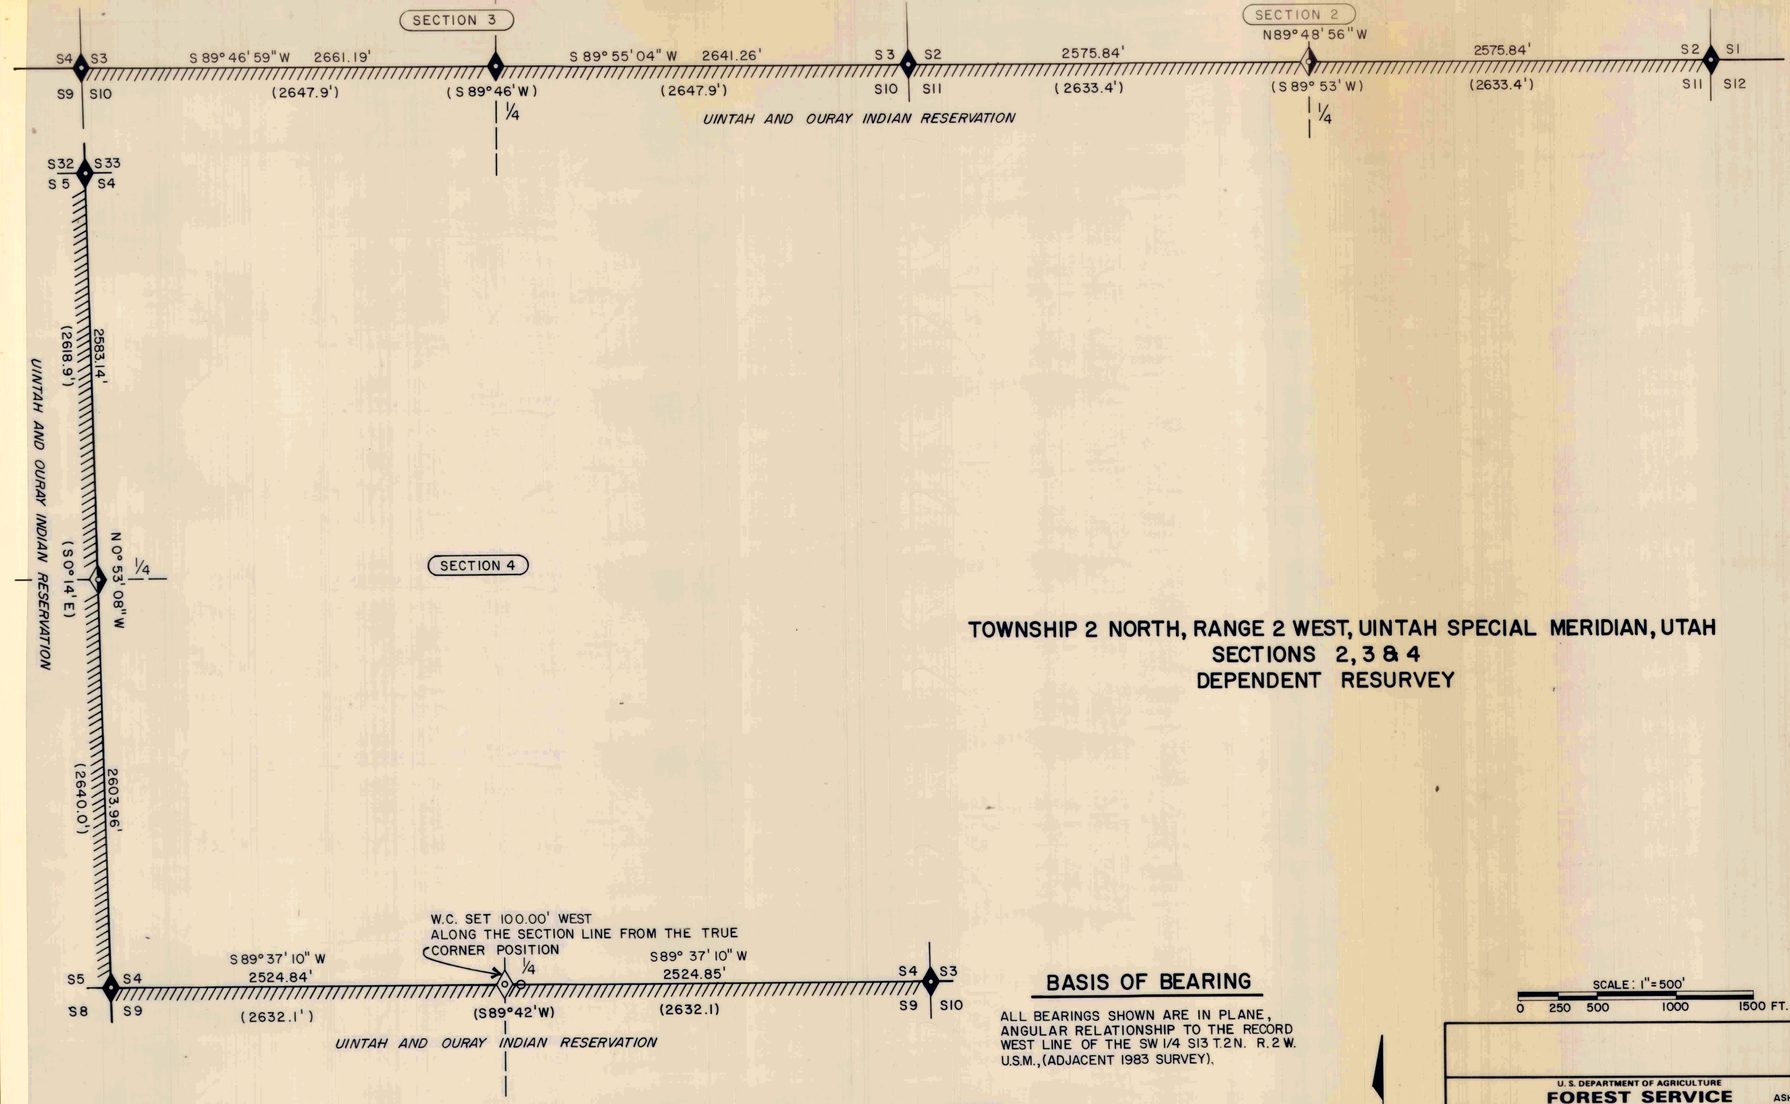

TOWNSHIP 2 NORTH, RANGE 2 WEST, UINTAH SPECIAL MERIDIAN, UTAH
SECTIONS 2, 3 & 4
DEPENDENT RESURVEY

BASIS OF BEARING

ALL BEARINGS SHOWN ARE IN PLANE, ANGULAR RELATIONSHIP TO THE RECORD WEST LINE OF THE SW 1/4 S13 T.2N. R.2W. U.S.M., (ADJACENT 1983 SURVEY).

SCALE: 1"=500'
0 250 500 1000 1500 FT.

NOTES

ORIGINAL, RECORD BEARINGS AND DISTANCES ARE SHOWN IN PARENTHESIS.

ALL FOREST SERVICE CORNER MONUMENTS ARE 30" ALUMINUM POST WITH A 3 1/4" DIA. ALUMINUM CAP WITH IDENTIFYING "LOGO."

LEGEND

- FOREST SERVICE MONUMENT SET BY PROPORTIONATE MEASUREMENT
- FOREST SERVICE WITNESS CORNER MONUMENT, TRUE CORNER POSITION ESTABLISHED BY PROPORTIONATE MEASUREMENT
- B.L.M. MONUMENT SET FROM ORIGINAL EVIDENCE
- U.S. INDIAN RESERVATION — FOREST SERVICE PROPERTY LINE-SURVEYED AND POSTED

Co. Surv. No 9 8 SEPT '87 U.D.A.

U. S. DEPARTMENT OF AGRICULTURE
FOREST SERVICE
REGION 4 — ASHLEY NATIONAL FOREST

SURVEY
NATIONAL FOREST BOUNDARY
SECTIONS 2, 3 & 4
TOWNSHIP 2 NORTH —— RANGE 2 WEST
UINTAH SPECIAL MERIDIAN, UTAH

SURVEYED BY M.A. BONORDEN
SURVEY COMMENCED 7-84 SURVEY COMPLETED 7-84
APPROVED [signature] DATE 4/85
Forest Land Surveyor

DRAWN KMY
CHECKED CKM
SHEET 1 of 1
DRAWING NO. 9

R4 - 7100 - 78 (3/79)

DRAWING NUMBER 9
SAECO PRODUCTS • NEW HOPE, MINNESOTA
REORDER BY PART NUMBER 6551