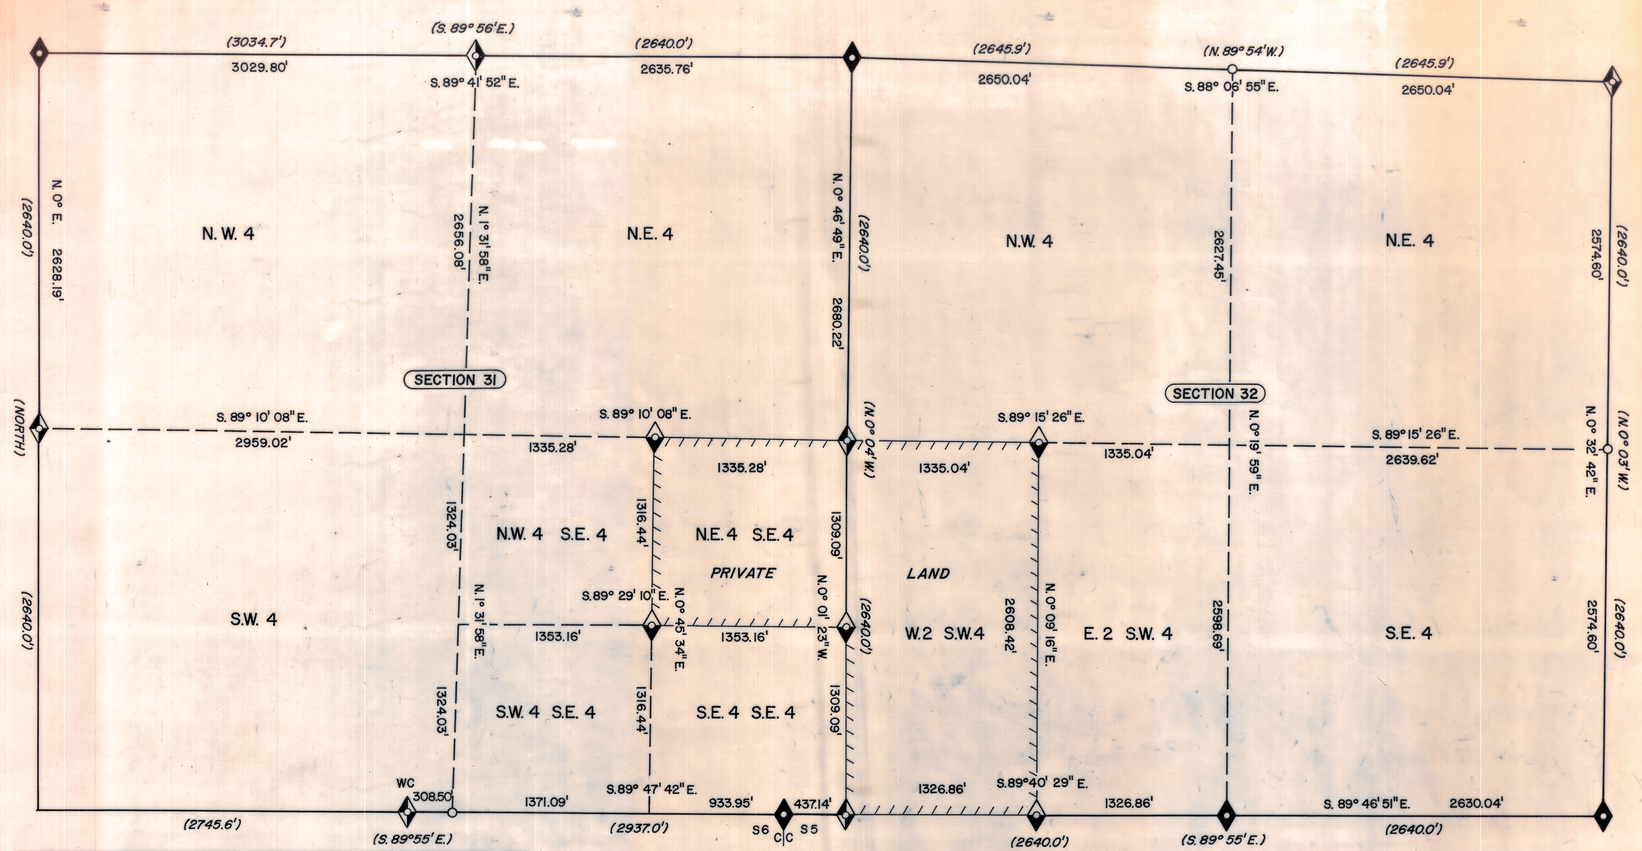

LEGEND

- B.L.M. MONUMENT SET FROM ORIGINAL EVIDENCE.
- FOREST SERVICE MONUMENT SET FROM ORIGINAL EVIDENCE
- FOREST SERVICE MONUMENT SET BY PROPORTIONATE MEASUREMENT
- SUBDIVISION MONUMENT SET BY FOREST SERVICE
- CORNER POSITION ESTABLISHED BY PROPORTIONATE MEASUREMENT; NOT MONUMENTED
- PVT. //// U.S. FOREST SERVICE PROPERTY LINE - SURVEYED & POSTED

BASIS OF BEARING

ALL BEARINGS SHOWN ARE IN PLANE, ANGULAR RELATIONSHIP TO THE RECORD WEST LINE OF THE N.W. 1/4, S. 31, T. 2 N., R. 6 W., U.S.M.

NOTES:

- ORIGINAL RECORD BEARINGS AND DISTANCES ARE SHOWN IN PARENTHESIS.
- ALL FOREST SERVICE CORNER MONUMENTS ARE 30" ALUMINUM POST WITH A 3 1/4" DIAMETER ALUMINUM CAP WITH IDENTIFYING "LOGO".

TOWNSHIP 2 NORTH, RANGE 6 WEST
UINTAH SPECIAL MERIDIAN, UTAH
SECTIONS 31 & 32

DEPENDENT RESURVEY AND SECTION SUBDIVISION

U. S. DEPARTMENT OF AGRICULTURE
FOREST SERVICE
REGION 4 — ASHLEY NATIONAL FOREST

SURVEY
NATIONAL FOREST BOUNDARY

SECTIONS 31 & 32

TOWNSHIP 2 N. ——— RANGE 6 W.
UINTAH SPECIAL MERIDIAN, UTAH

SURVEYED BY J.R. MANNING - M.A. BONORDEN
SURVEY COMMENCED 9-85 SURVEY COMPLETED 9-85
APPROVED J. Russell Manning DATE 9/86
Forest Land Surveyor
J. Russell Manning - Ut. R.L.S. #3080

DRAWN G.J.R.
CHECKED C.K.M.
SHEET 1 of 1
DRAWING NO.

R4 - 7100 - 78 (3/79)

Du Ch Co Surveyor File No. 658

ENTRY NO. 307907 DATE 12-14-86 TIME 8:30 BOOK 0-167 PAGE 2-3
FEE $ 5.00 RECORDED AT REQUEST OF United States Forest Service
Duchesne COUNTY RECORDER Charlotte Jensen

DRAWING NUMBER 658