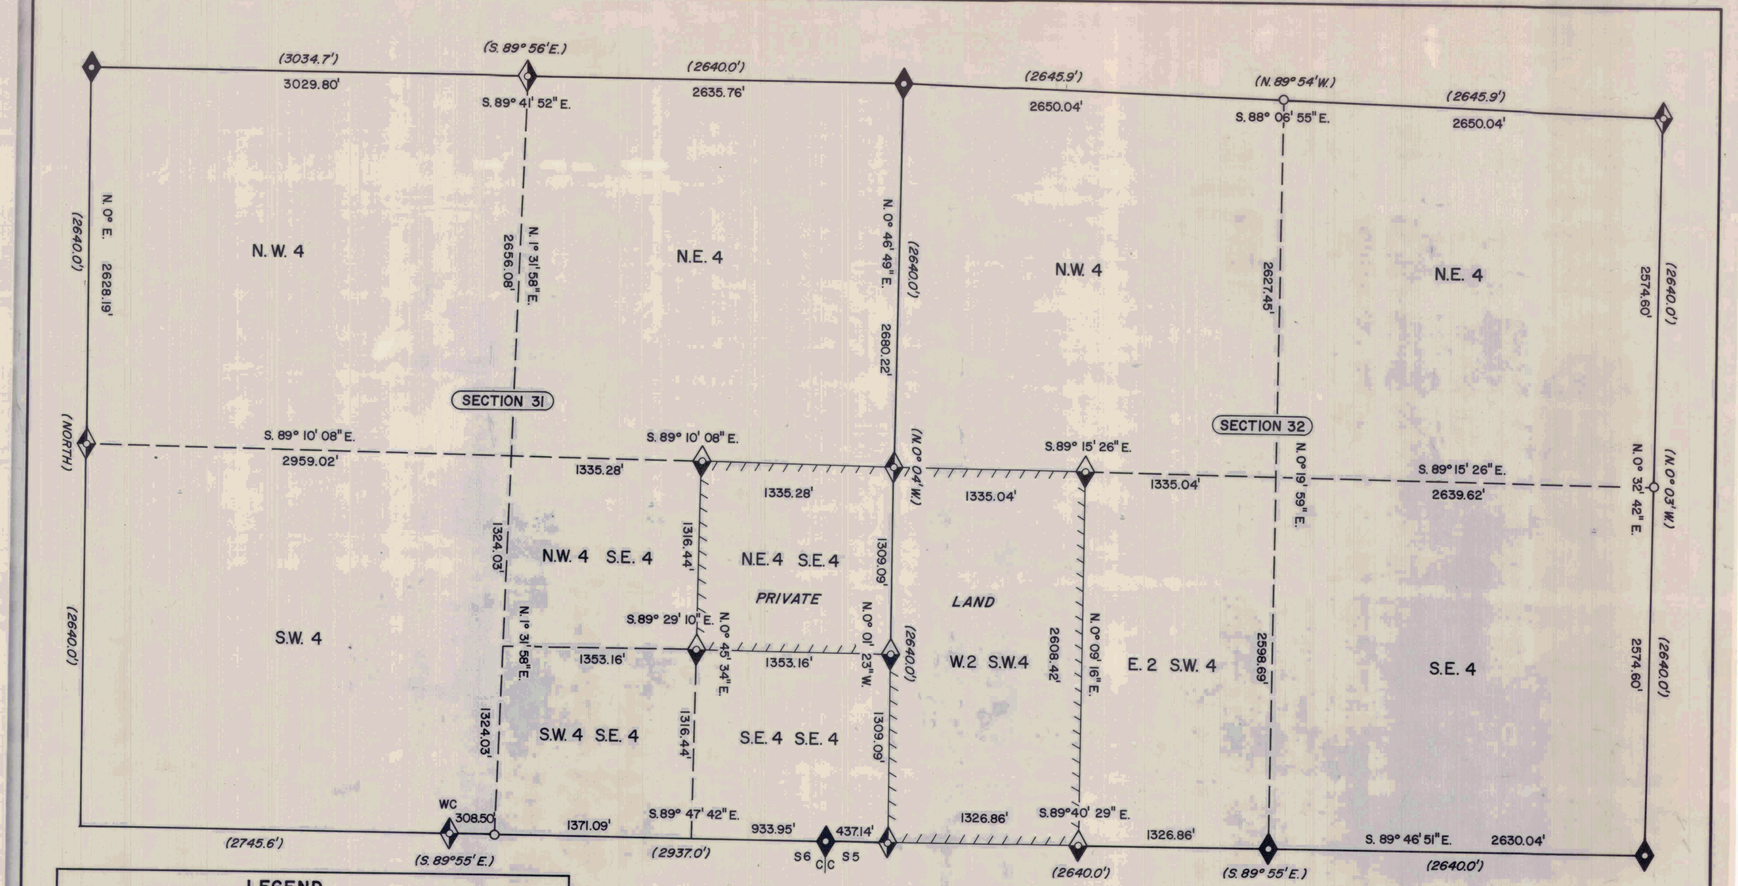

LEGEND

- B.L.M. MONUMENT SET FROM ORIGINAL EVIDENCE.
- FOREST SERVICE MONUMENT SET FROM ORIGINAL EVIDENCE
- FOREST SERVICE MONUMENT SET BY PROPORTIONATE MEASUREMENT
- SUBDIVISION MONUMENT SET BY FOREST SERVICE
- ○ CORNER POSITION ESTABLISHED BY PROPORTIONATE MEASUREMENT; NOT MONUMENTED
- PVT. / U.S. FOREST SERVICE PROPERTY LINE - SURVEYED & POSTED

BASIS OF BEARING

ALL BEARINGS SHOWN ARE IN PLANE, ANGULAR RELATIONSHIP TO THE RECORD WEST LINE OF THE N.W. 1/4, S. 31, T. 2 N., R. 6 W., U.S.M.

NOTES:

- ORIGINAL RECORD BEARINGS AND DISTANCES ARE SHOWN IN PARENTHESIS.
- ALL FOREST SERVICE CORNER MONUMENTS ARE 30" ALUMINUM POST WITH A 3 1/4" DIAMETER ALUMINUM CAP WITH IDENTIFYING "LOGO".

TOWNSHIP 2 NORTH, RANGE 6 WEST
UINTAH SPECIAL MERIDIAN, UTAH
SECTIONS 31 & 32

DEPENDENT RESURVEY AND SECTION SUBDIVISION

Co. Sur. No 8 — 8 Sept '87 — U.D.A.

U. S. DEPARTMENT OF AGRICULTURE
FOREST SERVICE
REGION 4 — ASHLEY NATIONAL FOREST

SURVEY
NATIONAL FOREST BOUNDARY
SECTIONS 31 & 32
TOWNSHIP 2 N. ——— RANGE 6 W.
UINTAH SPECIAL MERIDIAN, UTAH

SURVEYED BY J.R. MANNING - M.A. BONORDEN
SURVEY COMMENCED 9-85 SURVEY COMPLETED 9-85
APPROVED J. Russell Manning DATE 9/86
Forest Land Surveyor
J. Russell Manning - Ut. PLS 3086

DRAWN G.J.R.
CHECKED C.K.M.
SHEET 1 of 1
DRAWING NO. 8

R4 - 7100 - 78 (3/79)

DRAWING NUMBER 8
SAFCO PRODUCTS • NEW HOPE, MINNESOTA
REORDER BY PART NUMBER 6051