DEFA'S DUDE RANCH

A RECREATIONAL DEVELOPMENT LOCATED IN
SECTION 26, T2N, R9W, U.S.B.&M.
DUCHESNE COUNTY, UTAH

SHEET 1 OF 2

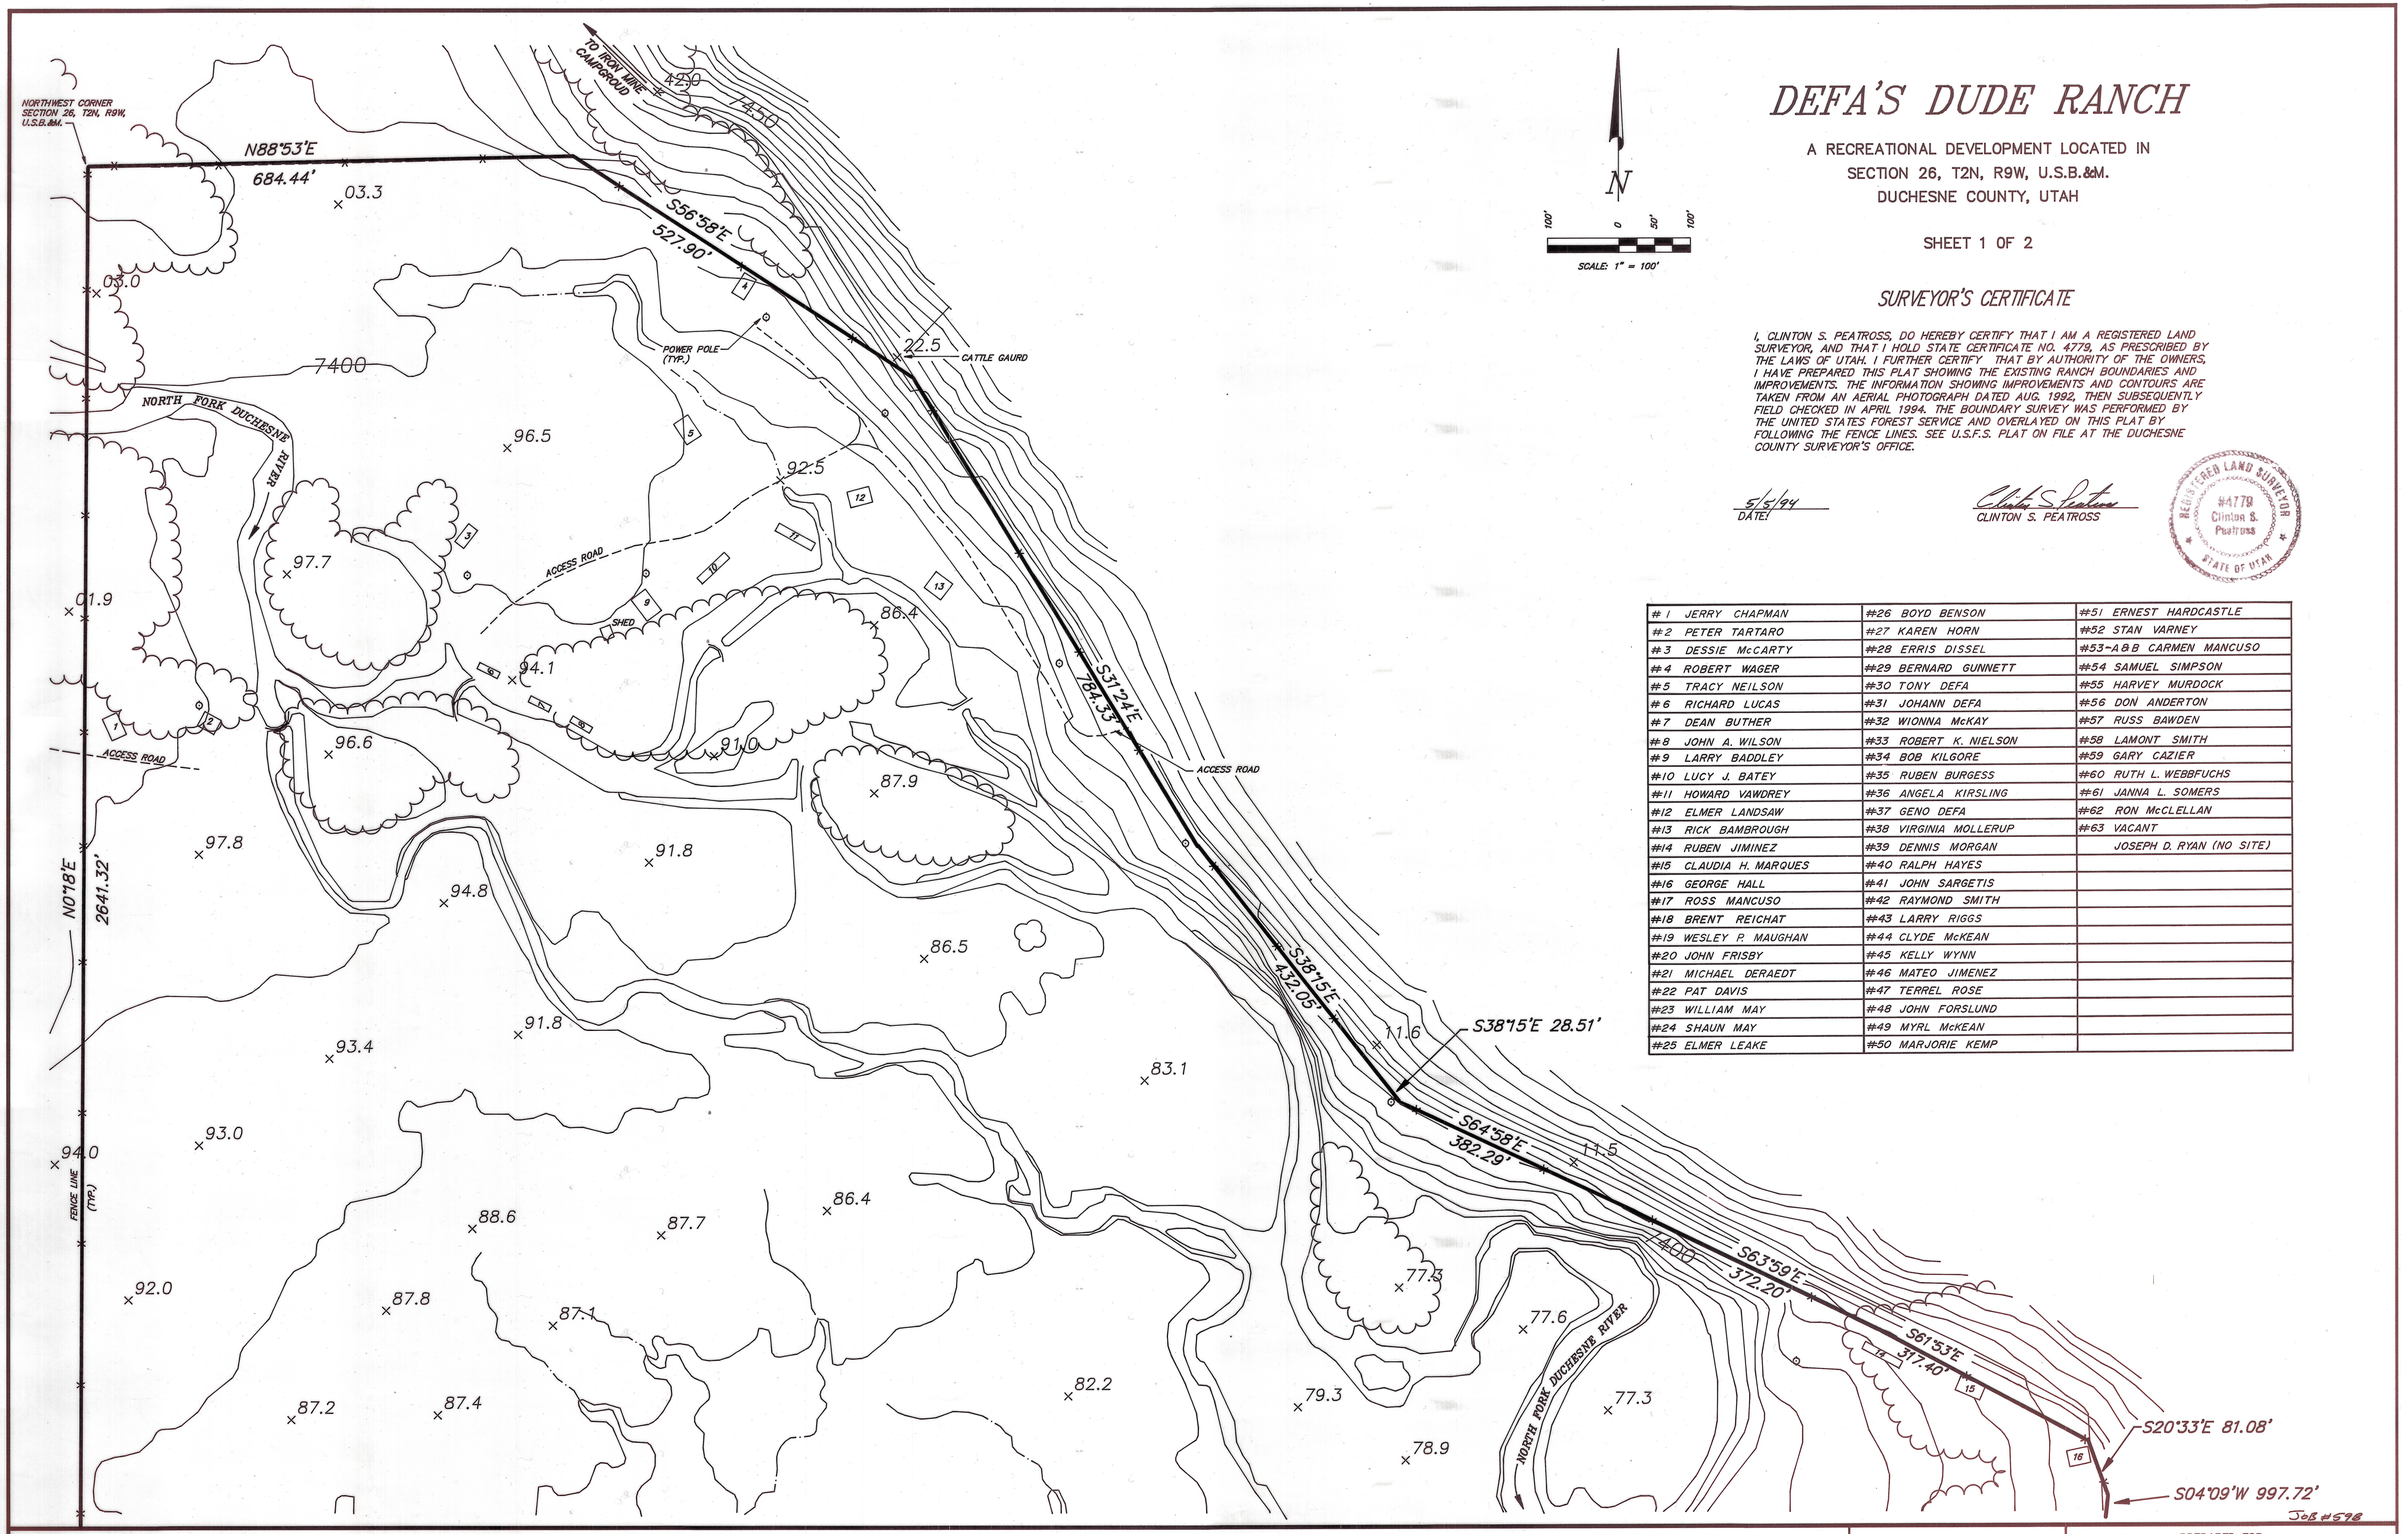

SURVEYOR'S CERTIFICATE

I, CLINTON S. PEATROSS, DO HEREBY CERTIFY THAT I AM A REGISTERED LAND SURVEYOR, AND THAT I HOLD STATE CERTIFICATE NO. 4779, AS PRESCRIBED BY THE LAWS OF UTAH. I FURTHER CERTIFY THAT BY AUTHORITY OF THE OWNERS, I HAVE PREPARED THIS PLAT SHOWING THE EXISTING RANCH BOUNDARIES AND IMPROVEMENTS. THE INFORMATION SHOWING IMPROVEMENTS AND CONTOURS ARE TAKEN FROM AN AERIAL PHOTOGRAPH DATED AUG. 1992, THEN SUBSEQUENTLY FIELD CHECKED IN APRIL 1994. THE BOUNDARY SURVEY WAS PERFORMED BY THE UNITED STATES FOREST SERVICE AND OVERLAYED ON THIS PLAT BY FOLLOWING THE FENCE LINES. SEE U.S.F.S. PLAT ON FILE AT THE DUCHESNE COUNTY SURVEYOR'S OFFICE.

5/5/94
DATE!

Clinton S. Peatross
CLINTON S. PEATROSS

REGISTERED LAND SURVEYOR #4779 Clinton S. Peatross STATE OF UTAH

#1 JERRY CHAPMAN	#26 BOYD BENSON	#51 ERNEST HARDCASTLE
#2 PETER TARTARO	#27 KAREN HORN	#52 STAN VARNEY
#3 DESSIE McCARTY	#28 ERRIS DISSEL	#53-A&B CARMEN MANCUSO
#4 ROBERT WAGER	#29 BERNARD GUNNETT	#54 SAMUEL SIMPSON
#5 TRACY NEILSON	#30 TONY DEFA	#55 HARVEY MURDOCK
#6 RICHARD LUCAS	#31 JOHANN DEFA	#56 DON ANDERTON
#7 DEAN BUTHER	#32 WIONNA McKAY	#57 RUSS BAWDEN
#8 JOHN A. WILSON	#33 ROBERT K. NIELSON	#58 LAMONT SMITH
#9 LARRY BADDLEY	#34 BOB KILGORE	#59 GARY CAZIER
#10 LUCY J. BATEY	#35 RUBEN BURGESS	#60 RUTH L. WEBBFUCHS
#11 HOWARD VAWDREY	#36 ANGELA KIRSLING	#61 JANNA L. SOMERS
#12 ELMER LANDSAW	#37 GENO DEFA	#62 RON McCLELLAN
#13 RICK BAMBROUGH	#38 VIRGINIA MOLLERUP	#63 VACANT
#14 RUBEN JIMINEZ	#39 DENNIS MORGAN	JOSEPH D. RYAN (NO SITE)
#15 CLAUDIA H. MARQUES	#40 RALPH HAYES	
#16 GEORGE HALL	#41 JOHN SARGETIS	
#17 ROSS MANCUSO	#42 RAYMOND SMITH	
#18 BRENT REICHAT	#43 LARRY RIGGS	
#19 WESLEY P. MAUGHAN	#44 CLYDE McKEAN	
#20 JOHN FRISBY	#45 KELLY WYNN	
#21 MICHAEL DERAEDT	#46 MATEO JIMENEZ	
#22 PAT DAVIS	#47 TERREL ROSE	
#23 WILLIAM MAY	#48 JOHN FORSLUND	
#24 SHAUN MAY	#49 MYRL McKEAN	
#25 ELMER LEAKE	#50 MARJORIE KEMP	

PREPARED BY:
DRAFTING SPECIALTIES
P.O. BOX 3640
MYTON, UTAH 84052
(801) 722-0245

DRAFTING SPECIALTIES
DRAWN BY: REH
DATE:

PREPARED FOR
PEATROSS LAND SURVEYS
REGISTERED LAND SURVEYOR
P.O. BOX 271
DUCHESNE, UTAH 84021
(801) 738-2386

Duchesne County Surveyors File # 376