DUCHESNE COUNTY SURVEY MONUMENT RECORD

T2S R1W

1/4 S 17 / S 20

U.S.B.&M.
1989

SKETCH SHOWING MONUMENTS AND TIES

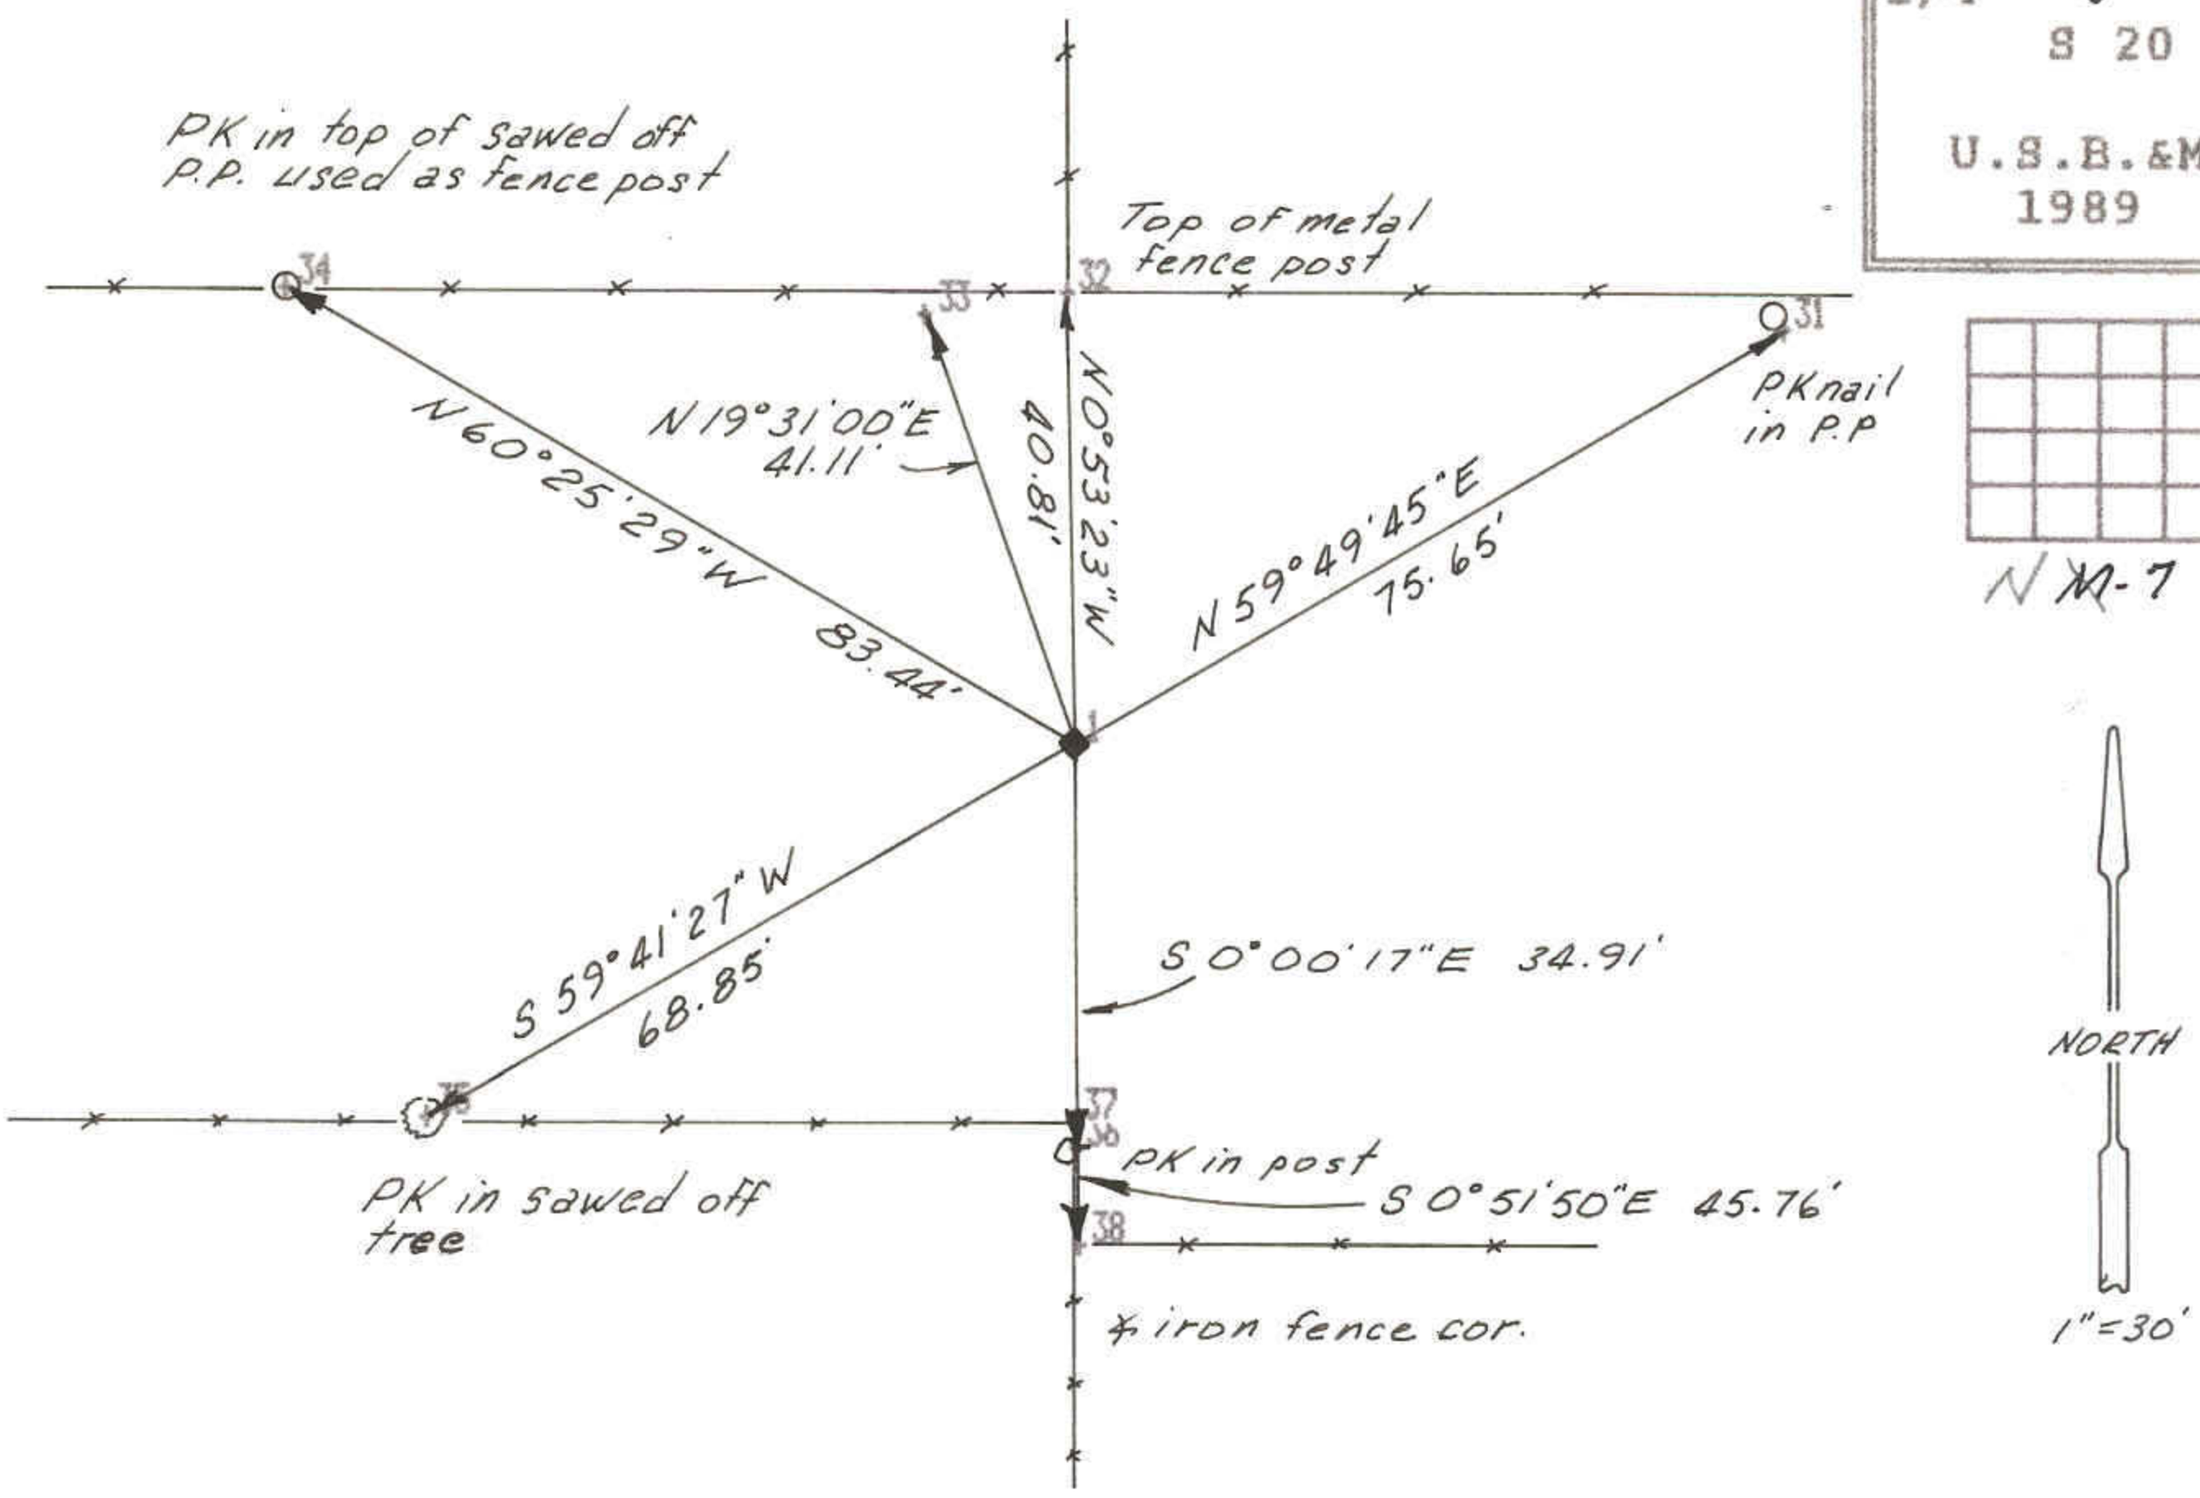

N M-7

DESCRIPTION OF CORNER EVIDENCE FOUND
Found R/R spike set in asphalt at position of the corner on North-South fence lines.

DESCRIPTION OF MONUMENT AND ACCESSORIES ESTABLISHED TO PERPETUATE THE ORIGINAL LOCATION OF THE CORNER
Referenced as shown.

STATE PLANE COORDINATE DATA

CERTIFICATION

I Jerry D. Allred, Registered Land Surveyor, State of Utah, hereby certify that I have performed or reviewed the work done on the diagrammed corner as reported on this recordation form and approve same.

Date 11 Oct '89

Jerry D. Allred
Signature of Surveyor

3817
Reg. No.

SCND 25 FEB 03