PROPERTY SURVEY FOR

ROBERT MOUNTEER

SECTION 3, TOWNSHIP 2 SOUTH, RANGE 1 WEST
UINTAH SPECIAL BASE AND MERIDIAN

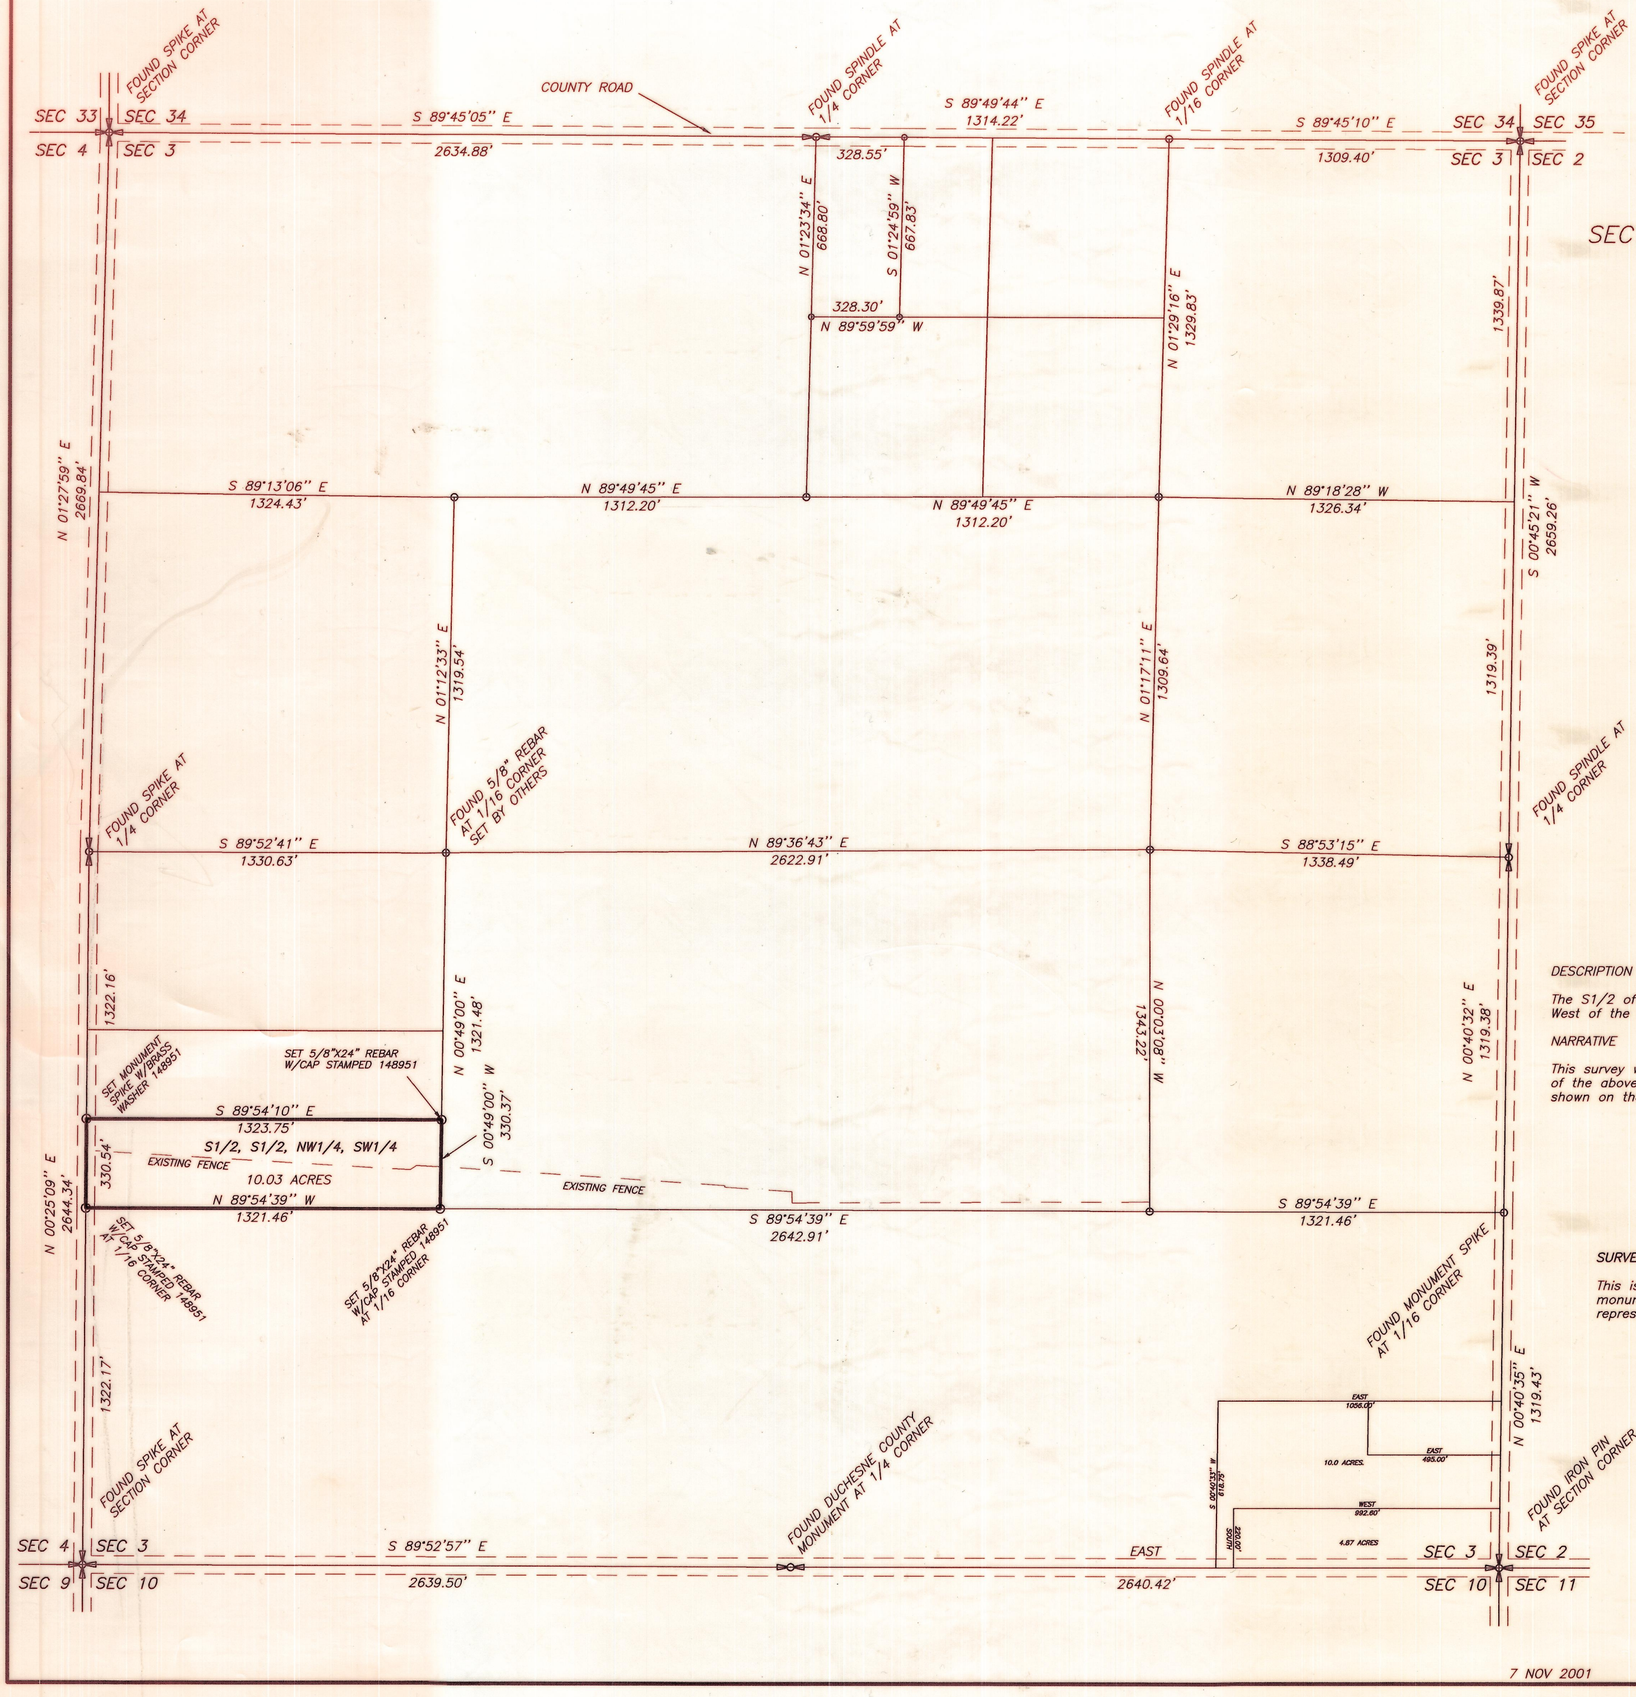

SCALE:1"=400'

400 0 400 800 1200

DESCRIPTION OF PARCEL

The S1/2 of the S1/2 of the NW1/4 of the SW1/4 of Section 3, Township 2 South, Range 1 West of the Uintah Special Base and Meridian, containing 10.03 acres.

NARRATIVE

This survey was performed at the request of Robert Mounteer in order to establish the boundaries of the above described parcel. The several corners found and used to perform this survey are shown on the plat.

SURVEYOR'S CERTIFICATE

This is to certify that I have surveyed the parcel of land shown on this plat, and that the monuments indicated were found or set during said survey, and that this plat accurately represents said survey to the best of my knowledge.

PROFESSIONAL LAND SURVEYOR
No. 148951
JERRY D. ALLRED
STATE OF UTAH

Jerry D. Allred, Licensed Land Surveyor,
Certificate 148951 (Utah)

County Surveyor's File # 1132

JERRY D. ALLRED AND ASSOCIATES
SURVEYING CONSULTANTS
121 NORTH CENTER ST.--P.O. BOX 975
DUCHESNE, UTAH 84021
(435) 738-5352

7 NOV 2001 01-100-088