POWERLINE RIGHT-OF-WAY SURVEY FOR

MOON LAKE ELECTRIC ASSOCIATION

SECTIONS 6, 7, 8, AND 17, TOWNSHIP 2 SOUTH, RANGE 1 WEST

UINTAH SPECIAL BASE AND MERIDIAN

DUCHESNE COUNTY, UTAH

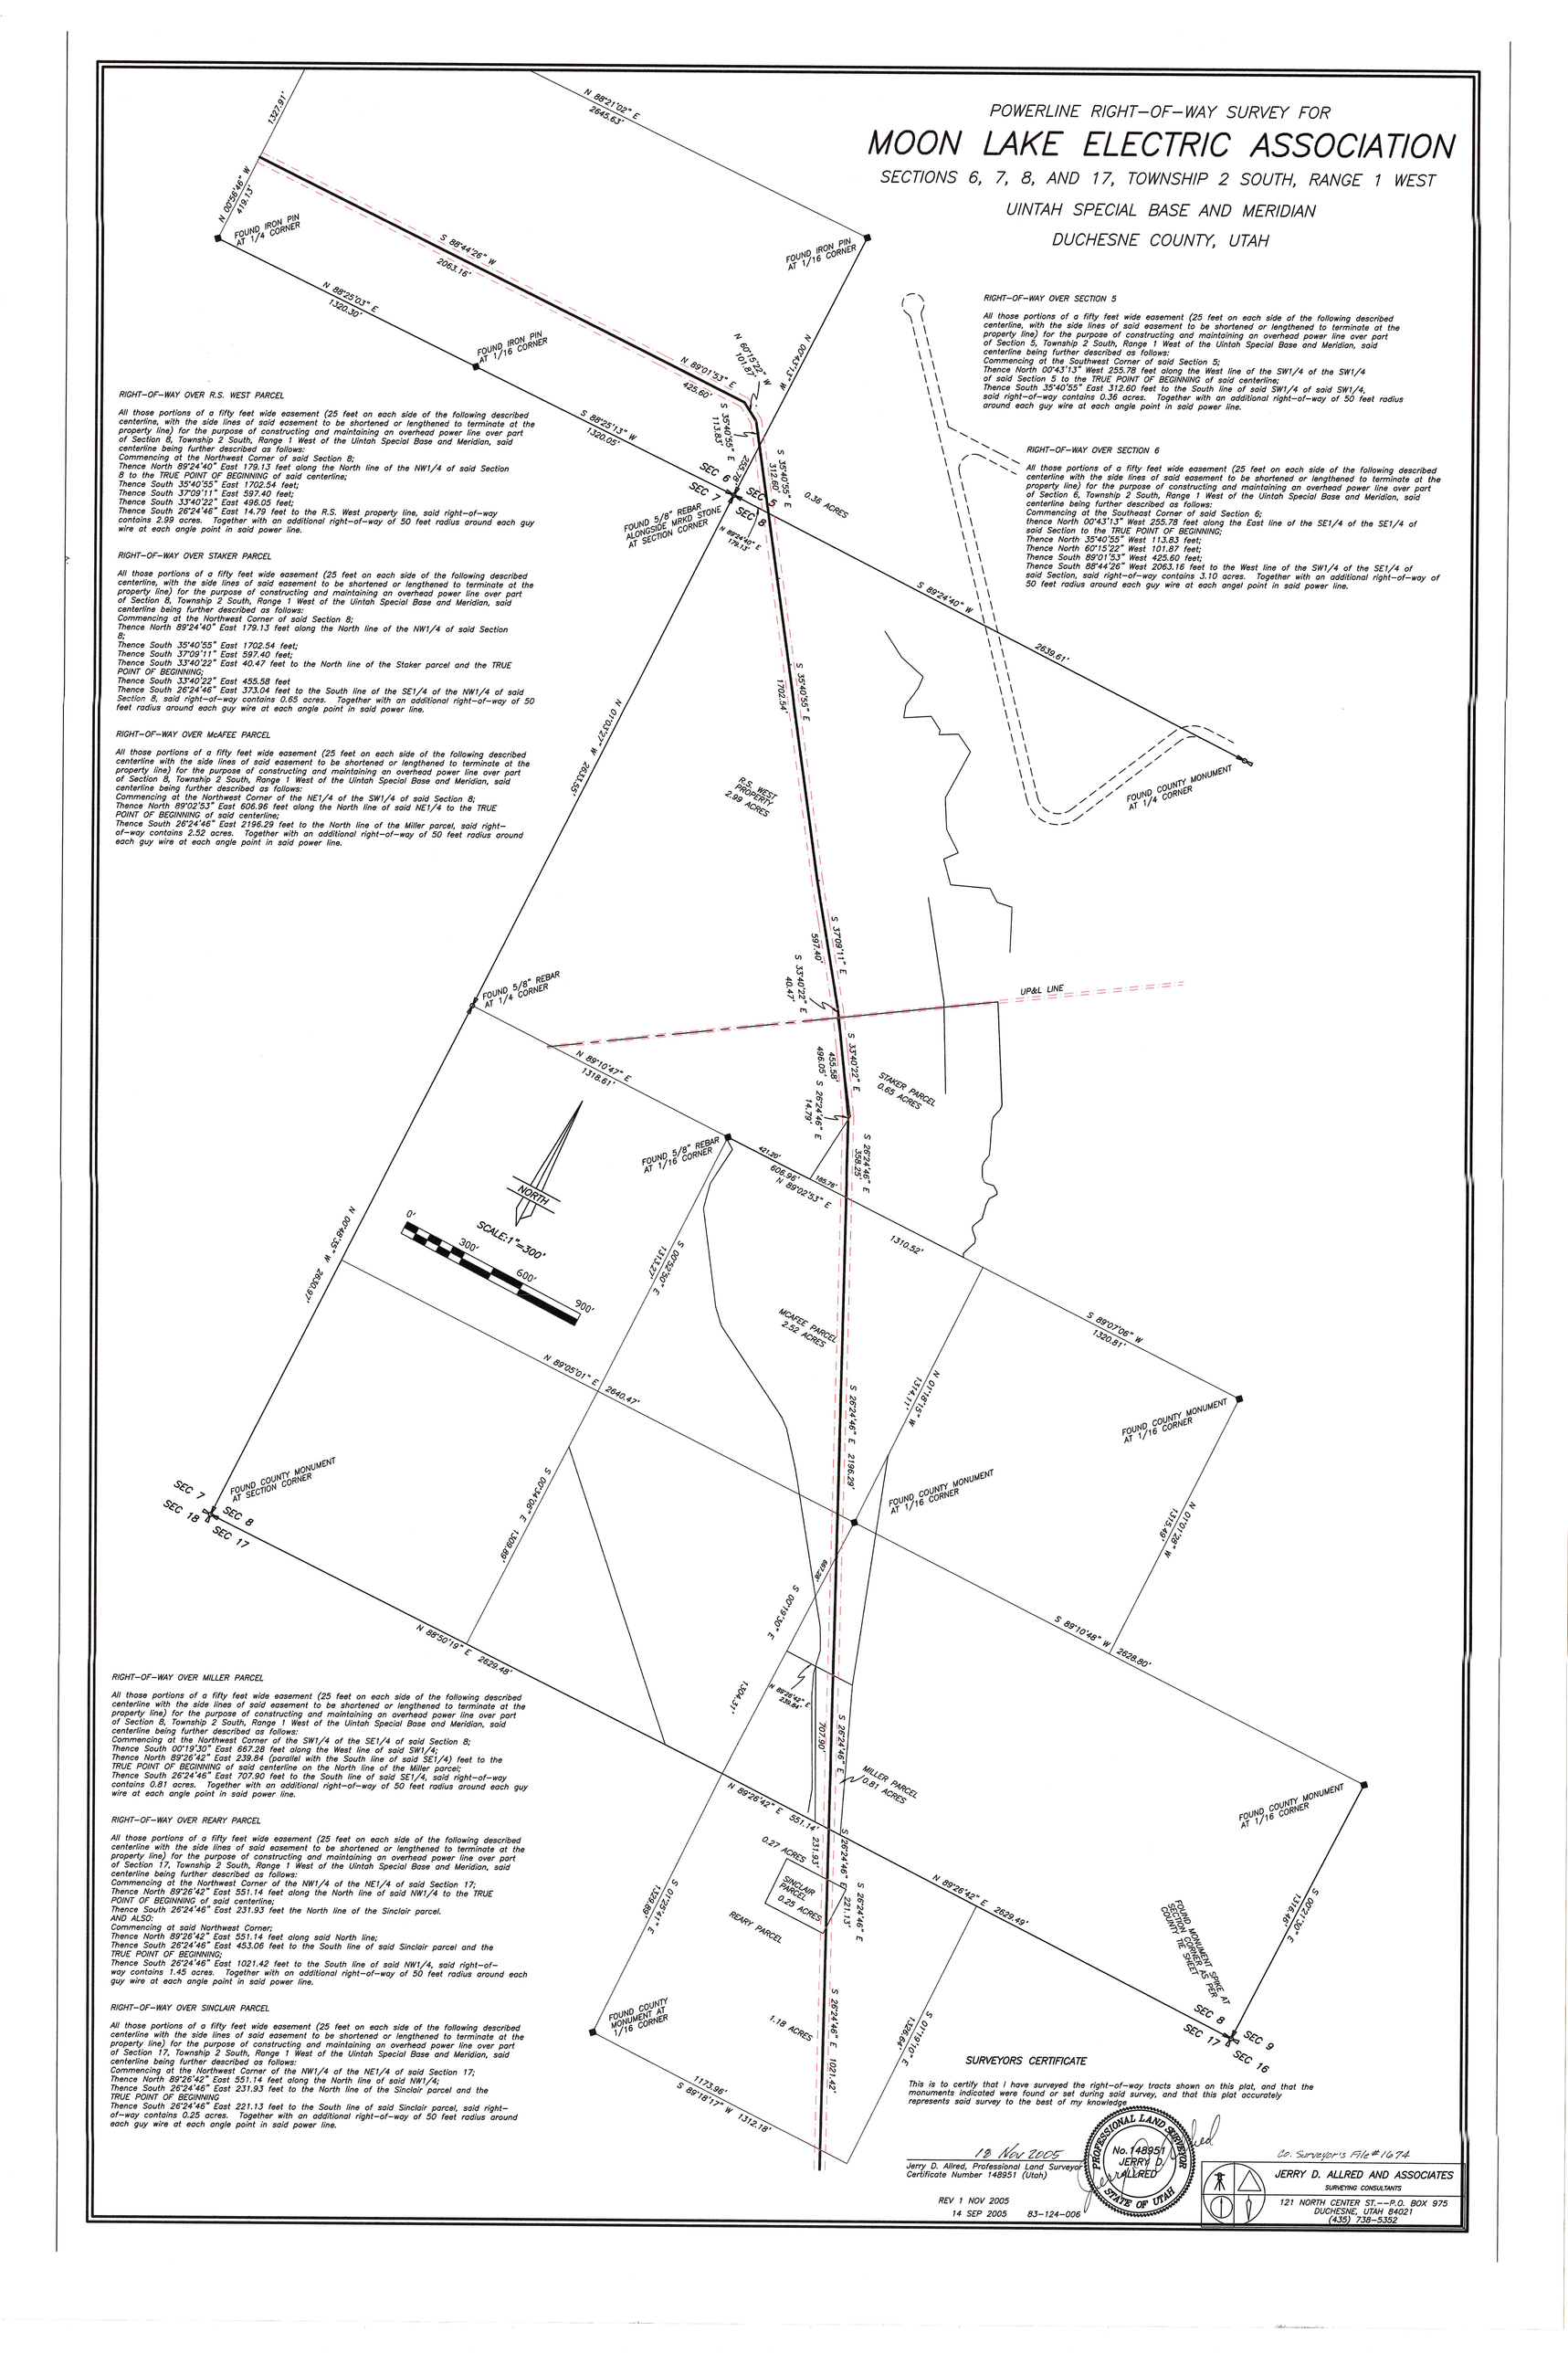

RIGHT-OF-WAY OVER R.S. WEST PARCEL

All those portions of a fifty feet wide easement (25 feet on each side of the following described centerline, with the side lines of said easement to be shortened or lengthened to terminate at the property line) for the purpose of constructing and maintaining an overhead power line over part of Section 8, Township 2 South, Range 1 West of the Uintah Special Base and Meridian, said centerline being further described as follows:
Commencing at the Northwest Corner of said Section 8;
Thence North 89°24'40" East 179.13 feet along the North line of the NW1/4 of said Section 8 to the TRUE POINT OF BEGINNING of said centerline;
Thence South 35°40'55" East 1702.54 feet;
Thence South 37°09'11" East 597.40 feet;
Thence South 33°40'22" East 496.05 feet;
Thence South 26°24'46" East 14.79 feet to the R.S. West property line, said right-of-way contains 2.99 acres. Together with an additional right-of-way of 50 feet radius around each guy wire at each angle point in said power line.

RIGHT-OF-WAY OVER STAKER PARCEL

All those portions of a fifty feet wide easement (25 feet on each side of the following described centerline, with the side lines of said easement to be shortened or lengthened to terminate at the property line) for the purpose of constructing and maintaining an overhead power line over part of Section 8, Township 2 South, Range 1 West of the Uintah Special Base and Meridian, said centerline being further described as follows:
Commencing at the Northwest Corner of said Section 8;
Thence North 89°24'40" East 179.13 feet along the North line of the NW1/4 of said Section 8;
Thence South 35°40'55" East 1702.54 feet;
Thence South 37°09'11" East 597.40 feet;
Thence South 33°40'22" East 40.47 feet to the North line of the Staker parcel and the TRUE POINT OF BEGINNING;
Thence South 33°40'22" East 455.58 feet
Thence South 26°24'46" East 373.04 feet to the South line of the SE1/4 of the NW1/4 of said Section 8, said right-of-way contains 0.65 acres. Together with an additional right-of-way of 50 feet radius around each guy wire at each angle point in said power line.

RIGHT-OF-WAY OVER McAFEE PARCEL

All those portions of a fifty feet wide easement (25 feet on each side of the following described centerline with the side lines of said easement to be shortened or lengthened to terminate at the property line) for the purpose of constructing and maintaining an overhead power line over part of Section 8, Township 2 South, Range 1 West of the Uintah Special Base and Meridian, said centerline being further described as follows:
Commencing at the Northwest Corner of the NE1/4 of the SW1/4 of said Section 8;
Thence North 89°02'53" East 606.96 feet along the North line of said NE1/4 to the TRUE POINT OF BEGINNING of said centerline;
Thence South 26°24'46" East 2196.29 feet to the North line of the Miller parcel, said right-of-way contains 2.52 acres. Together with an additional right-of-way of 50 feet radius around each guy wire at each angle point in said power line.

RIGHT-OF-WAY OVER MILLER PARCEL

All those portions of a fifty feet wide easement (25 feet on each side of the following described centerline with the side lines of said easement to be shortened or lengthened to terminate at the property line) for the purpose of constructing and maintaining an overhead power line over part of Section 8, Township 2 South, Range 1 West of the Uintah Special Base and Meridian, said centerline being further described as follows:
Commencing at the Northwest Corner of the SW1/4 of the SE1/4 of said Section 8;
Thence South 00°19'30" East 667.28 feet along the West line of said SW1/4;
Thence North 89°26'42" East 239.84 (parallel with the South line of said SE1/4) feet to the TRUE POINT OF BEGINNING of said centerline on the North line of the Miller parcel;
Thence South 26°24'46" East 707.90 feet to the South line of said SE1/4, said right-of-way contains 0.81 acres. Together with an additional right-of-way of 50 feet radius around each guy wire at each angle point in said power line.

RIGHT-OF-WAY OVER REARY PARCEL

All those portions of a fifty feet wide easement (25 feet on each side of the following described centerline with the side lines of said easement to be shortened or lengthened to terminate at the property line) for the purpose of constructing and maintaining an overhead power line over part of Section 17, Township 2 South, Range 1 West of the Uintah Special Base and Meridian, said centerline being further described as follows:
Commencing at the Northwest Corner of the NW1/4 of the NE1/4 of said Section 17;
Thence North 89°26'42" East 551.14 feet along the North line of said NW1/4 to the TRUE POINT OF BEGINNING of said centerline;
Thence South 26°24'46" East 231.93 feet the North line of the Sinclair parcel.
AND ALSO:
Commencing at said Northwest Corner;
Thence North 89°26'42" East 551.14 feet along said North line;
Thence South 26°24'46" East 453.06 feet to the South line of said Sinclair parcel and the TRUE POINT OF BEGINNING;
Thence South 26°24'46" East 1021.42 feet to the South line of said NW1/4, said right-of-way contains 1.45 acres. Together with an additional right-of-way of 50 feet radius around each guy wire at each angle point in said power line.

RIGHT-OF-WAY OVER SINCLAIR PARCEL

All those portions of a fifty feet wide easement (25 feet on each side of the following described centerline with the side lines of said easement to be shortened or lengthened to terminate at the property line) for the purpose of constructing and maintaining an overhead power line over part of Section 17, Township 2 South, Range 1 West of the Uintah Special Base and Meridian, said centerline being further described as follows:
Commencing at the Northwest Corner of the NW1/4 of the NE1/4 of said Section 17;
Thence North 89°26'42" East 551.14 feet along the North line of said NW1/4;
Thence South 26°24'46" East 231.93 feet to the North line of the Sinclair parcel and the TRUE POINT OF BEGINNING
Thence South 26°24'46" East 221.13 feet to the South line of said Sinclair parcel, said right-of-way contains 0.25 acres. Together with an additional right-of-way of 50 feet radius around each guy wire at each angle point in said power line.

RIGHT-OF-WAY OVER SECTION 5

All those portions of a fifty feet wide easement (25 feet on each side of the following described centerline, with the side lines of said easement to be shortened or lengthened to terminate at the property line) for the purpose of constructing and maintaining an overhead power line over part of Section 5, Township 2 South, Range 1 West of the Uintah Special Base and Meridian, said centerline being further described as follows:
Commencing at the Southwest Corner of said Section 5;
Thence North 00°43'13" West 255.78 feet along the West line of the SW1/4 of the SW1/4 of said Section 5 to the TRUE POINT OF BEGINNING of said centerline;
Thence South 35°40'55" East 312.60 feet to the South line of said SW1/4 of said SW1/4, said right-of-way contains 0.36 acres. Together with an additional right-of-way of 50 feet radius around each guy wire at each angle point in said power line.

RIGHT-OF-WAY OVER SECTION 6

All those portions of a fifty feet wide easement (25 feet on each side of the following described centerline with the side lines of said easement to be shortened or lengthened to terminate at the property line) for the purpose of constructing and maintaining an overhead power line over part of Section 6, Township 2 South, Range 1 West of the Uintah Special Base and Meridian, said centerline being further described as follows:
Commencing at the Southeast Corner of said Section 6;
thence North 00°43'13" West 255.78 feet along the East line of the SE1/4 of the SE1/4 of said Section to the TRUE POINT OF BEGINNING;
Thence North 35°40'55" West 113.83 feet;
Thence North 60°15'22" West 101.67 feet;
Thence South 89°01'53" West 425.60 feet;
Thence South 88°44'26" West 2063.16 feet to the West line of the SW1/4 of the SE1/4 of said Section, said right-of-way contains 3.10 acres. Together with an additional right-of-way of 50 feet radius around each guy wire at each angel point in said power line.

SURVEYORS CERTIFICATE

This is to certify that I have surveyed the right-of-way tracts shown on this plat, and that the monuments indicated were found or set during said survey, and that this plat accurately represents said survey to the best of my knowledge.

18 Nov 2005

Jerry D. Allred, Professional Land Surveyor
Certificate Number 148951 (Utah)

PROFESSIONAL LAND SURVEYOR
No. 148951
JERRY D. ALLRED
STATE OF UTAH

Co. Surveyor's File #1674

REV 1 NOV 2005
14 SEP 2005 83-124-006

JERRY D. ALLRED AND ASSOCIATES
SURVEYING CONSULTANTS
121 NORTH CENTER ST. - P.O. BOX 975
DUCHESNE, UTAH 84021
(435) 738-5352