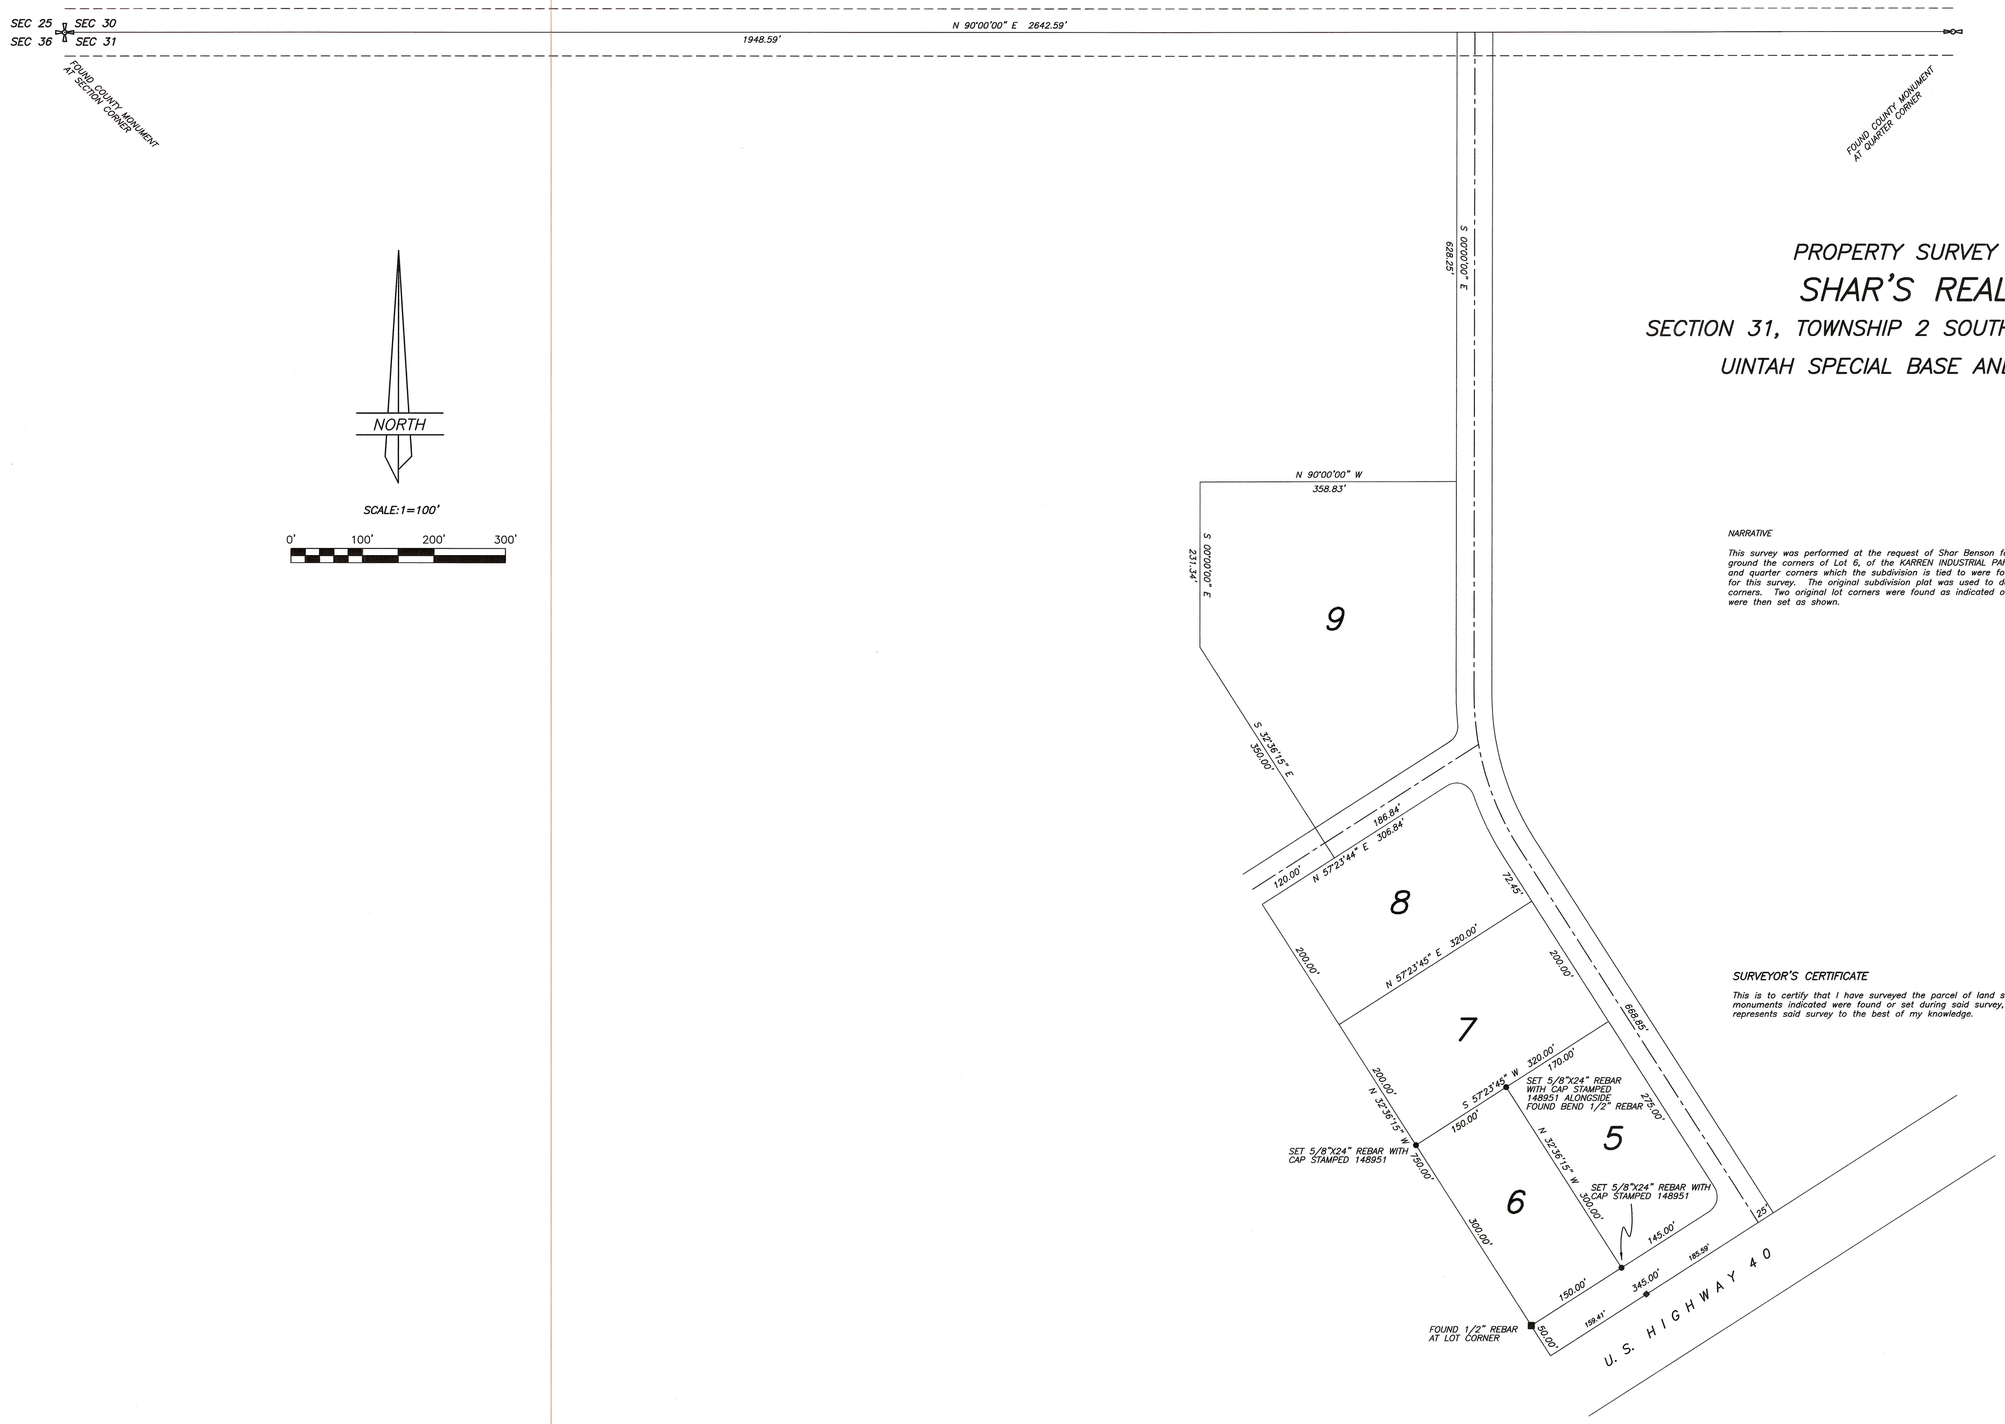

PROPERTY SURVEY FOR
SHAR'S REALTY
SECTION 31, TOWNSHIP 2 SOUTH, RANGE 1 WEST
UINTAH SPECIAL BASE AND MERIDIAN

NARRATIVE

This survey was performed at the request of Shar Benson for the purpose of marking on the ground the corners of Lot 6, of the KARREN INDUSTRIAL PARK Subdivision. The section and quarter corners which the subdivision is tied to were found and used as the basis of bearings for this survey. The original subdivision plat was used to determine the position of the lot corners. Two original lot corners were found as indicated on this plat. The remaining corners were then set as shown.

SURVEYOR'S CERTIFICATE

This is to certify that I have surveyed the parcel of land shown on this plat, and that the monuments indicated were found or set during said survey, and that this plat accurately represents said survey to the best of my knowledge.

PROFESSIONAL LAND SURVEYOR
No. 148951
JERRY D. ALLRED
STATE OF UTAH

6 Jul 2006
Jerry D. Allred, Licensed Land Surveyor,
Certificate 148951 (Utah)

COUNTY SURVEYOR'S FILE NO. 1783

JERRY D. ALLRED & ASSOCIATES
SURVEYING CONSULTANTS
121 NORTH CENTER ST.--P.O. BOX 975
DUCHESNE, UTAH 84021
(435) 738-5352

5 JUL 2006 98-125-008