DRAWING NUMBER

DRAWING NUMBER

DRAWING NUMBER 1969 6 of 6

DRAWING NUMBER

SAFCO PRODUCTS • NEW HOPE, MINNESOTA
REORDER BY PART NUMBER 6551

EASEMENT SURVEY

FOR

DRY GULCH IRRIGATION CO.

SHEET 6 OF 6

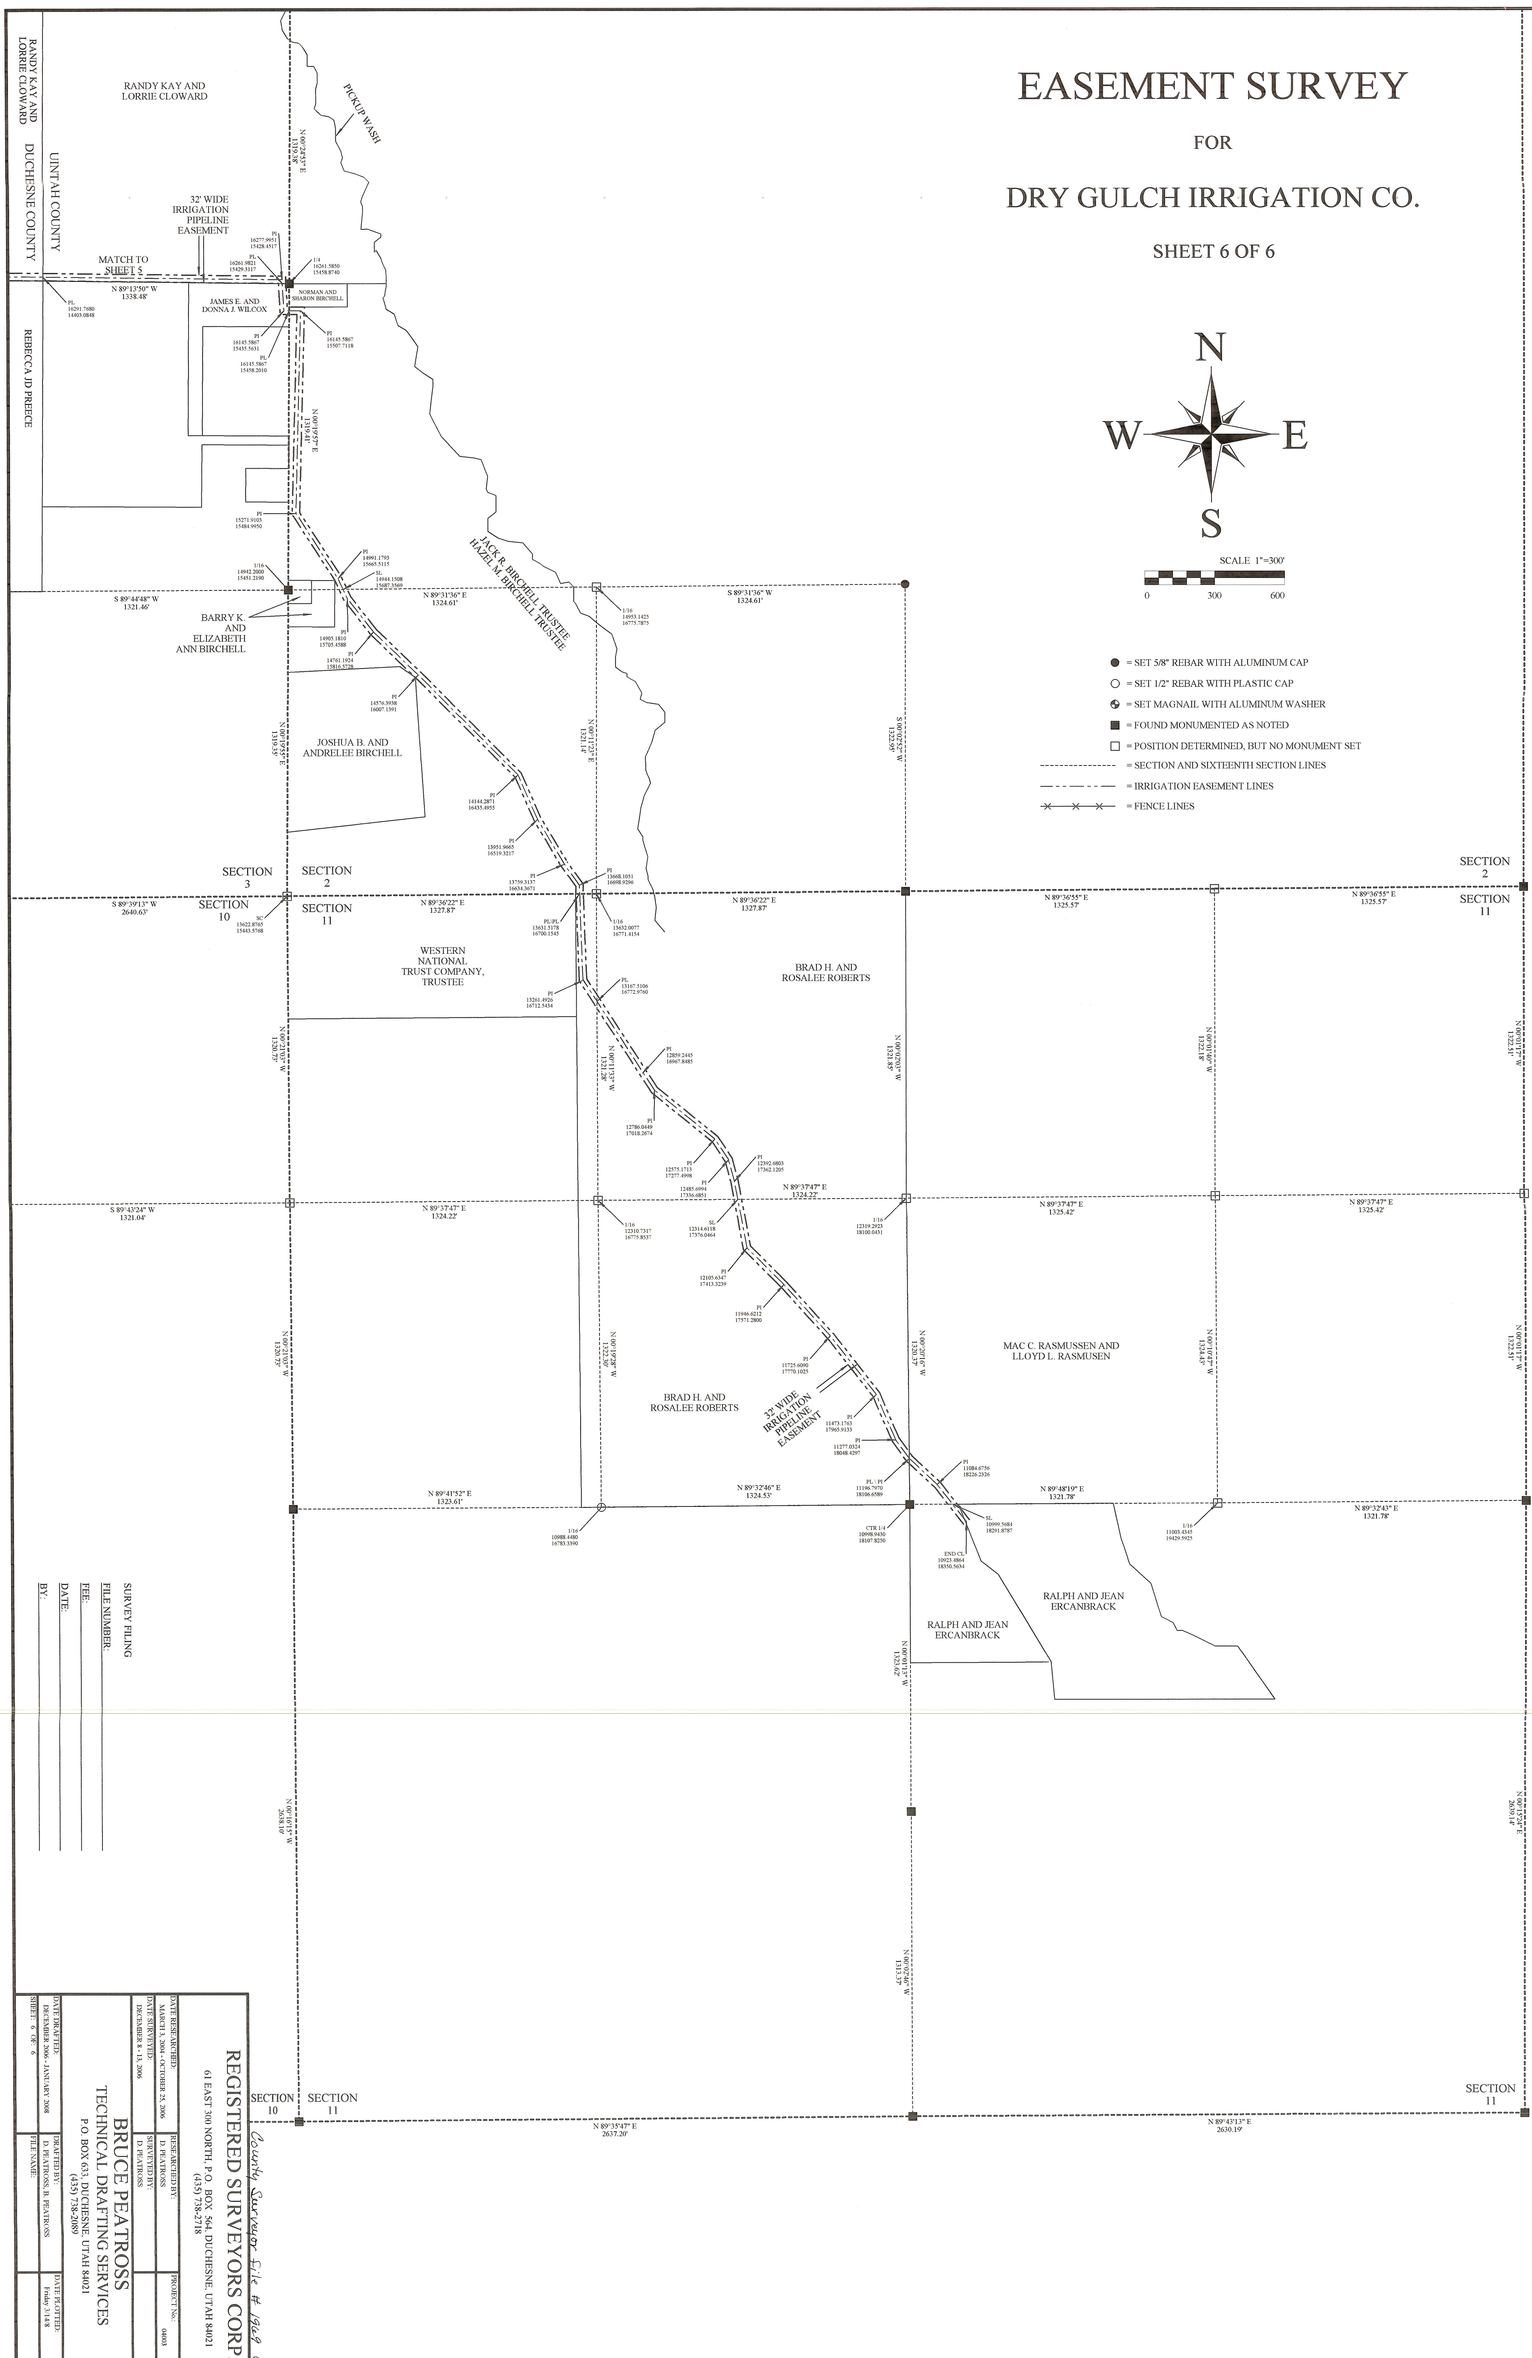

SURVEY FILING
FILE NUMBER:
FEE:
DATE:
BY:

County Surveyor file # 1969 6of6

REGISTERED SURVEYORS CORP.
61 EAST 300 NORTH, P.O. BOX 564 DUCHESNE, UTAH 84021
(435) 738-2718

BRUCE PEATROSS
TECHNICAL DRAFTING SERVICES
P.O. BOX 653, DUCHESNE, UTAH 84021
(435) 738-2689

DATE FIELD SURVEYED: MARCH 31, 2004 - OCTOBER 25, 2006	FIELD SURVEYED BY: D. PEATROSS	PROJECT No.: 04003	
DATE DRAFTED: DECEMBER 2006 - JANUARY 2008	DRAFTED BY: D. PEATROSS, B. PEATROSS	DATE REVISED: Friday 3 14 8	
SHEET 6 OF 6	FILE NAME:		