DRAWING NUMBER

SAFCO PRODUCTS • NEW HOPE, MINNESOTA
REORDER BY PART NUMBER 65051

POSITIVE EDGE OF PRINT ON THIS LINE

DRAWING NUMBER 2052

SAFCO PRODUCTS • NEW HOPE, MINNESOTA
REORDER BY PART NUMBER 65051

POSITIVE EDGE OF PRINT ON THIS LINE

DRAWING NUMBER

SAFCO PRODUCTS • NEW HOPE, MINNESOTA
REORDER BY PART NUMBER 65051

POSITIVE EDGE OF PRINT ON THIS LINE

DRAWING NUMBER

SAFCO PRODUCTS • NEW HOPE, MINNESOTA
REORDER BY PART NUMBER 65051

POSITIVE EDGE OF PRINT ON THIS LINE

PROPERTY SURVEY FOR
MAX RASMUSSEN
SECTION 31, TOWNSHIP 2 SOUTH, RANGE 1 WEST
UINTAH SPECIAL BASE AND MERIDIAN

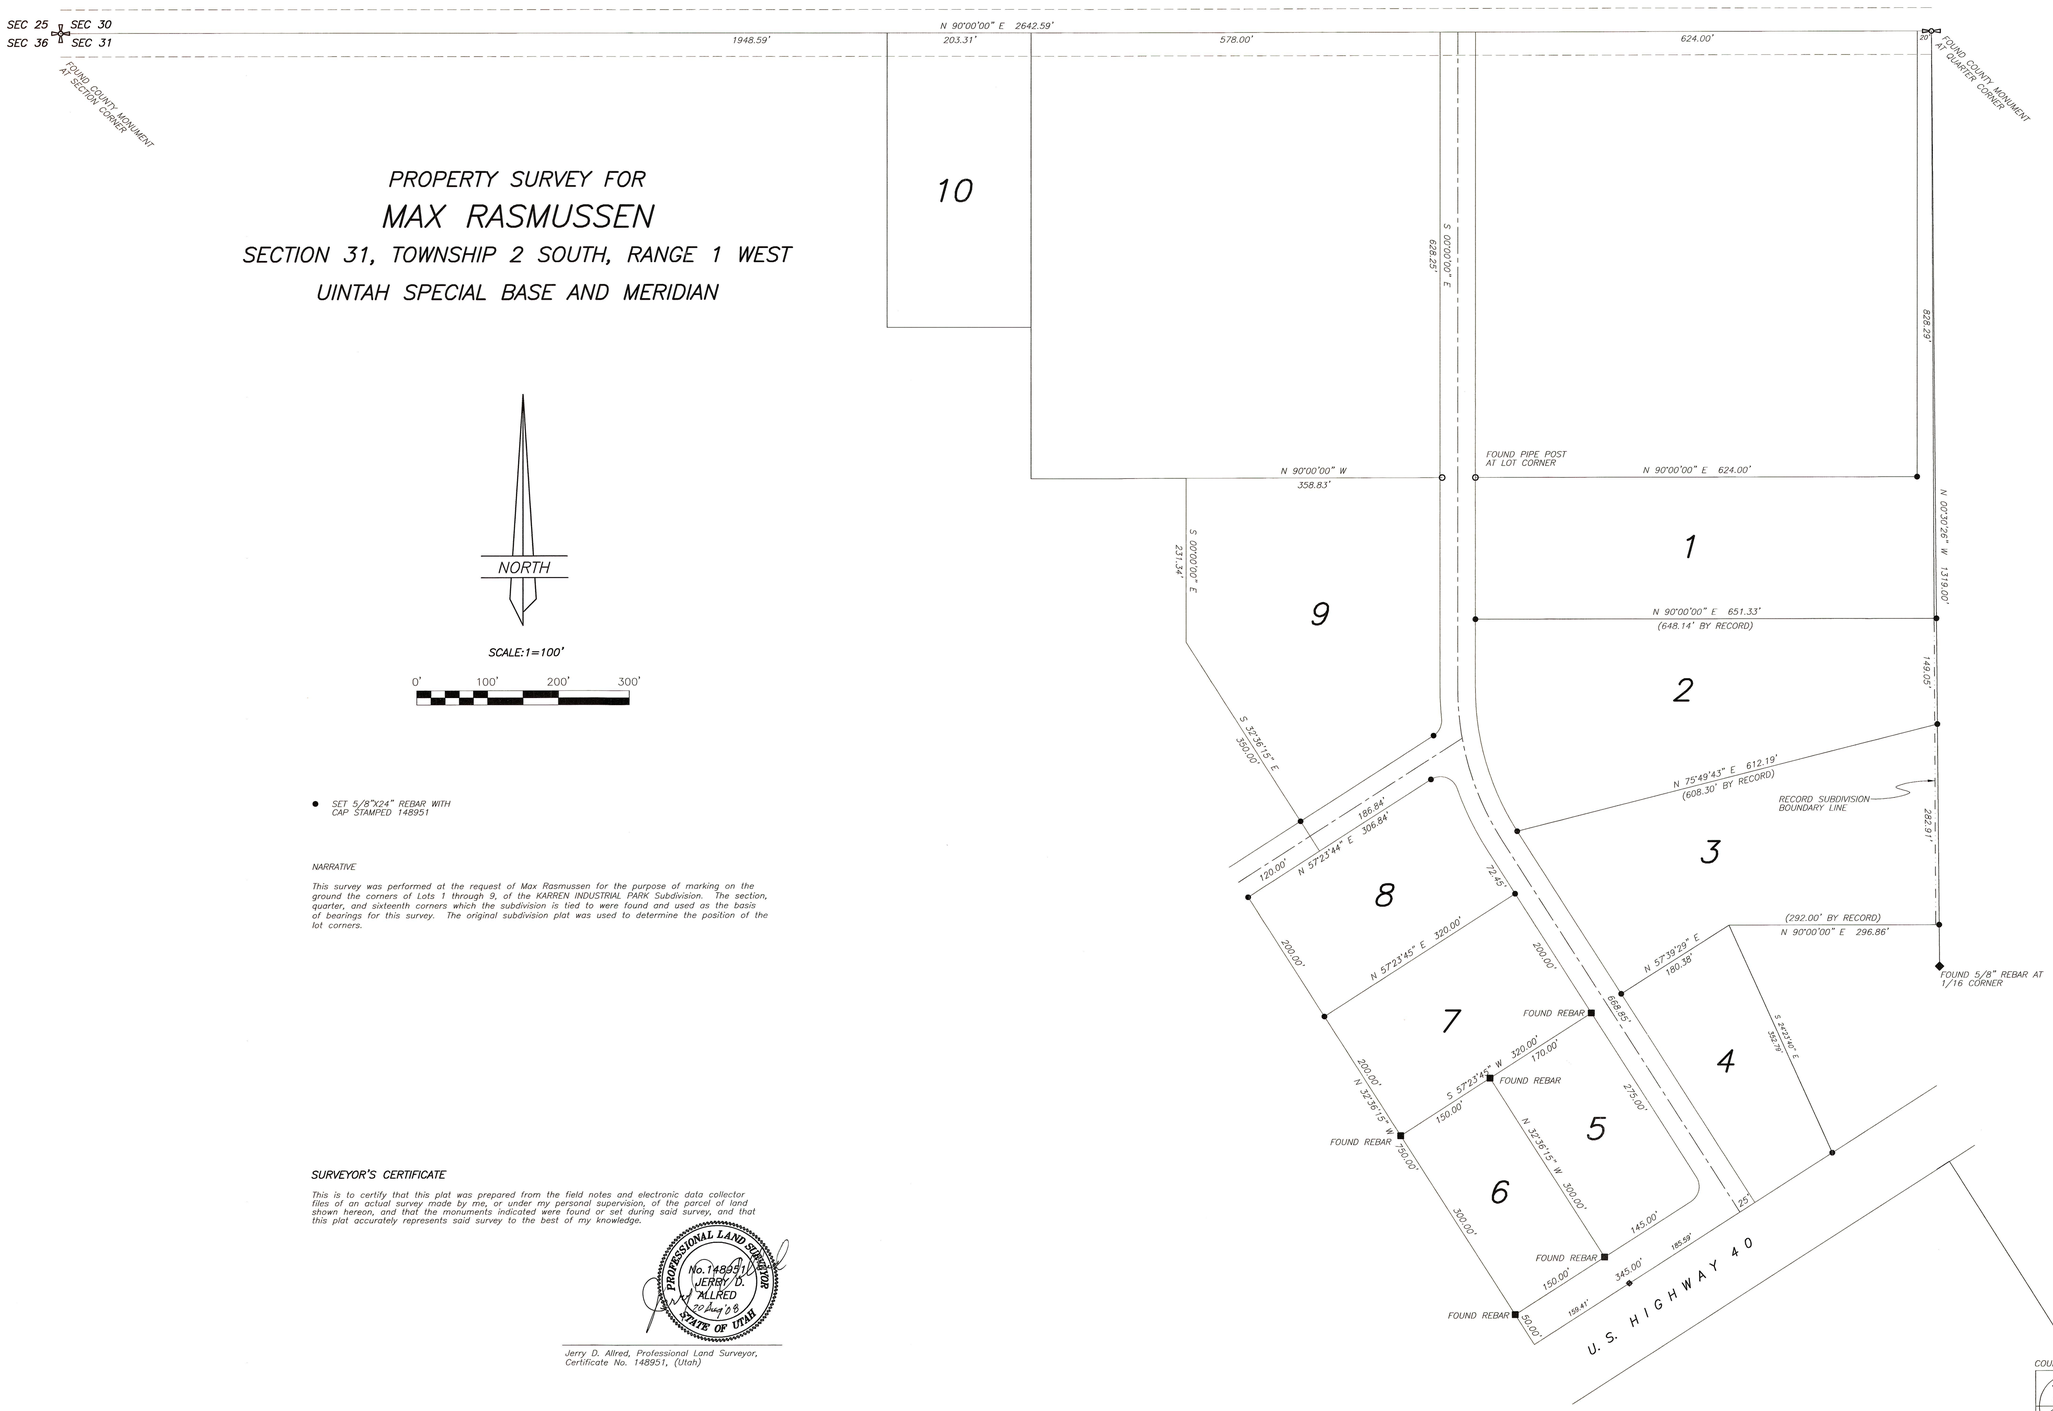

NORTH

SCALE: 1=100'

0' 100' 200' 300'

● SET 5/8"X24" REBAR WITH CAP STAMPED 148951

NARRATIVE

This survey was performed at the request of Max Rasmussen for the purpose of marking on the ground the corners of Lots 1 through 9, of the KARREN INDUSTRIAL PARK Subdivision. The section, quarter, and sixteenth corners which the subdivision is tied to were found and used as the basis of bearings for this survey. The original subdivision plat was used to determine the position of the lot corners.

SURVEYOR'S CERTIFICATE

This is to certify that this plat was prepared from the field notes and electronic data collector files of an actual survey made by me, or under my personal supervision, of the parcel of land shown hereon, and that the monuments indicated were found or set during said survey, and that this plat accurately represents said survey to the best of my knowledge.

PROFESSIONAL LAND SURVEYOR No. 148951 JERRY D. ALLRED 10 Aug 06 STATE OF UTAH

Jerry D. Allred, Professional Land Surveyor, Certificate No. 148951, (Utah)

COUNTY SURVEYOR'S FILE NO. 2052

JERRY D. ALLRED & ASSOCIATES
SURVEYING CONSULTANTS
121 NORTH CENTER ST.--P.O. BOX 975
DUCHESNE, UTAH 84021
(435) 738-5352

5 JUL 2006 98-125-008