2ND AMENDMENT TO UNIVERSITY VILLA SUBDIVISION

LOCATED IN THE NW1/4 OF THE NE1/4 OF SECTION 22
TOWNSHIP 2 SOUTH, RANGE 1 WEST
UINTAH SPECIAL BASE AND MERIDIAN
ROOSEVELT CITY, UTAH

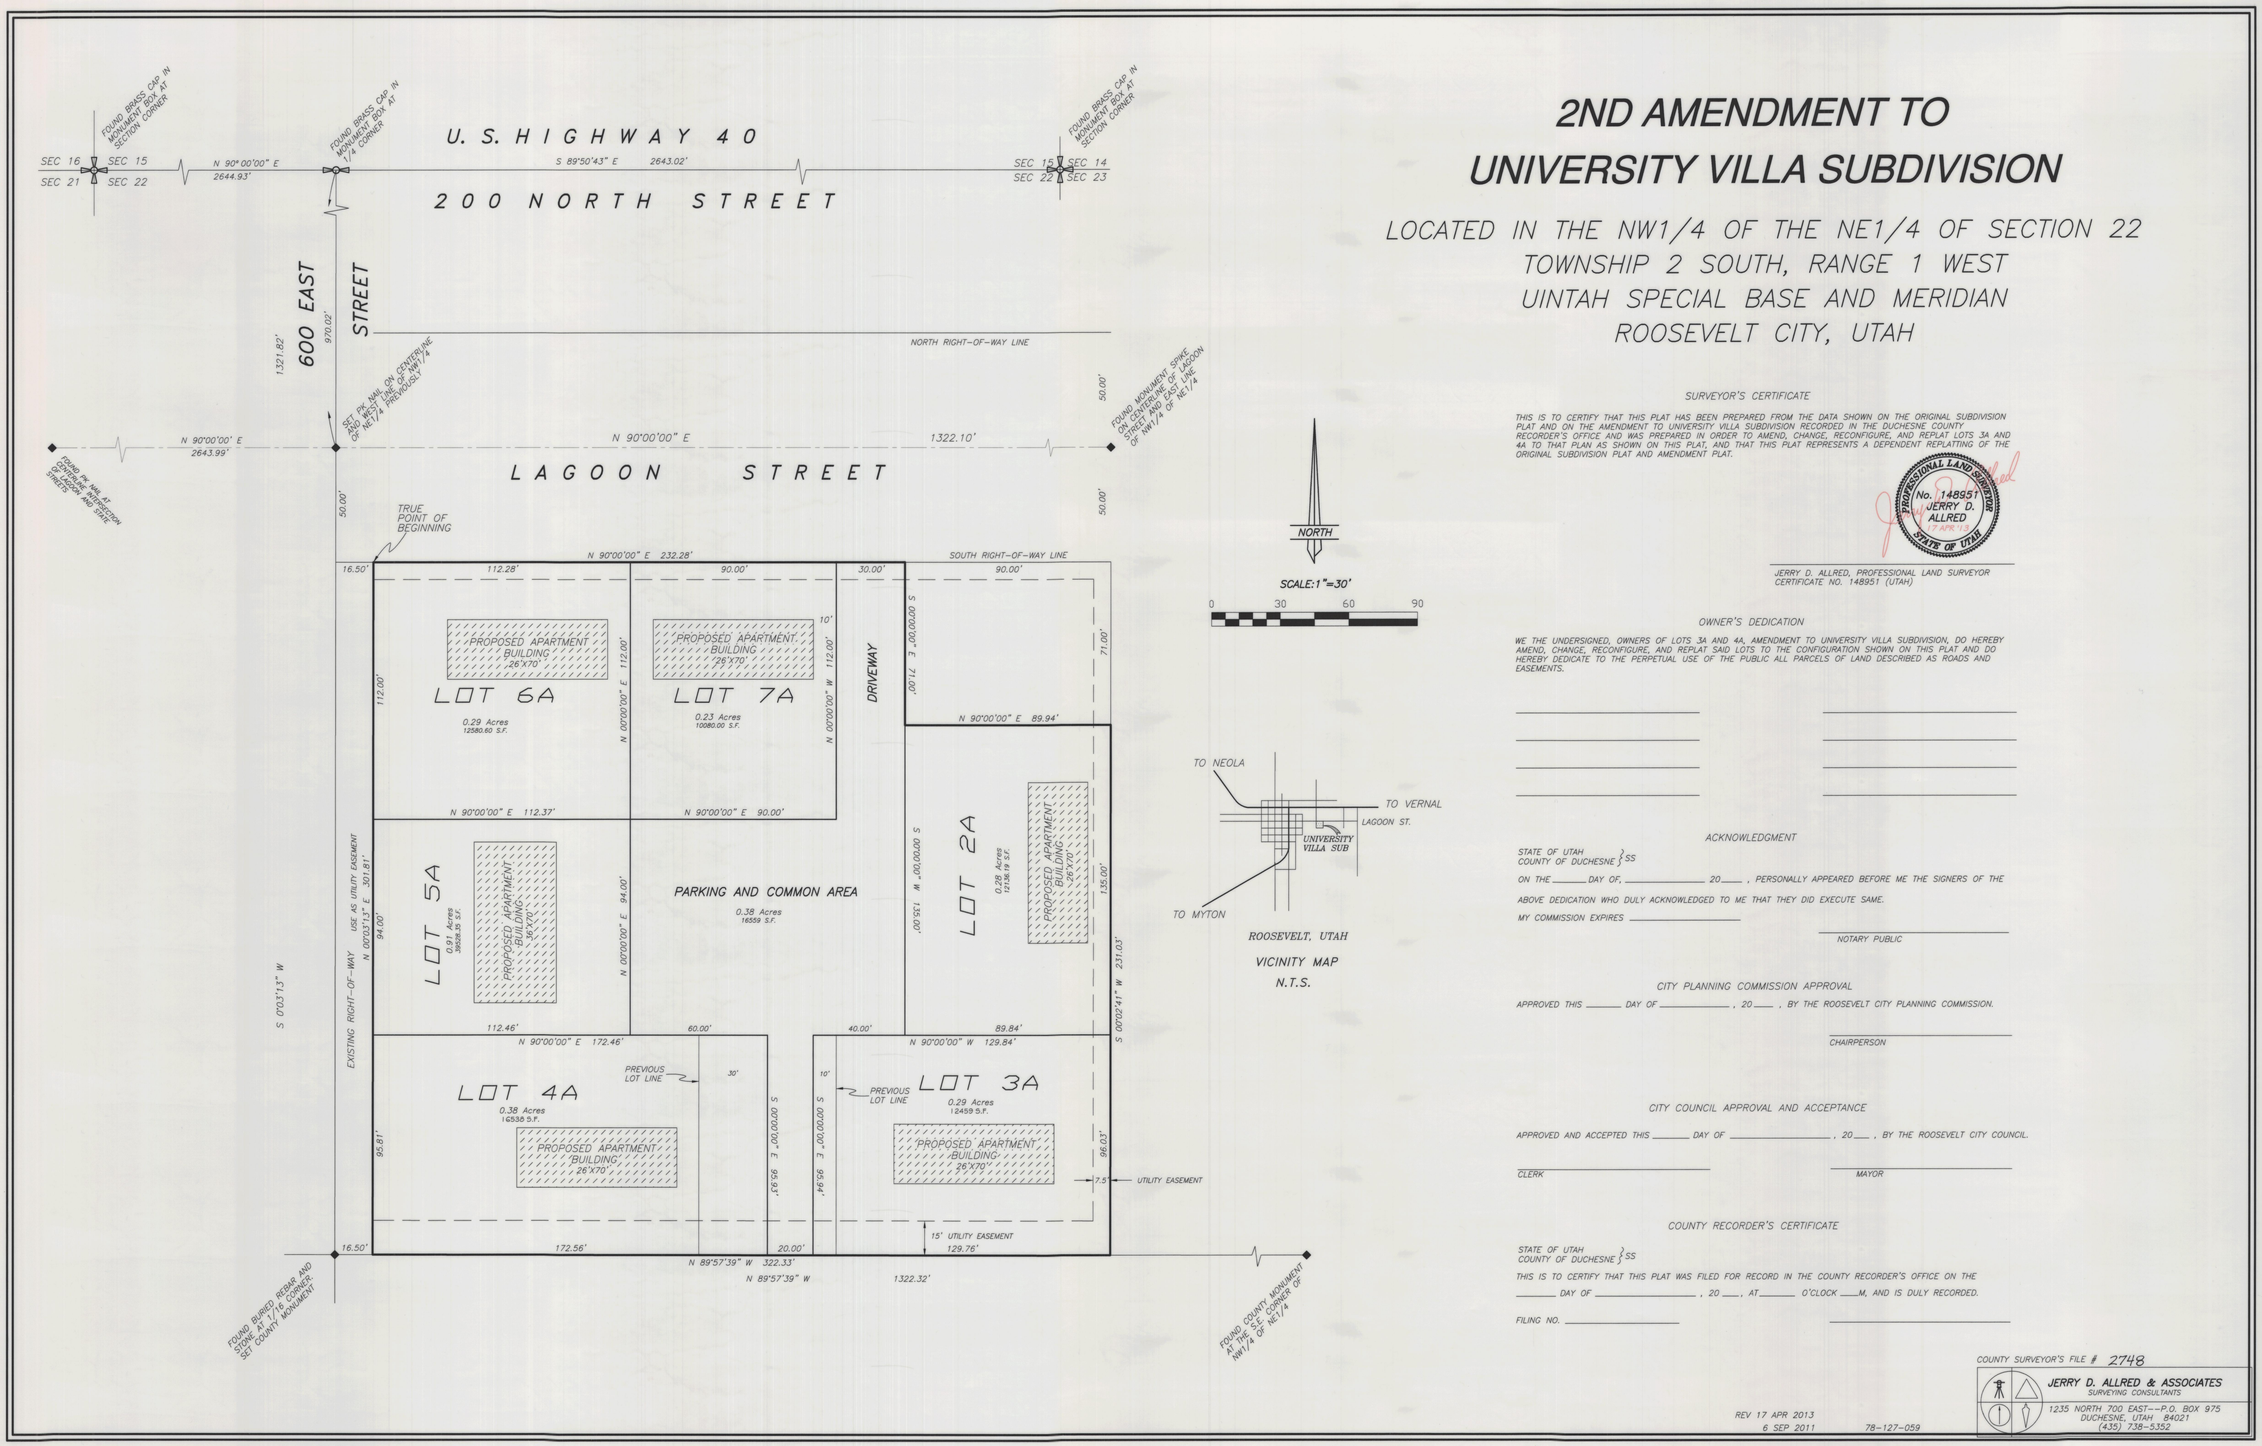

SURVEYOR'S CERTIFICATE

THIS IS TO CERTIFY THAT THIS PLAT HAS BEEN PREPARED FROM THE DATA SHOWN ON THE ORIGINAL SUBDIVISION PLAT AND ON THE AMENDMENT TO UNIVERSITY VILLA SUBDIVISION RECORDED IN THE DUCHESNE COUNTY RECORDER'S OFFICE AND WAS PREPARED IN ORDER TO AMEND, CHANGE, RECONFIGURE, AND REPLAT LOTS 3A AND 4A TO THAT PLAN AS SHOWN ON THIS PLAT, AND THAT THIS PLAT REPRESENTS A DEPENDENT REPLATTING OF THE ORIGINAL SUBDIVISION PLAT AND AMENDMENT PLAT.

PROFESSIONAL LAND SURVEYOR No. 148951 JERRY D. ALLRED STATE OF UTAH

JERRY D. ALLRED, PROFESSIONAL LAND SURVEYOR
CERTIFICATE NO. 148951 (UTAH)

OWNER'S DEDICATION

WE THE UNDERSIGNED, OWNERS OF LOTS 3A AND 4A, AMENDMENT TO UNIVERSITY VILLA SUBDIVISION, DO HEREBY AMEND, CHANGE, RECONFIGURE, AND REPLAT SAID LOTS TO THE CONFIGURATION SHOWN ON THIS PLAT AND DO HEREBY DEDICATE TO THE PERPETUAL USE OF THE PUBLIC ALL PARCELS OF LAND DESCRIBED AS ROADS AND EASEMENTS.

ACKNOWLEDGMENT

STATE OF UTAH
COUNTY OF DUCHESNE } SS

ON THE _____ DAY OF, _____ 20____ , PERSONALLY APPEARED BEFORE ME THE SIGNERS OF THE ABOVE DEDICATION WHO DULY ACKNOWLEDGED TO ME THAT THEY DID EXECUTE SAME.

MY COMMISSION EXPIRES _____

NOTARY PUBLIC

CITY PLANNING COMMISSION APPROVAL

APPROVED THIS _____ DAY OF _____ , 20____ , BY THE ROOSEVELT CITY PLANNING COMMISSION.

CHAIRPERSON

CITY COUNCIL APPROVAL AND ACCEPTANCE

APPROVED AND ACCEPTED THIS _____ DAY OF _____ , 20____ , BY THE ROOSEVELT CITY COUNCIL.

CLERK _____ MAYOR _____

COUNTY RECORDER'S CERTIFICATE

STATE OF UTAH
COUNTY OF DUCHESNE } SS

THIS IS TO CERTIFY THAT THIS PLAT WAS FILED FOR RECORD IN THE COUNTY RECORDER'S OFFICE ON THE _____ DAY OF _____ , 20 ____ , AT_____ O'CLOCK ____M, AND IS DULY RECORDED.

FILING NO. _____

COUNTY SURVEYOR'S FILE # 2748

REV 17 APR 2013
6 SEP 2011 78-127-059

JERRY D. ALLRED & ASSOCIATES
SURVEYING CONSULTANTS
1235 NORTH 700 EAST--P.O. BOX 975
DUCHESNE, UTAH 84021
(435) 738-5352

DRAWING NUMBER 2748
SAFCO PRODUCTS • NEW HOPE, MINNESOTA
REORDER BY PART NUMBER 63552