EL PASO E & P COMPANY, L.P.

SPROUSE–BOWDEN 2–18B1

LOCATION SURFACE USE AREA & CORRIDOR RIGHT–OF–WAY

SECTION 18, TOWNSHIP 2 SOUTH, RANGE 1 WEST

UINTAH SPECIAL BASE AND MERIDIAN

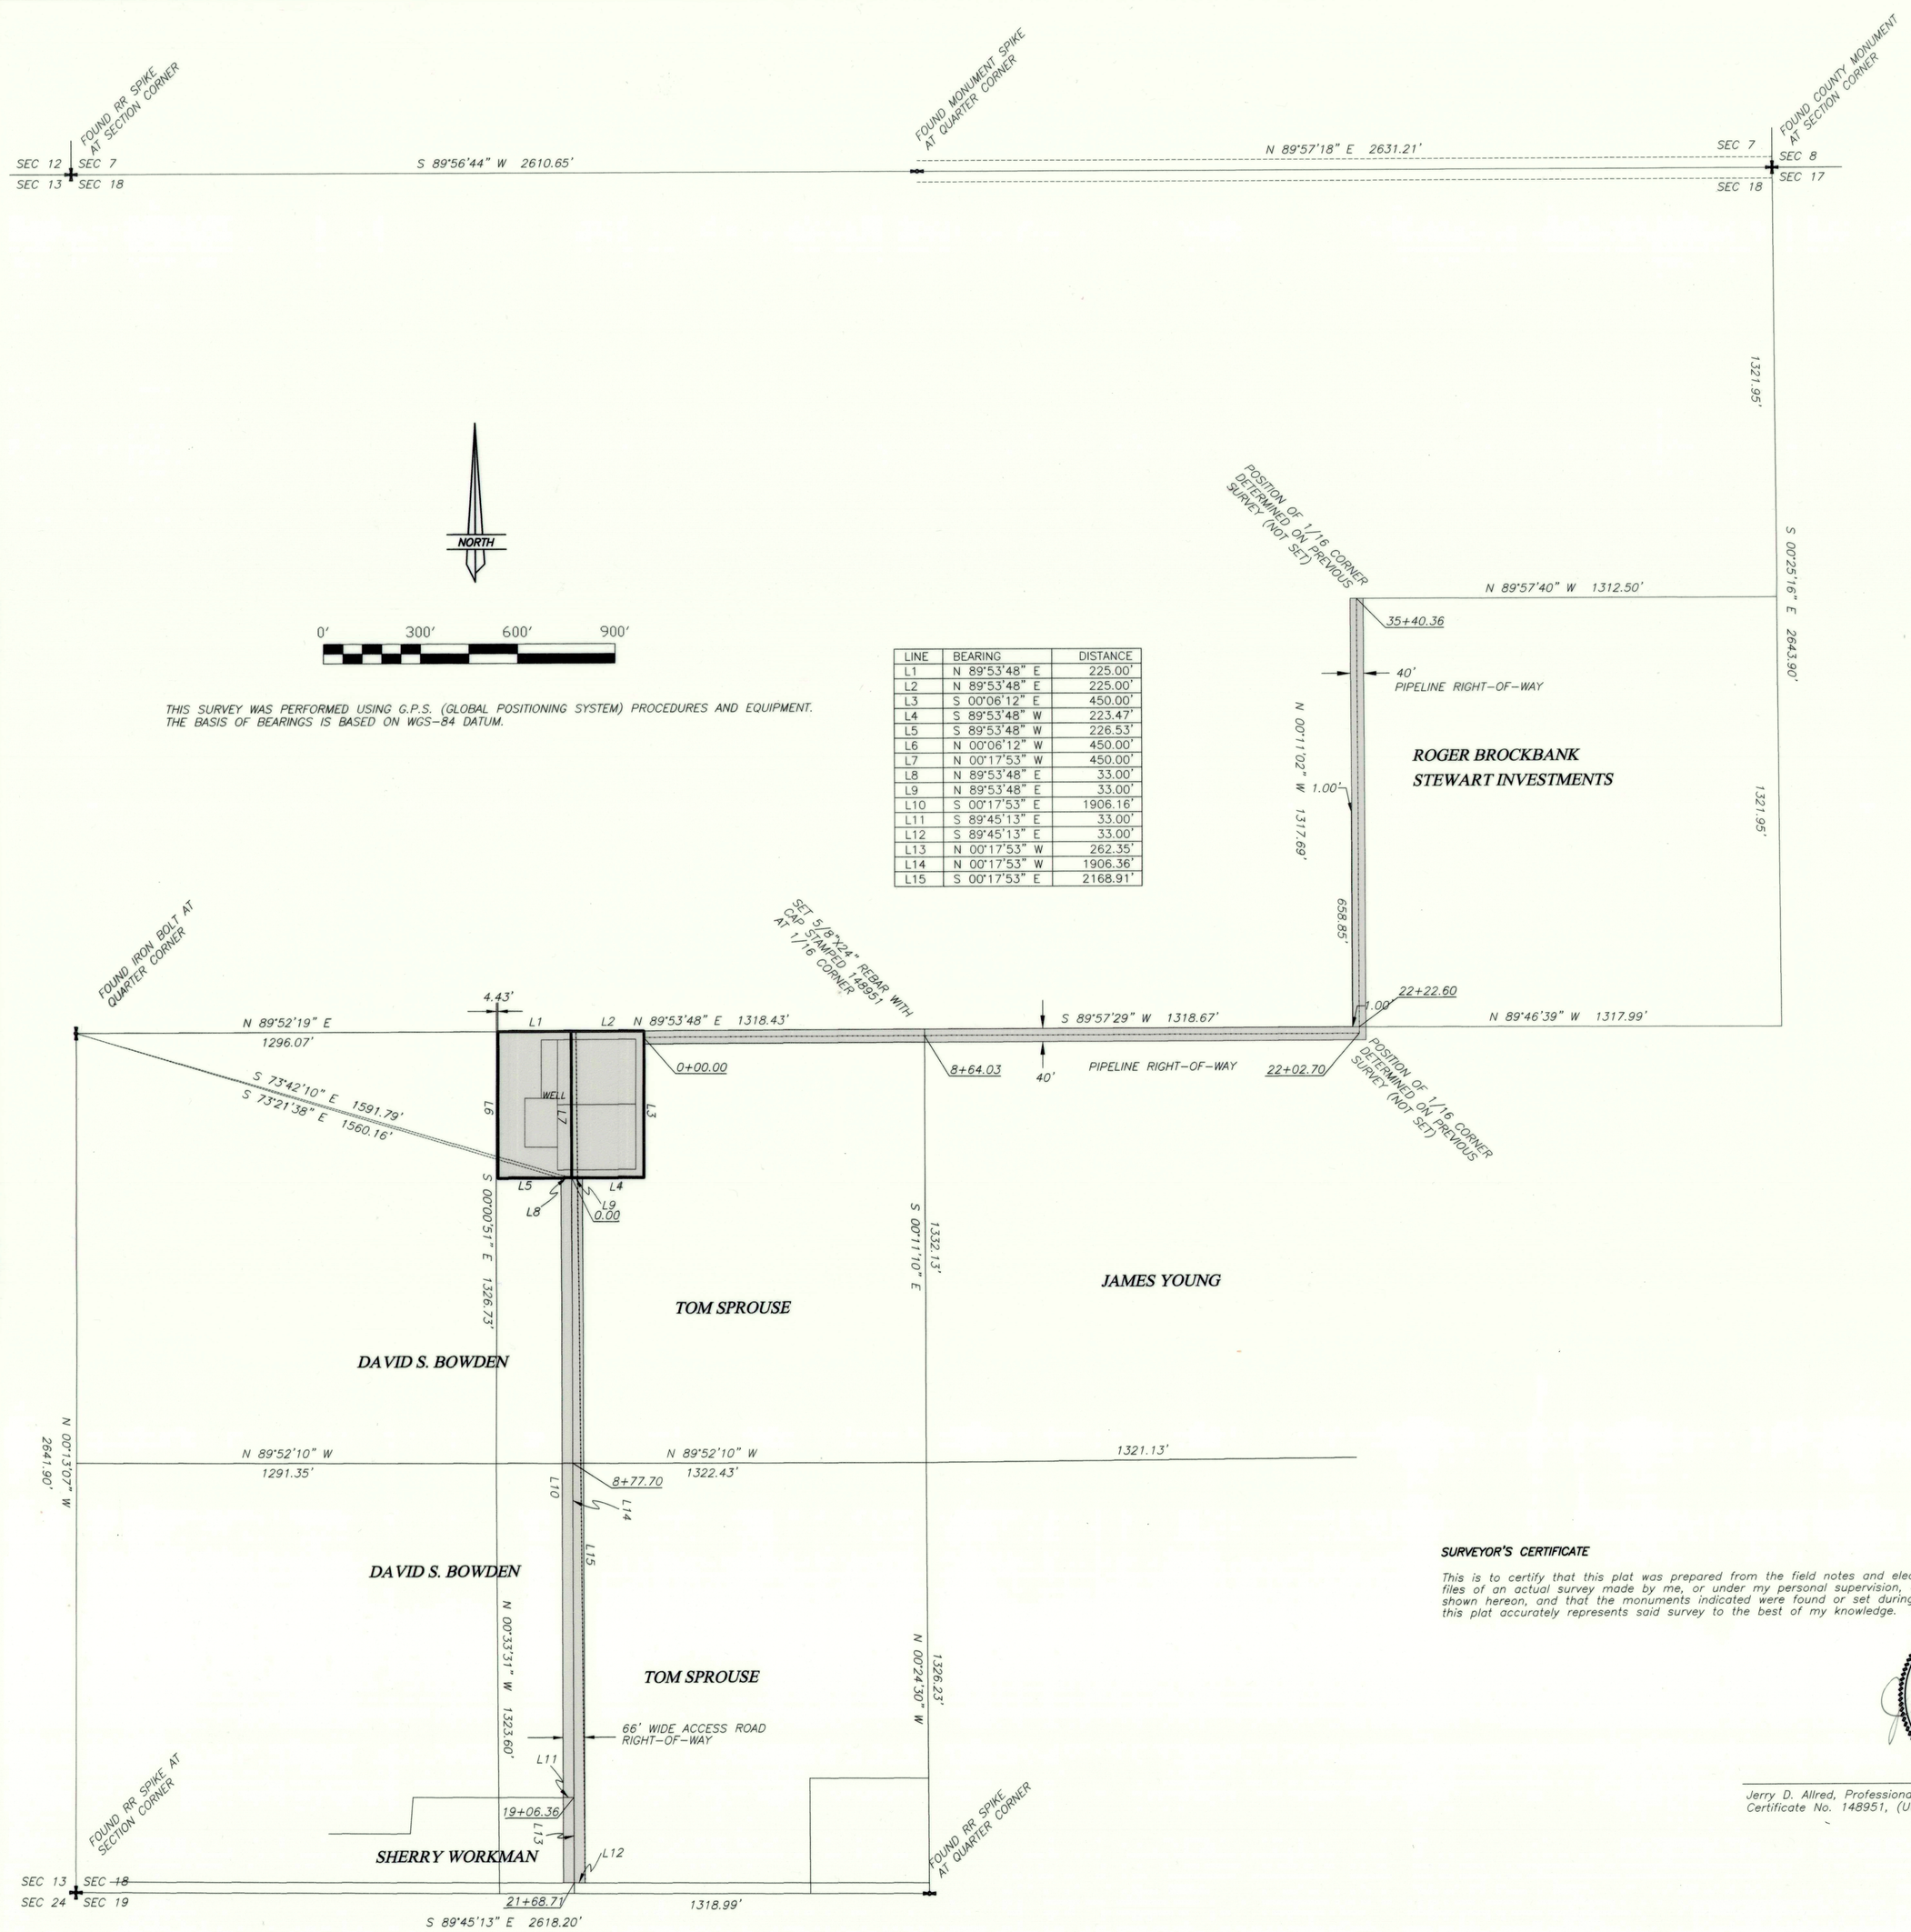

LINE	BEARING	DISTANCE
L1	N 89°53'48" E	225.00'
L2	N 89°53'48" E	225.00'
L3	S 00°06'12" E	450.00'
L4	S 89°53'48" W	223.47'
L5	S 89°53'48" W	226.53'
L6	N 00°06'12" W	450.00'
L7	N 00°17'53" W	450.00'
L8	N 89°53'48" E	33.00'
L9	N 89°53'48" E	33.00'
L10	S 00°17'53" E	1906.16'
L11	S 89°45'13" E	33.00'
L12	S 89°45'13" E	33.00'
L13	N 00°17'53" W	262.35'
L14	N 00°17'53" W	1906.36'
L15	S 00°17'53" E	2168.91'

USE BOUNDARY ON SPROUSE PROPERTY

Commencing at the Northwest Corner of the NE1/4 of the SW1/4 of Section 18, Township 2 South, Range 1 West of the Uintah Special Base and Meridian;
Thence North 89°53'48" East 229.43 feet along the North line of said NE1/4 to the TRUE POINT OF BEGINNING;
Thence North 89°53'48" East 225.00 feet along said North line;
Thence South 00°06'12" East 450.00 feet;
Thence South 89°53'48" West 223.47 feet to the West line of the Sprouse property;
Thence North 00°17'53" West 450.00 feet along said West line to the TRUE POINT OF BEGINNING, containing 2.32 acres.

USE BOUNDARY ON BOWDEN PROPERTY

Commencing at the Northwest Corner of the NE1/4 of the SW1/4 of Section 18, Township 2 South, Range 1 West of the Uintah Special Base and Meridian;
Thence North 89°53'48" East 4.43 feet along the North line of said NE1/4 to the TRUE POINT OF BEGINNING;
Thence North 89°53'48" East 225.00 feet along said North line to the East line of the Bowden property;
Thence South 00°17'53" East 450.00 feet along said East line;
Thence South 89°53'48" West 226.53 feet;
Thence North 00°06'12" West 450.00 feet to the TRUE POINT OF BEGINNING, containing 2.33 acres.

CORRIDOR RIGHT–OF–WAY DESCRIPTION
(Bowden Property)

Commencing at the West Quarter Corner of Section 18, Township 2 South, Range 1 West of the Uintah Special Base and Meridian;
Thence South 73°21'38" East 1560.16 feet to the TRUE POINT OF BEGINNING;
Thence South 00°17'53" East 1906.16 feet to the North line of the Workman parcel;
Thence South 89°45'13" East 33.00 feet along said North line to the East line of the Bowden property;
Thence North 00°17'53" West 1906.36 feet along said East line;
Thence South 89°53'48" West 33.00 feet to the TRUE POINT OF BEGINNING, containing 1.44 acres.

CORRIDOR RIGHT–OF–WAY DESCRIPTION
(Sprouse Property)

Commencing at the West Quarter Corner of Section 18, Township 2 South, Range 1 West of the Uintah Special Base and Meridian;
Thence South 73°42'10" East 1591.79 feet to the TRUE POINT OF BEGINNING;
Thence North 89°53'48" East 33.00 feet;
Thence South 00°17'53" East 2168.91 feet to the North right–of–way line of the County Road;
Thence North 89°45'13" West 33.00 feet along said right–of–way line to the West line of the Sprouse property;
Thence North 00°17'53" West 2168.71 feet along said West line to the TRUE POINT OF BEGINNING, containing 1.64 acres.

CORRIDOR RIGHT–OF–WAY DESCRIPTION
(Workman Property)

Commencing at the West Quarter Corner of Section 18, Township 2 South, Range 1 West of the Uintah Special Base and Meridian;
Thence South 73°21'38" East 1560.16 feet;
Thence South 00°17'53" East 1906.16 feet to the North line of the Workman parcel and the TRUE POINT OF BEGINNING;
Thence South 00°17'53" East 262.35 feet to the North right–of–way line of the County Road;
Thence South 89°45'13" East 33.00 feet along said North right–of–way line to the East line of the Workman property;
Thence North 00°17'53" West 262.35 feet to the Northeast Corner of said property;
Thence North 89°45'13" West 33.00 feet to the TRUE POINT OF BEGINNING, containing 0.20 acres.

PIPELINE CORRIDOR RIGHT–OF–WAY
(Sprouse Property)

A 40 feet wide right–of–way, 20 feet on each side of the following described centerline:
Commencing at the Center Quarter Corner of Section 18, Township 2 South, Range 1 West of the Uintah Special Base and Meridian;
Thence South 00°11'10" East 20.00 feet along the East line of the NE1/4 of the SW1/4 of said Section to the TRUE POINT OF BEGINNING;
Thence South 89°53'48" West 864.03 feet to the Sprouse–Bowden oil well location;
Said right–of–way containing 0.79 acres.

PIPELINE CORRIDOR RIGHT–OF–WAY
(Young Property)

A 40 feet wide right–of–way, 20 feet on each side of the following described centerline:
Commencing at the Center Quarter Corner of Section 18, Township 2 South, Range 1 West of the Uintah Special Base and Meridian;
Thence South 00°11'10" East 20.00 feet along the West line of the NW1/4 of the SE1/4 of said Section to the TRUE POINT OF BEGINNING;
Thence North 89°57'29" East 1338.67 feet;
Thence North 00°11'02" West 19.91 feet to the North line of the NE1/4 of the SE1/4 of said Section. Said right–of–way containing 1.25 acres.

PIPELINE CORRIDOR RIGHT–OF–WAY
(Brockbank/Stewart Property)

A 40 feet wide right–of–way, 20 feet on each side of the following described centerline:
Commencing at the Southwest Corner of the SE1/4 of the NE1/4 of Section 18, Township 2 South, Range 1 West of the Uintah Special Base and Meridian:
Thence South 89°46'39" East 20.00 feet along the South line of said SE1/4 to the TRUE POINT OF BEGINNING;
Thence North 00°11'02" West 1317.76 feet parallel with the West line of said SE1/4. Said right–of–way containing 1.21 acres.

SURVEYOR'S CERTIFICATE

This is to certify that this plat was prepared from the field notes and electronic data collector files of an actual survey made by me, or under my personal supervision, of the parcel of land shown hereon, and that the monuments indicated were found or set during said survey, and that this plat accurately represents said survey to the best of my knowledge.

PROFESSIONAL LAND SURVEYOR No. 148951 JERRY D. ALLRED STATE OF UTAH

Jerry D. Allred, Professional Land Surveyor,
Certificate No. 148951, (Utah)

REV 10 JAN 2008 01–128–024

County Surveyor's File # 3046

JERRY D. ALLRED & ASSOCIATES
SURVEYING CONSULTANTS
121 NORTH CENTER ST.--P.O. BOX 975
DUCHESNE, UTAH 84021
(435) 738–5352