PROPERTY SURVEY FOR

LEWIS COOPER

LOT 40, GOLF COURSE SUBDIVISION

SECTION 17, T2S R1W

UINTAH SPECIAL BASE & MERIDIAN

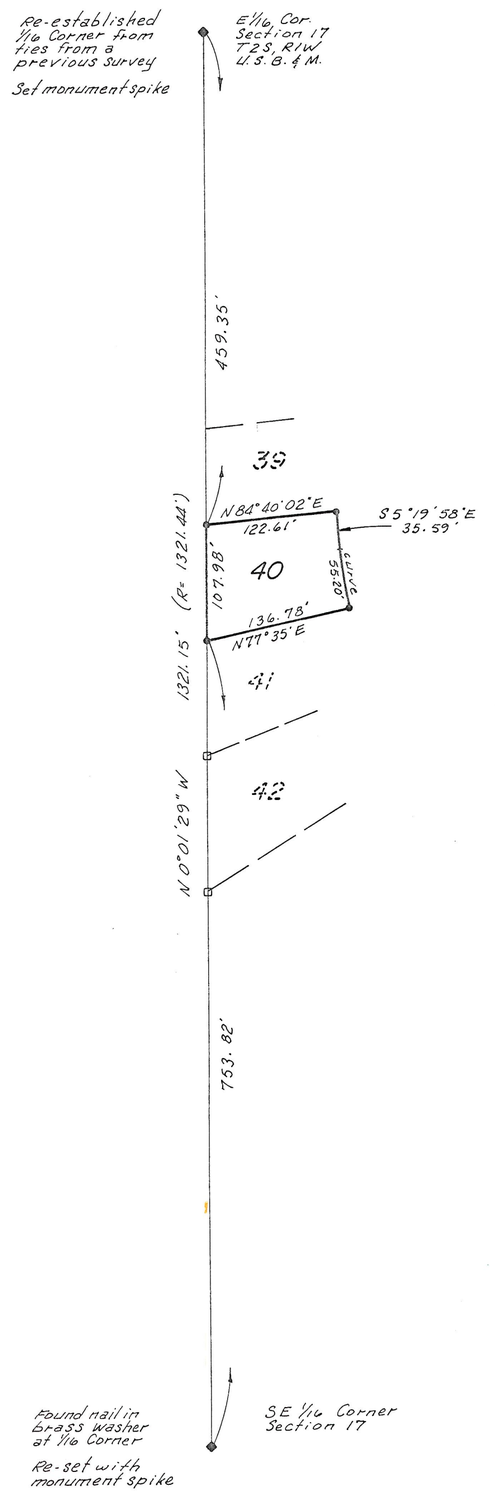

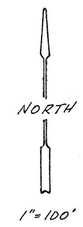

- ● Indicates 1/2"x24" rebar w/cap set by this survey.
- □ Found rebar at lot corners.
- ◆ 1/16 Corners used by this survey.

SURVEYOR'S CERTIFICATE

This is to certify that I have surveyed the parcel of land shown on this plat, and that the monuments indicated were found or set during said survey, and that this plat accurately represents said survey to the best of my knowledge.

REGISTERED LAND SURVEYOR No. 3817 JERRY D. ALLRED STATE OF UTAH

Jerry D. Allred

Jerry D. Allred, Registered Land Surveyor, Cert. No. 3817 (Utah)

31 Dec '93 Duchesne Co. Surveyor File # 322

JERRY D. ALLRED & ASSOCIATES
Surveying & Engineering Consultants
121 North Center Street
P.O. Box 975
DUCHESNE, UTAH 84021
(801) 738-5352

1 June '93

93-100-013