EASEMENT SURVEY

FOR

DRY GULCH IRRIGATION CO.

SHEET 6 OF 6

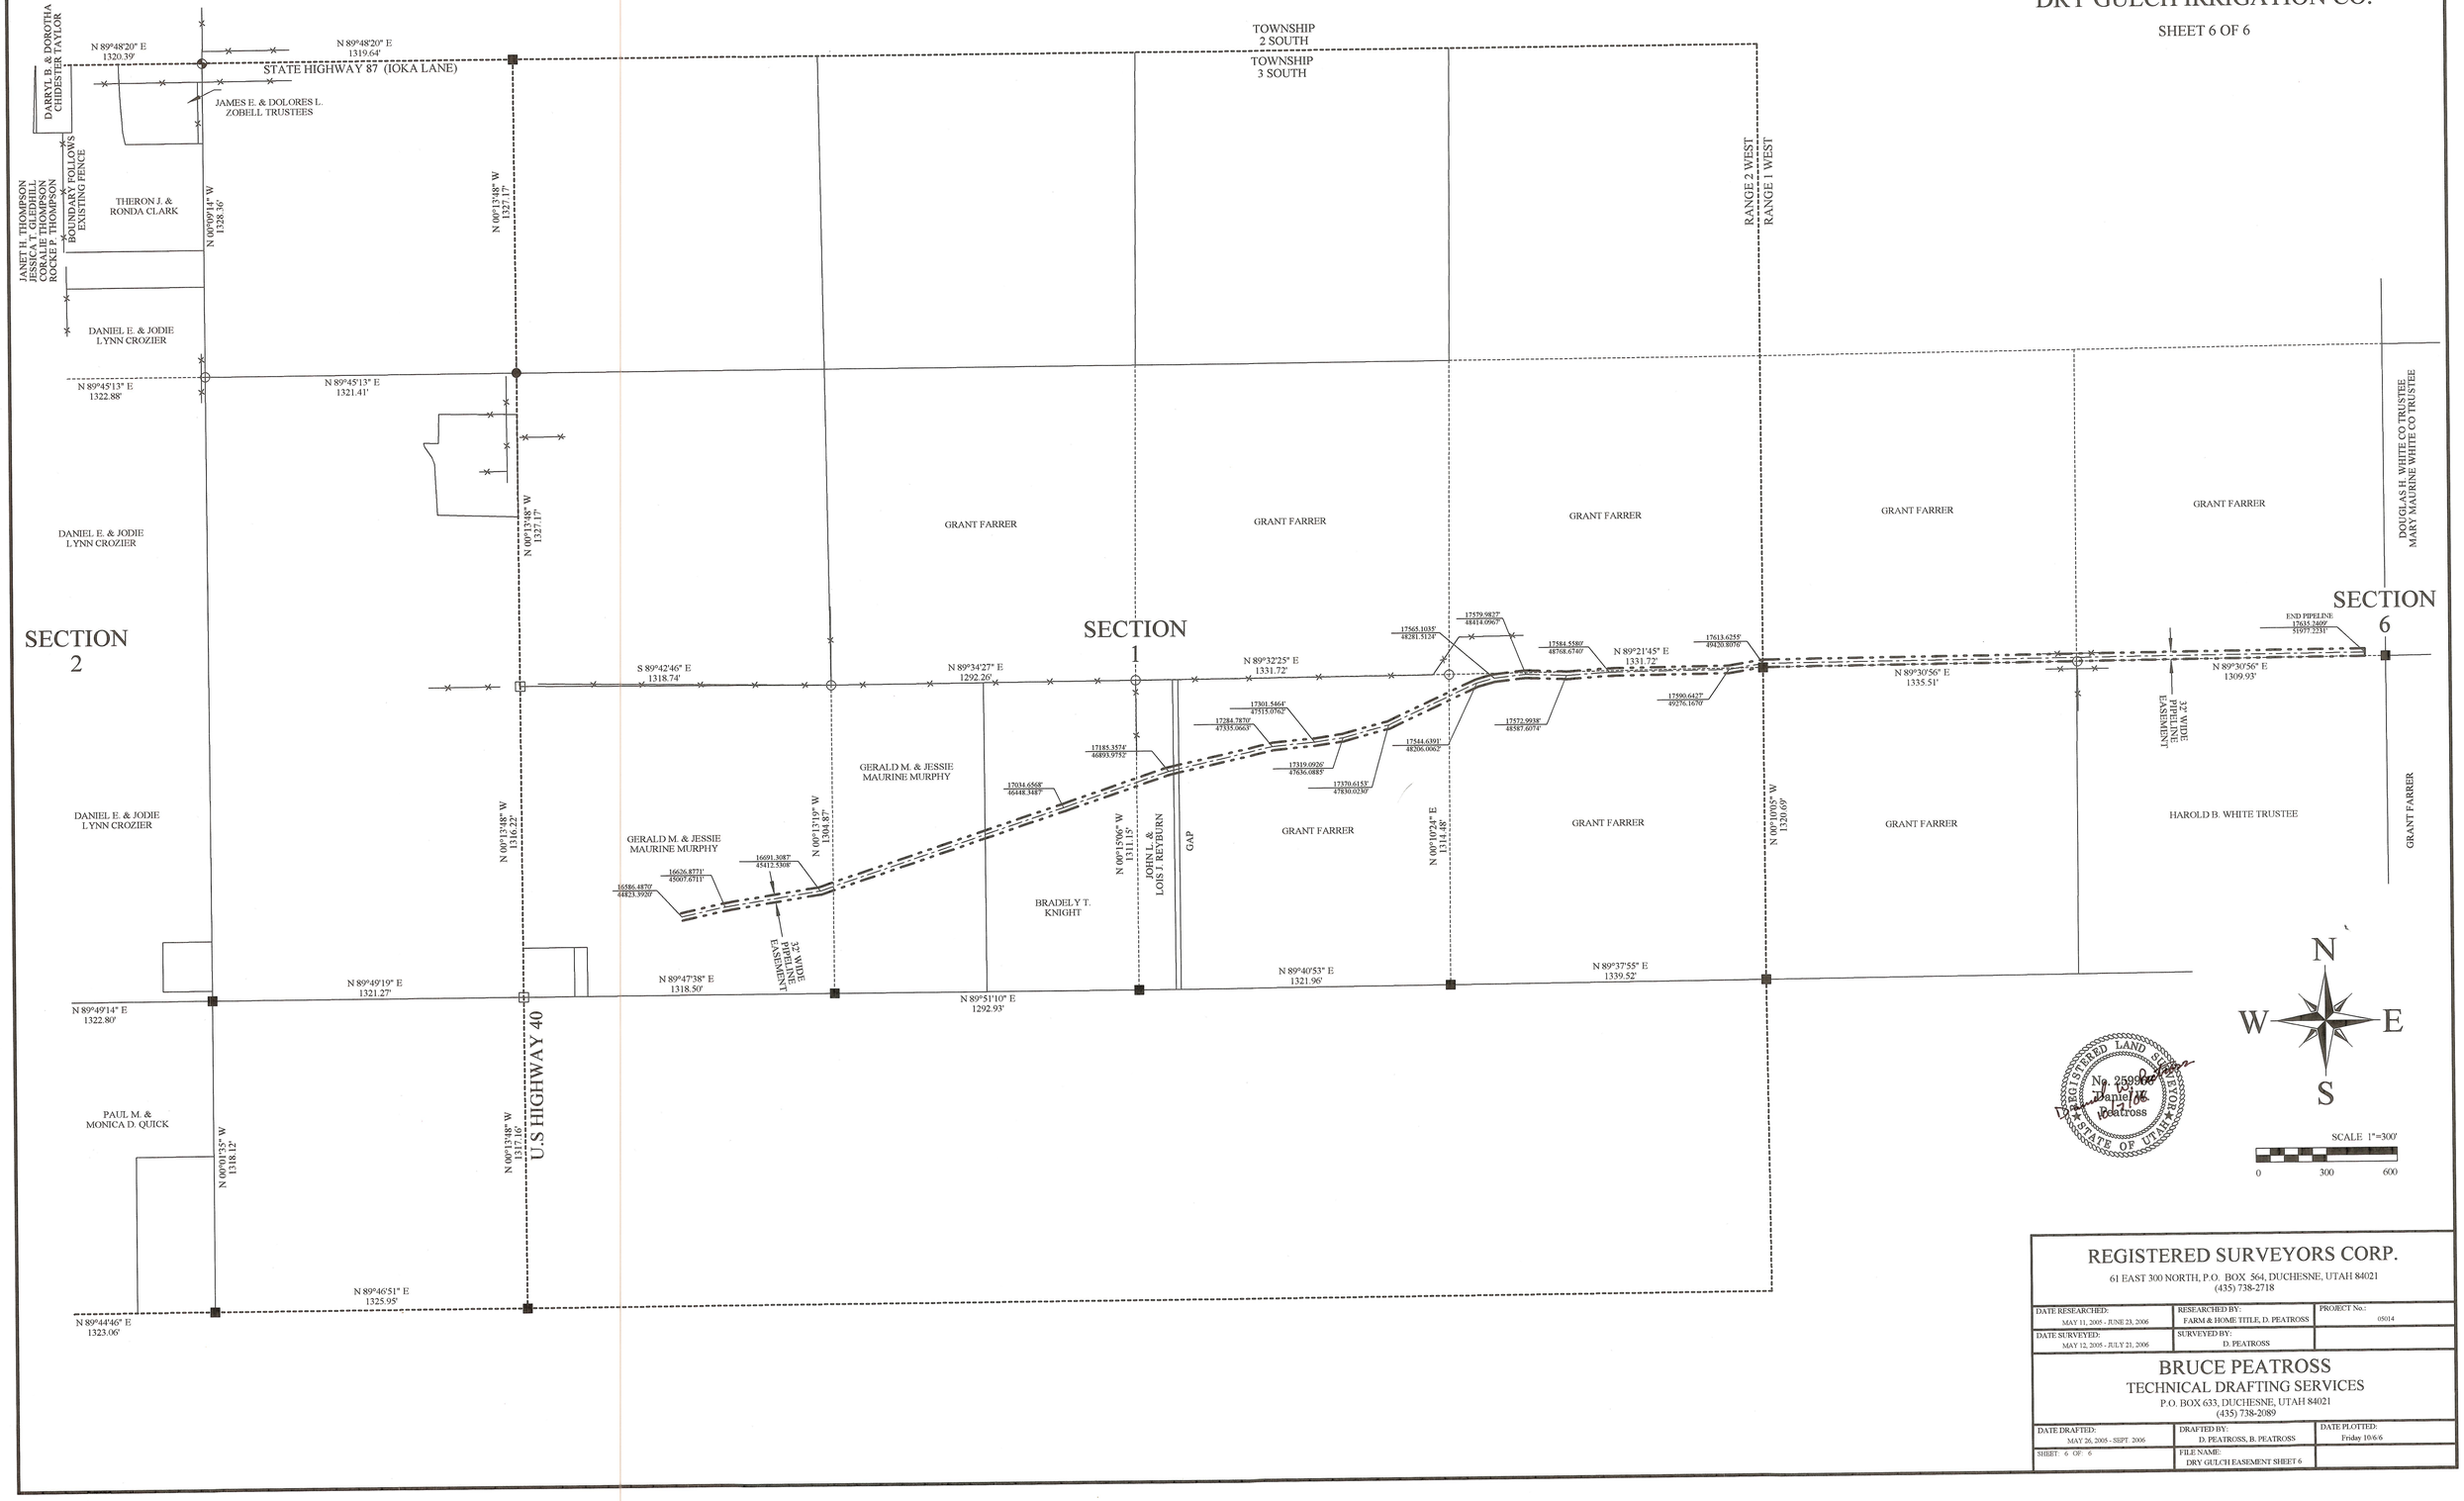

REGISTERED LAND SURVEYOR
No. 259066
Daniel E. Peatross
STATE OF UTAH

REGISTERED SURVEYORS CORP.

61 EAST 300 NORTH, P.O. BOX 564, DUCHESNE, UTAH 84021
(435) 738-2718

DATE RESEARCHED: MAY 11, 2005 - JUNE 23, 2006	RESEARCHED BY: FARM & HOME TITLE, D. PEATROSS	PROJECT No.: 05014
DATE SURVEYED: MAY 12, 2005 - JULY 21, 2006	SURVEYED BY: D. PEATROSS	

BRUCE PEATROSS
TECHNICAL DRAFTING SERVICES
P.O. BOX 633, DUCHESNE, UTAH 84021
(435) 738-2089

DATE DRAFTED: MAY 26, 2005 - SEPT. 2006	DRAFTED BY: D. PEATROSS, B. PEATROSS	DATE PLOTTED: Friday 10/6/6
SHEET 6 OF 6	FILE NAME: DRY GULCH EASEMENT SHEET 6	