NEWFIELD EXPLORATION COMPANY

PROPOSED PIPELINE RIGHT-OF-WAY ON FEE LANDS

(For the 2-25-2-2WH Well Pad)

Located in
Sections 25, 26 & 35, T2S, R2W, U.S.B.&M.
Duchesne County, Utah

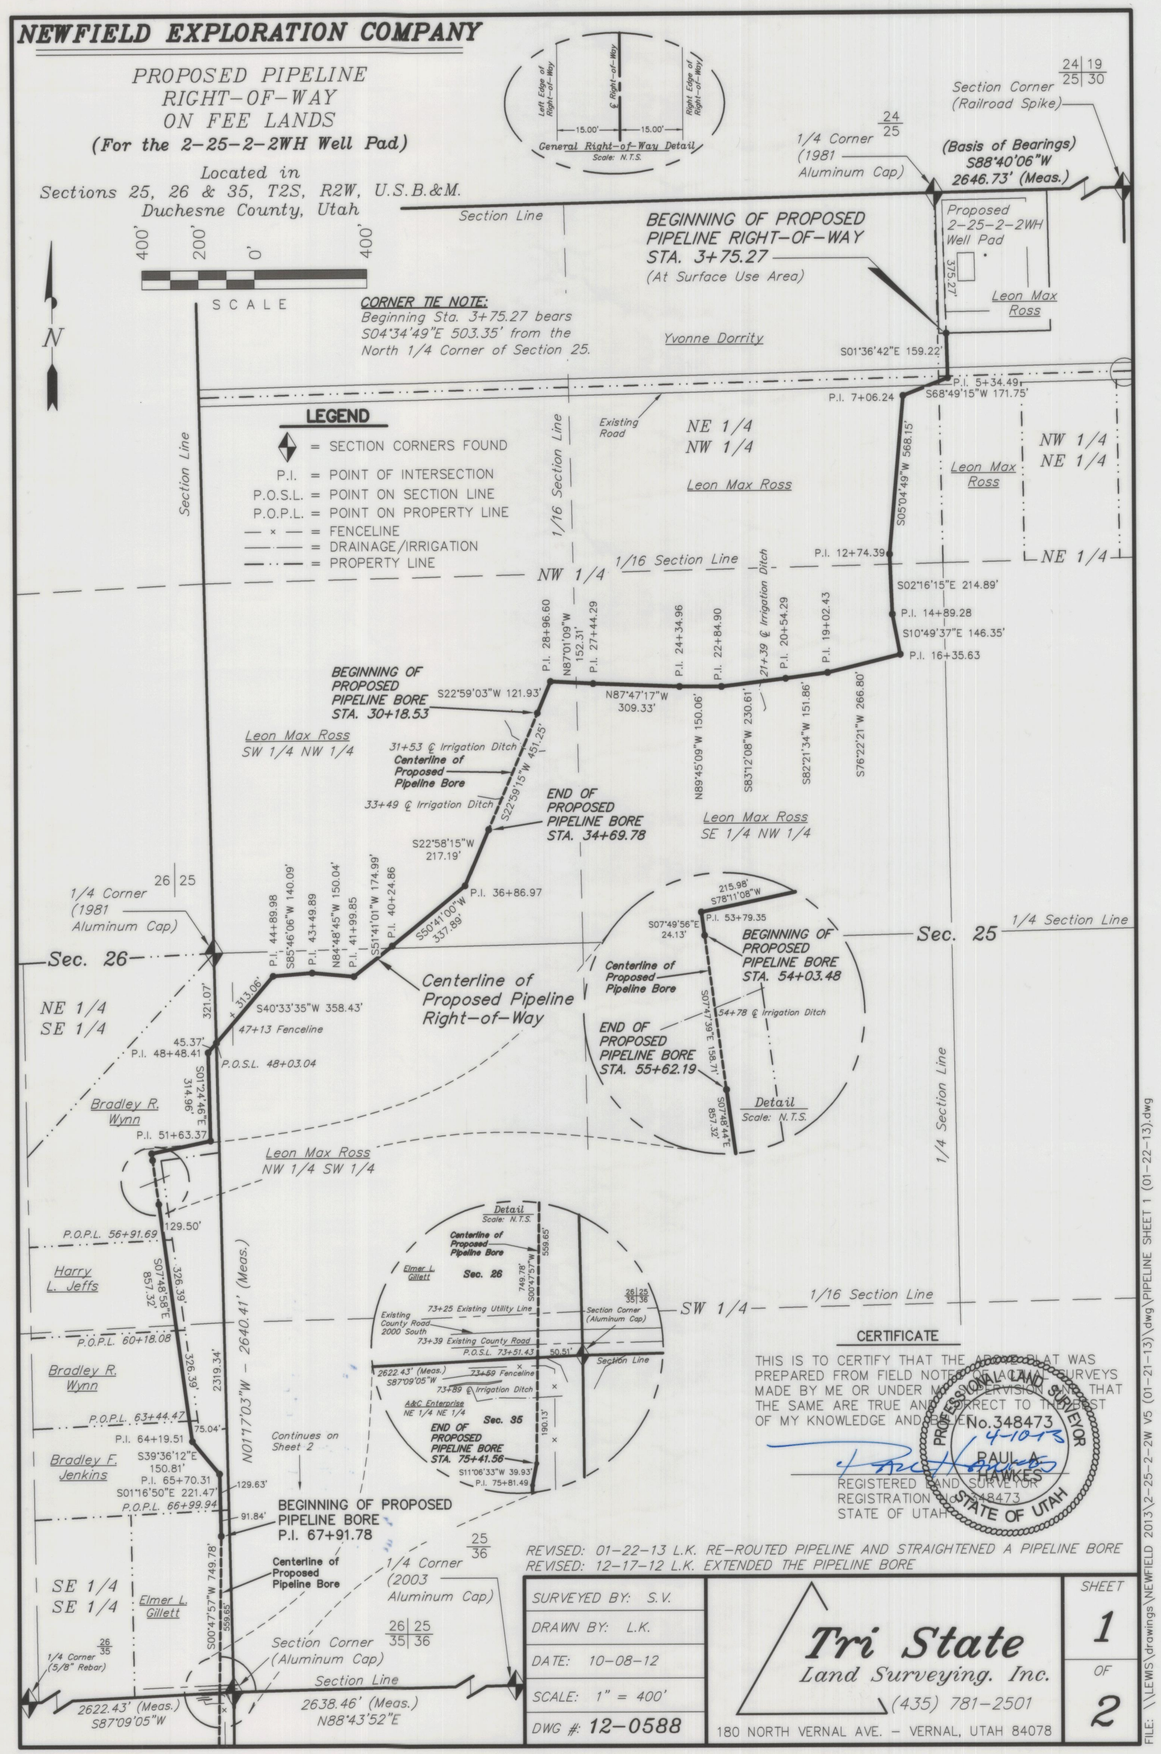

CERTIFICATE

THIS IS TO CERTIFY THAT THE ABOVE PLAT WAS PREPARED FROM FIELD NOTES OF ACTUAL SURVEYS MADE BY ME OR UNDER MY SUPERVISION AND THAT THE SAME ARE TRUE AND CORRECT TO THE BEST OF MY KNOWLEDGE AND BELIEF.

PROFESSIONAL LAND SURVEYOR No. 348473 STATE OF UTAH

4-10-13

PAUL A. HAWKES
REGISTERED LAND SURVEYOR
REGISTRATION NO. 348473
STATE OF UTAH

REVISED: 01-22-13 L.K. RE-ROUTED PIPELINE AND STRAIGHTENED A PIPELINE BORE
REVISED: 12-17-12 L.K. EXTENDED THE PIPELINE BORE

SURVEYED BY: S.V.	
DRAWN BY: L.K.	
DATE: 10-08-12	
SCALE: 1" = 400'	
DWG #: 12-0588	

Tri State Land Surveying, Inc.
(435) 781-2501
180 NORTH VERNAL AVE. – VERNAL, UTAH 84078

SHEET 1 OF 2

FILE: \\LEWS\drawings\NEWFIELD 2013\2-25-2-2W V5 (01-21-13).dwg\PIPELINE SHEET 1 (01-22-13).dwg

NEWFIELD EXPLORATION COMPANY

PROPOSED PIPELINE RIGHT-OF-WAY ON FEE LANDS

(For the 2-25-2-2WH Well Pad)

Located in
Sections 25, 26 & 35, T2S, R2W, U.S.B.&M.
Duchesne County, Utah

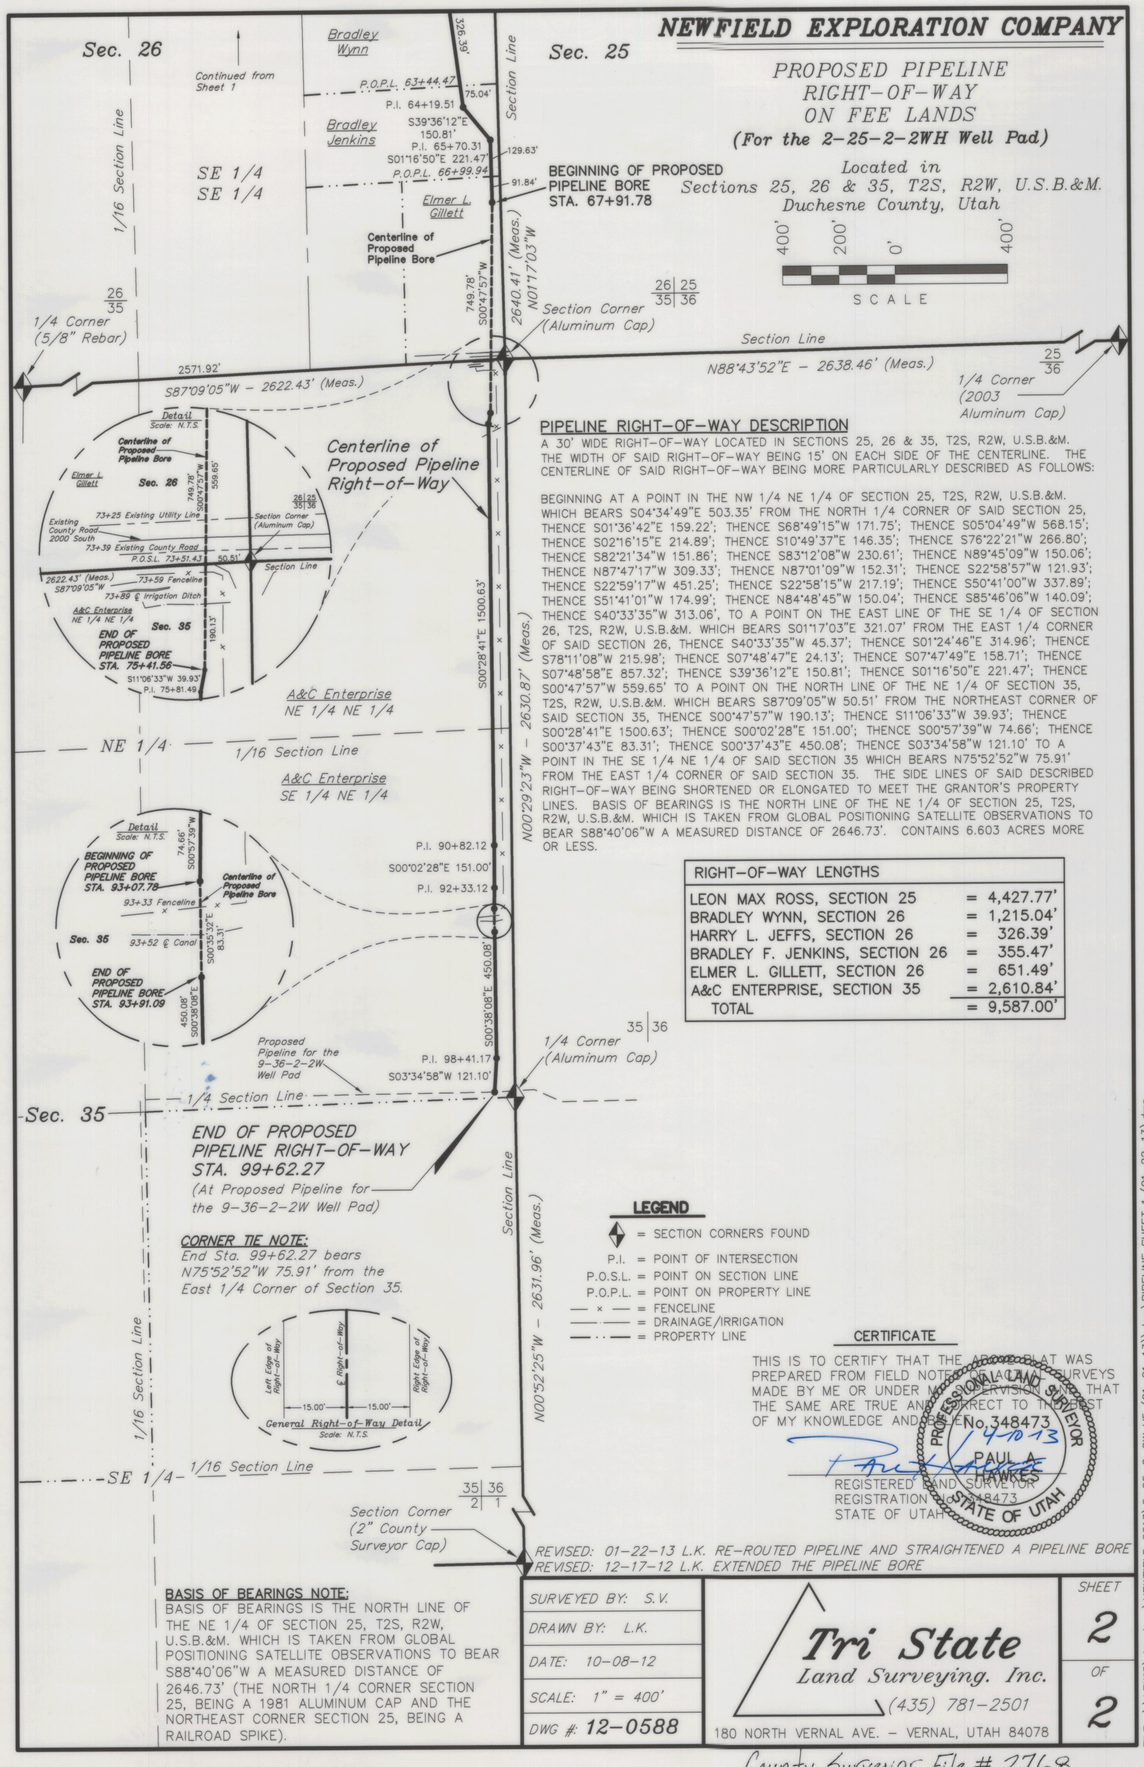

PIPELINE RIGHT-OF-WAY DESCRIPTION

A 30' WIDE RIGHT-OF-WAY LOCATED IN SECTIONS 25, 26 & 35, T2S, R2W, U.S.B.&M. THE WIDTH OF SAID RIGHT-OF-WAY BEING 15' ON EACH SIDE OF THE CENTERLINE. THE CENTERLINE OF SAID RIGHT-OF-WAY BEING MORE PARTICULARLY DESCRIBED AS FOLLOWS:

BEGINNING AT A POINT IN THE NW 1/4 NE 1/4 OF SECTION 25, T2S, R2W, U.S.B.&M. WHICH BEARS S04°34'49"E 503.35' FROM THE NORTH 1/4 CORNER OF SAID SECTION 25, THENCE S01°36'42"E 159.22'; THENCE S68°49'15"W 171.75'; THENCE S05°04'49"W 568.15'; THENCE S02°16'15"E 214.89'; THENCE S10°49'37"E 146.35'; THENCE S76°22'21"W 266.80'; THENCE S82°21'34"W 151.86'; THENCE S83°12'08"W 230.61'; THENCE N89°45'09"W 150.06'; THENCE N87°47'17"W 309.33'; THENCE N87°01'09"W 152.31'; THENCE S22°58'57"W 121.93'; THENCE S22°59'17"W 451.25'; THENCE S22°58'15"W 217.19'; THENCE S50°41'00"W 337.89'; THENCE S51°41'01"W 174.99'; THENCE N84°48'45"W 150.04'; THENCE S85°46'06"W 140.09'; THENCE S40°33'35"W 313.06', TO A POINT ON THE EAST LINE OF THE SE 1/4 OF SECTION 26, T2S, R2W, U.S.B.&M. WHICH BEARS S01°17'03"E 321.07' FROM THE EAST 1/4 CORNER OF SAID SECTION 26, THENCE S40°33'35"W 45.37'; THENCE S01°24'46"E 314.96'; THENCE S78°11'08"W 215.98'; THENCE S07°48'47"E 24.13'; THENCE S07°47'49"E 158.71'; THENCE S07°48'58"E 857.32'; THENCE S39°36'12"E 150.81'; THENCE S01°16'50"E 221.47'; THENCE S00°47'57"W 559.65' TO A POINT ON THE NORTH LINE OF THE NE 1/4 OF SECTION 35, T2S, R2W, U.S.B.&M. WHICH BEARS S87°09'05"W 50.51' FROM THE NORTHEAST CORNER OF SAID SECTION 35, THENCE S00°47'57"W 190.13'; THENCE S11°06'33"W 39.93'; THENCE S00°28'41"E 1500.63'; THENCE S00°02'28"E 151.00'; THENCE S00°57'39"W 74.66'; THENCE S00°37'43"E 83.31'; THENCE S00°37'43"E 450.08'; THENCE S03°34'58"W 121.10' TO A POINT IN THE SE 1/4 NE 1/4 OF SAID SECTION 35 WHICH BEARS N75°52'52"W 75.91' FROM THE EAST 1/4 CORNER OF SAID SECTION 35. THE SIDE LINES OF SAID DESCRIBED RIGHT-OF-WAY BEING SHORTENED OR ELONGATED TO MEET THE GRANTOR'S PROPERTY LINES. BASIS OF BEARINGS IS THE NORTH LINE OF THE NE 1/4 OF SECTION 25, T2S, R2W, U.S.B.&M. WHICH IS TAKEN FROM GLOBAL POSITIONING SATELLITE OBSERVATIONS TO BEAR S88°40'06"W A MEASURED DISTANCE OF 2646.73'. CONTAINS 6.603 ACRES MORE OR LESS.

RIGHT-OF-WAY LENGTHS	
LEON MAX ROSS, SECTION 25	= 4,427.77'
BRADLEY WYNN, SECTION 26	= 1,215.04'
HARRY L. JEFFS, SECTION 26	= 326.39'
BRADLEY F. JENKINS, SECTION 26	= 355.47'
ELMER L. GILLETT, SECTION 26	= 651.49'
A&C ENTERPRISE, SECTION 35	= 2,610.84'
TOTAL	= 9,587.00'

LEGEND

= SECTION CORNERS FOUND
P.I. = POINT OF INTERSECTION
P.O.S.L. = POINT ON SECTION LINE
P.O.P.L. = POINT ON PROPERTY LINE
= FENCELINE
= DRAINAGE/IRRIGATION
= PROPERTY LINE

CERTIFICATE

THIS IS TO CERTIFY THAT THE ABOVE PLAT WAS PREPARED FROM FIELD NOTES OF ACTUAL SURVEYS MADE BY ME OR UNDER MY SUPERVISION AND THAT THE SAME ARE TRUE AND CORRECT TO THE BEST OF MY KNOWLEDGE AND BELIEF.

PROFESSIONAL LAND SURVEYOR No. 348473 STATE OF UTAH

4-10-13

PAUL A. HAWKES
REGISTERED LAND SURVEYOR
REGISTRATION NO. 348473
STATE OF UTAH

REVISED: 01-22-13 L.K. RE-ROUTED PIPELINE AND STRAIGHTENED A PIPELINE BORE
REVISED: 12-17-12 L.K. EXTENDED THE PIPELINE BORE

BASIS OF BEARINGS NOTE:
BASIS OF BEARINGS IS THE NORTH LINE OF THE NE 1/4 OF SECTION 25, T2S, R2W, U.S.B.&M. WHICH IS TAKEN FROM GLOBAL POSITIONING SATELLITE OBSERVATIONS TO BEAR S88°40'06"W A MEASURED DISTANCE OF 2646.73' (THE NORTH 1/4 CORNER SECTION 25, BEING A 1981 ALUMINUM CAP AND THE NORTHEAST CORNER SECTION 25, BEING A RAILROAD SPIKE).

SURVEYED BY: S.V.	
DRAWN BY: L.K.	
DATE: 10-08-12	
SCALE: 1" = 400'	
DWG #: 12-0588	

Tri State Land Surveying, Inc.
(435) 781-2501
180 NORTH VERNAL AVE. – VERNAL, UTAH 84078

SHEET 2 OF 2

County Surveyor File # 2768

FILE: \\LEWS\drawings\NEWFIELD 2013\2-25-2-2W V5 (01-21-13).dwg\PIPELINE SHEET 1 (01-22-13).dwg