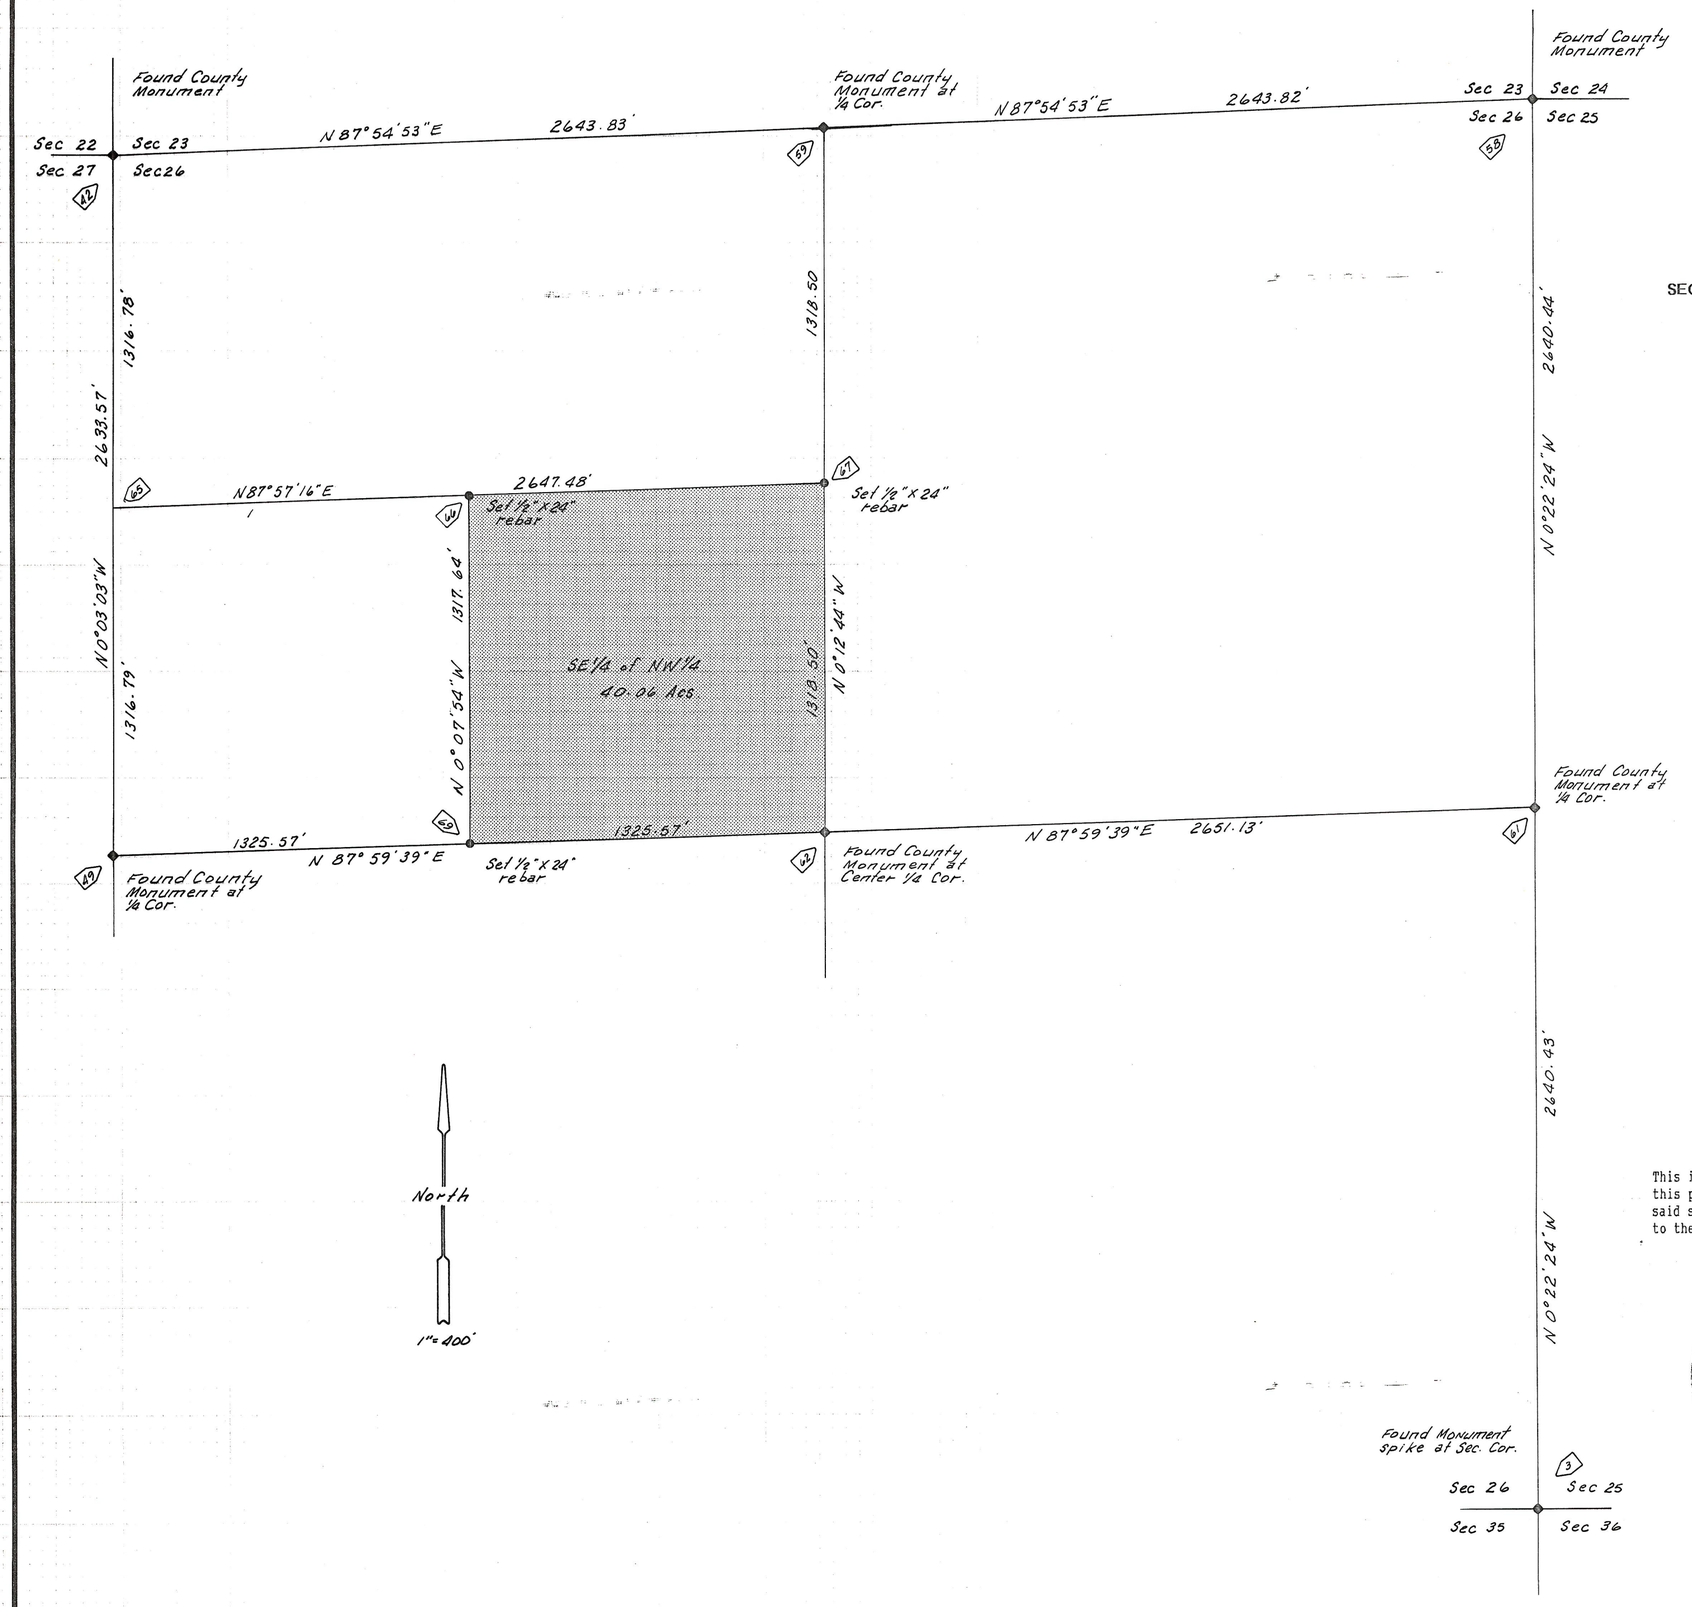

PROPERTY SURVEY FOR

BRIAN HINCKS

SECTION 26, TOWNSHIP 2 SOUTH, RANGE 2 WEST

UINTAH SPECIAL BASE AND MERIDIAN

SURVEYOR'S CERTIFICATE

This is to certify that I have surveyed the parcel of land shown on this plat, and that the monuments indicated were found or set during said survey, and that this plat accurately represents said survey to the best of my knowledge.

Jerry D. Allred

Jerry D. Allred, Registered Land Surveyor, Cert. No. 3817 (Utah)

REGISTERED LAND SURVEYOR
No. 3817
JERRY D. ALLRED
STATE OF UTAH

Duchesne Co. Surveyors File #397

10 Jan '94

94-100-008

JERRY D. ALLRED & ASSOCIATES
Surveying & Engineering Consultants
121 North Center Street
P.O. Box 975
DUCHESNE, UTAH 84021
(801) 738-5352