NEWFIELD EXPLORATION COMPANY

PROPOSED ROAD RIGHT-OF-WAY
& SURFACE USE AREA
ON FEE LANDS
(For the 1-6-3-3WH Well Pad)
Located in
Section 31, T2S, R3W, U.S.B.&M. Also, in
Section 6, T3S, R3W, U.S.B.&M.
Duchesne County, Utah

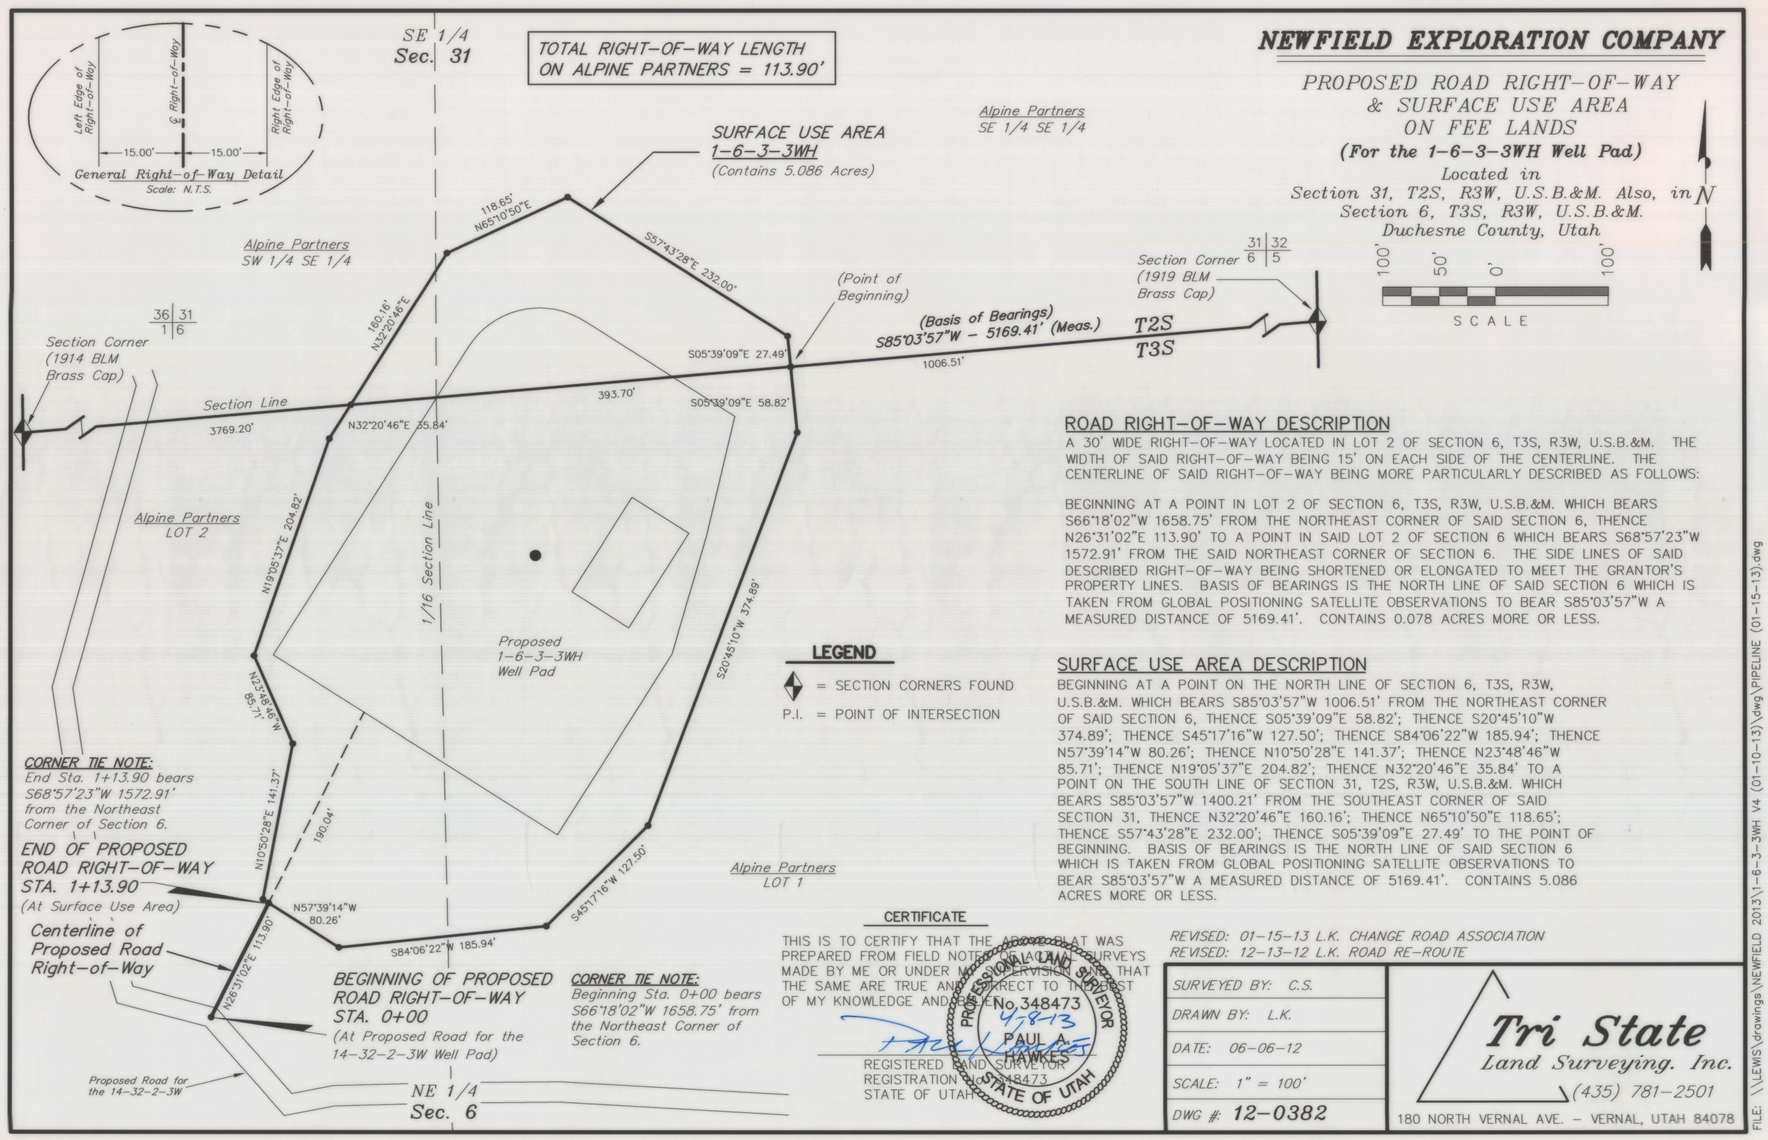

ROAD RIGHT-OF-WAY DESCRIPTION

A 30' WIDE RIGHT-OF-WAY LOCATED IN LOT 2 OF SECTION 6, T3S, R3W, U.S.B.&M. THE WIDTH OF SAID RIGHT-OF-WAY BEING 15' ON EACH SIDE OF THE CENTERLINE. THE CENTERLINE OF SAID RIGHT-OF-WAY BEING MORE PARTICULARLY DESCRIBED AS FOLLOWS:

BEGINNING AT A POINT IN LOT 2 OF SECTION 6, T3S, R3W, U.S.B.&M. WHICH BEARS S66°18'02"W 1658.75' FROM THE NORTHEAST CORNER OF SAID SECTION 6, THENCE N26°31'02"E 113.90' TO A POINT IN SAID LOT 2 OF SECTION 6 WHICH BEARS S68°57'23"W 1572.91' FROM THE SAID NORTHEAST CORNER OF SECTION 6. THE SIDE LINES OF SAID DESCRIBED RIGHT-OF-WAY BEING SHORTENED OR ELONGATED TO MEET THE GRANTOR'S PROPERTY LINES. BASIS OF BEARINGS IS THE NORTH LINE OF SAID SECTION 6 WHICH IS TAKEN FROM GLOBAL POSITIONING SATELLITE OBSERVATIONS TO BEAR S85°03'57"W A MEASURED DISTANCE OF 5169.41'. CONTAINS 0.078 ACRES MORE OR LESS.

SURFACE USE AREA DESCRIPTION

BEGINNING AT A POINT ON THE NORTH LINE OF SECTION 6, T3S, R3W, U.S.B.&M. WHICH BEARS S85°03'57"W 1006.51' FROM THE NORTHEAST CORNER OF SAID SECTION 6, THENCE S05°39'09"E 58.82'; THENCE S20°45'10"W 374.89'; THENCE S45°17'16"W 127.50'; THENCE S84°06'22"W 185.94'; THENCE N57°39'14"W 80.26'; THENCE N10°50'28"E 141.37'; THENCE N23°48'46"W 85.71'; THENCE N19°05'37"E 204.82'; THENCE N32°20'46"E 35.84' TO A POINT ON THE SOUTH LINE OF SECTION 31, T2S, R3W, U.S.B.&M. WHICH BEARS S85°03'57"W 1400.21' FROM THE SOUTHEAST CORNER OF SAID SECTION 31, THENCE N32°20'46"E 160.16'; THENCE N65°10'50"E 118.65'; THENCE S57°43'28"E 232.00'; THENCE S05°39'09"E 27.49' TO THE POINT OF BEGINNING. BASIS OF BEARINGS IS THE NORTH LINE OF SAID SECTION 6 WHICH IS TAKEN FROM GLOBAL POSITIONING SATELLITE OBSERVATIONS TO BEAR S85°03'57"W A MEASURED DISTANCE OF 5169.41'. CONTAINS 5.086 ACRES MORE OR LESS.

CERTIFICATE

THIS IS TO CERTIFY THAT THE ABOVE PLAT WAS PREPARED FROM FIELD NOTES OF ACTUAL SURVEYS MADE BY ME OR UNDER MY SUPERVISION AND THAT THE SAME ARE TRUE AND CORRECT TO THE BEST OF MY KNOWLEDGE AND BELIEF.

PROFESSIONAL LAND SURVEYOR No. 348473 4-8-13 PAUL A. HAWKES STATE OF UTAH

REGISTERED LAND SURVEYOR
REGISTRATION NO. 348473
STATE OF UTAH

REVISED: 01-15-13 L.K. CHANGE ROAD ASSOCIATION
REVISED: 12-13-12 L.K. ROAD RE-ROUTE

SURVEYED BY:	C.S.
DRAWN BY:	L.K.
DATE:	06-06-12
SCALE:	1" = 100'
DWG #:	12-0382

Tri State
Land Surveying. Inc.
(435) 781-2501
180 NORTH VERNAL AVE. - VERNAL, UTAH 84078

FILE: \\LEWIS\drawings\NEWFIELD 2013\1-6-3-3WH V4 (01-10-13)\dwg\PIPELINE (01-15-13).dwg

NEWFIELD EXPLORATION COMPANY

PROPOSED PIPELINE
& SURFACE USE AREA
ON FEE LANDS
(For the 1-6-3-3WH Well Pad)
Located in
Sections 6, T3S, R3W, U.S.B.&M.
Duchesne County, Utah

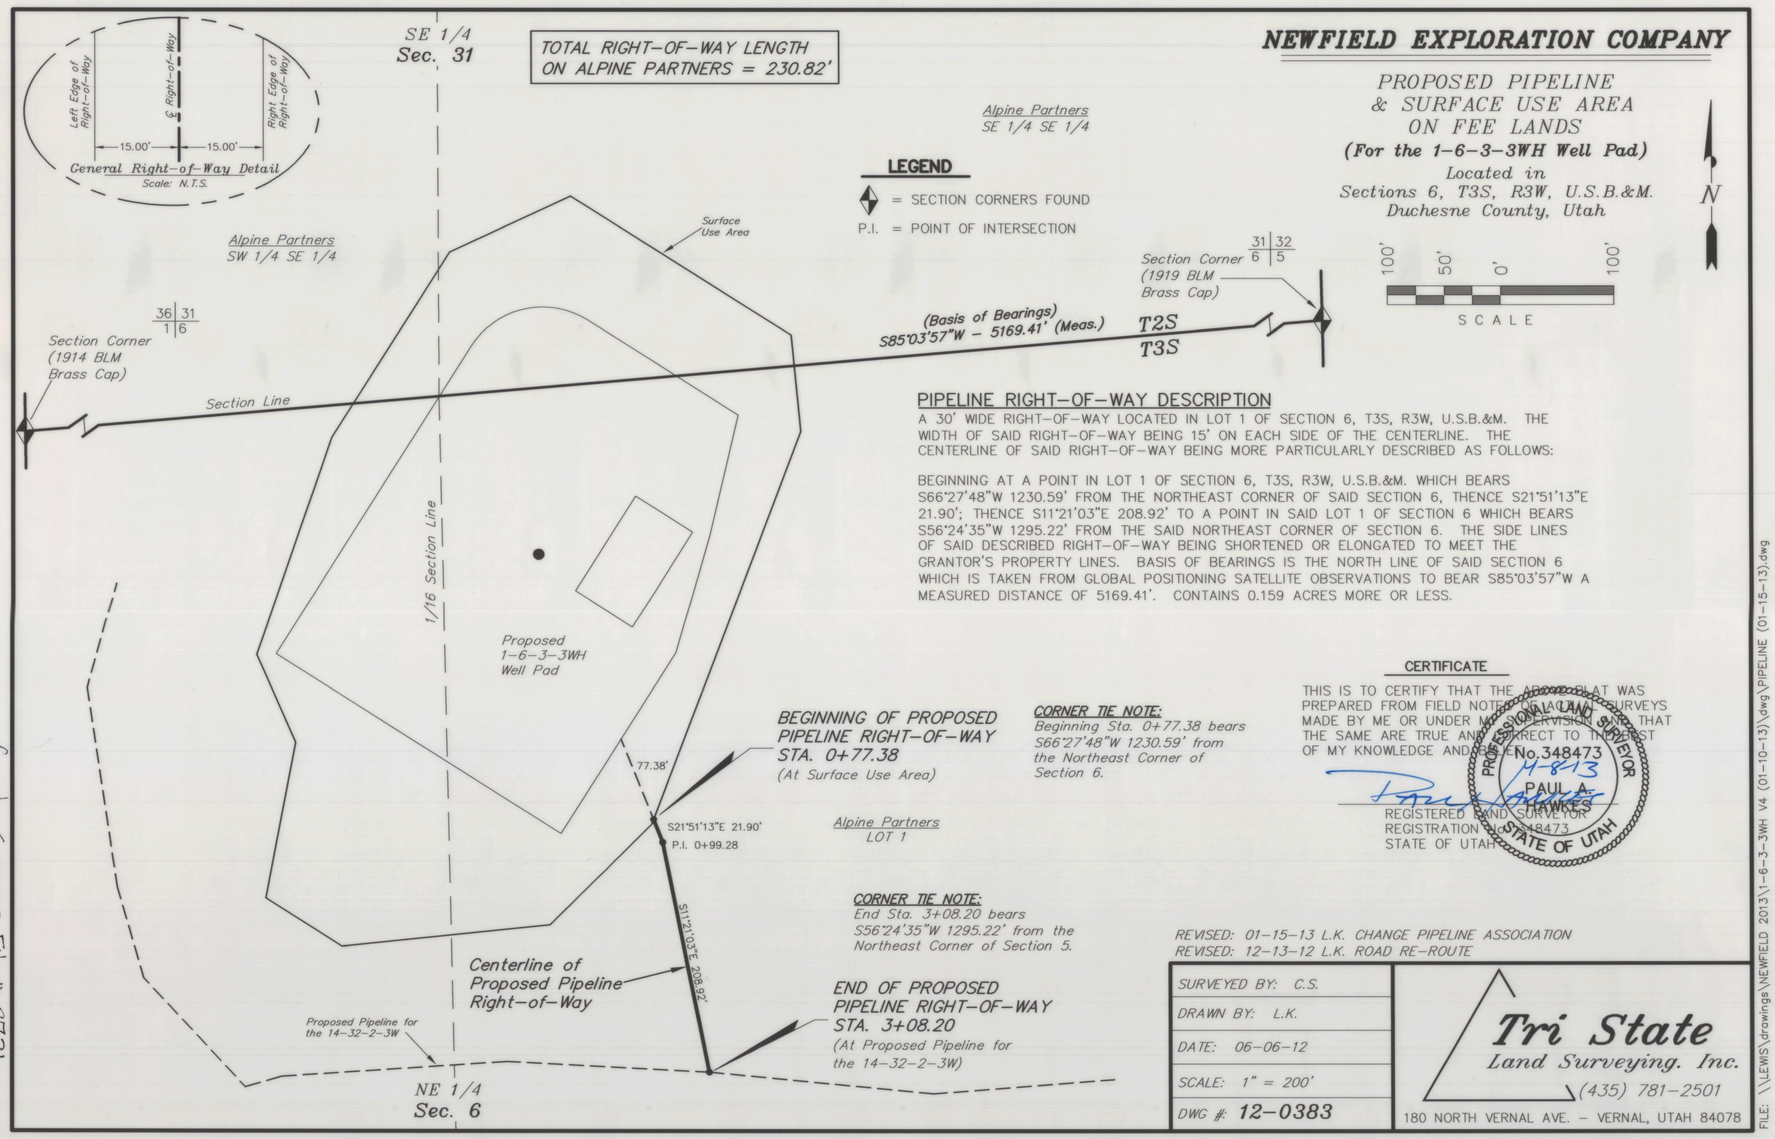

PIPELINE RIGHT-OF-WAY DESCRIPTION

A 30' WIDE RIGHT-OF-WAY LOCATED IN LOT 1 OF SECTION 6, T3S, R3W, U.S.B.&M. THE WIDTH OF SAID RIGHT-OF-WAY BEING 15' ON EACH SIDE OF THE CENTERLINE. THE CENTERLINE OF SAID RIGHT-OF-WAY BEING MORE PARTICULARLY DESCRIBED AS FOLLOWS:

BEGINNING AT A POINT IN LOT 1 OF SECTION 6, T3S, R3W, U.S.B.&M. WHICH BEARS S66°27'48"W 1230.59' FROM THE NORTHEAST CORNER OF SAID SECTION 6, THENCE S21°51'13"E 21.90'; THENCE S11°21'03"E 208.92' TO A POINT IN SAID LOT 1 OF SECTION 6 WHICH BEARS S56°24'35"W 1295.22' FROM THE SAID NORTHEAST CORNER OF SECTION 6. THE SIDE LINES OF SAID DESCRIBED RIGHT-OF-WAY BEING SHORTENED OR ELONGATED TO MEET THE GRANTOR'S PROPERTY LINES. BASIS OF BEARINGS IS THE NORTH LINE OF SAID SECTION 6 WHICH IS TAKEN FROM GLOBAL POSITIONING SATELLITE OBSERVATIONS TO BEAR S85°03'57"W A MEASURED DISTANCE OF 5169.41'. CONTAINS 0.159 ACRES MORE OR LESS.

CERTIFICATE

THIS IS TO CERTIFY THAT THE ABOVE PLAT WAS PREPARED FROM FIELD NOTES OF ACTUAL SURVEYS MADE BY ME OR UNDER MY SUPERVISION AND THAT THE SAME ARE TRUE AND CORRECT TO THE BEST OF MY KNOWLEDGE AND BELIEF.

PROFESSIONAL LAND SURVEYOR No. 348473 4-8-13 PAUL A. HAWKES STATE OF UTAH

REGISTERED LAND SURVEYOR
REGISTRATION NO. 348473
STATE OF UTAH

REVISED: 01-15-13 L.K. CHANGE PIPELINE ASSOCIATION
REVISED: 12-13-12 L.K. ROAD RE-ROUTE

SURVEYED BY:	C.S.
DRAWN BY:	L.K.
DATE:	06-06-12
SCALE:	1" = 200'
DWG #:	12-0383

Tri State
Land Surveying. Inc.
(435) 781-2501
180 NORTH VERNAL AVE. - VERNAL, UTAH 84078

FILE: \\LEWIS\drawings\NEWFIELD 2013\1-6-3-3WH V4 (01-10-13)\dwg\PIPELINE (01-15-13).dwg

County Surveyor File # 2731