NEWFIELD EXPLORATION COMPANY

PROPOSED ROAD RIGHT-OF-WAY
& SURFACE USE AREA
ON FEE LANDS
(For the 14-32-2-3W Well Pad)

Located in
Sections 5 & 6, T3S, R3W, U.S.B.&M. &
Sections 31 & 32, T2S, R3W, U.S.B.&M.
Duchesne County, Utah

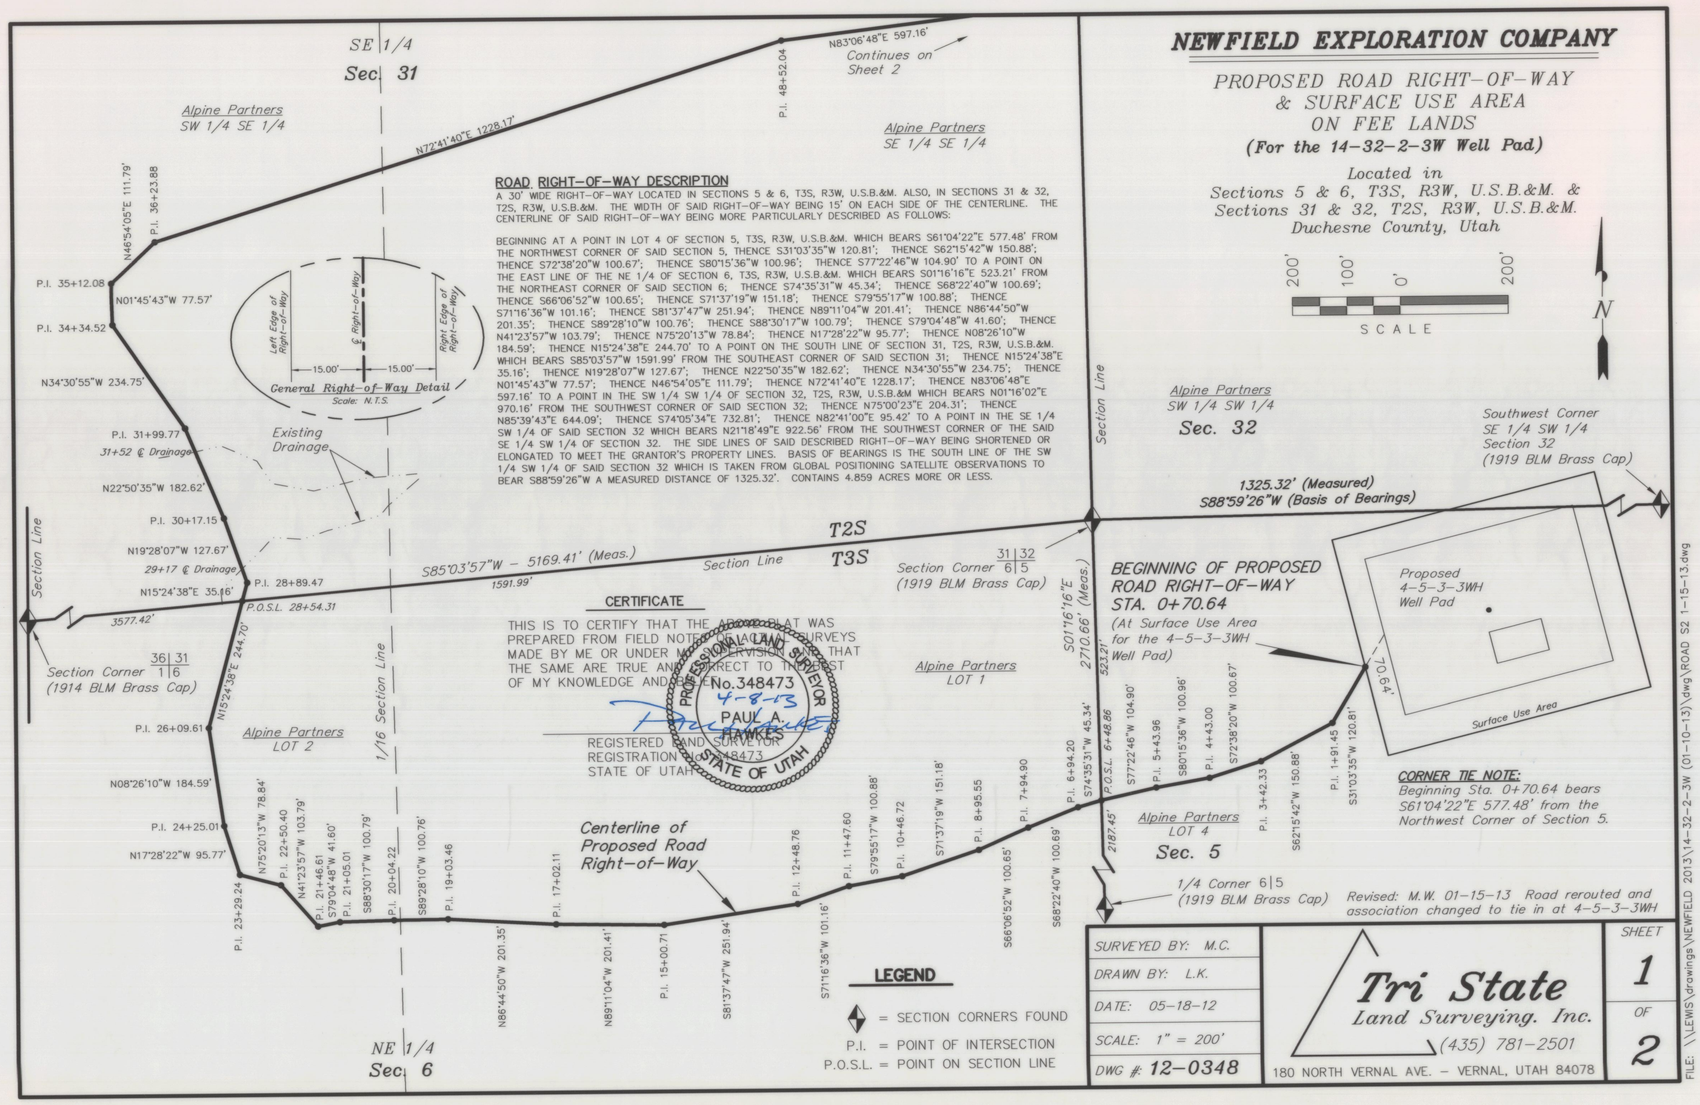

ROAD RIGHT-OF-WAY DESCRIPTION

A 30' WIDE RIGHT-OF-WAY LOCATED IN SECTIONS 5 & 6, T3S, R3W, U.S.B.&M. ALSO, IN SECTIONS 31 & 32, T2S, R3W, U.S.B.&M. THE WIDTH OF SAID RIGHT-OF-WAY BEING 15' ON EACH SIDE OF THE CENTERLINE. THE CENTERLINE OF SAID RIGHT-OF-WAY BEING MORE PARTICULARLY DESCRIBED AS FOLLOWS:

BEGINNING AT A POINT IN LOT 4 OF SECTION 5, T3S, R3W, U.S.B.&M. WHICH BEARS S61°04'22"E 577.48' FROM THE NORTHWEST CORNER OF SAID SECTION 5, THENCE S31°03'35"W 120.81'; THENCE S62°15'42"W 150.88'; THENCE S72°38'20"W 100.67'; THENCE S80°15'36"W 100.96'; THENCE S77°22'46"W 104.90' TO A POINT ON THE EAST LINE OF THE NE 1/4 OF SECTION 6, T3S, R3W, U.S.B.&M. WHICH BEARS S01°16'16"E 523.21' FROM THE NORTHEAST CORNER OF SAID SECTION 6; THENCE S74°35'31"W 45.34'; THENCE S68°22'40"W 100.69'; THENCE S66°06'52"W 100.65'; THENCE S71°37'19"W 151.18'; THENCE S79°55'17"W 100.88'; THENCE S71°16'36"W 101.16'; THENCE S81°37'47"W 251.94'; THENCE N89°11'04"W 201.41'; THENCE N86°44'50"W 201.35'; THENCE S89°28'10"W 100.76'; THENCE S88°30'17"W 100.79'; THENCE S79°04'48"W 41.60'; THENCE N41°23'57"W 103.79'; THENCE N75°20'13"W 78.84'; THENCE N17°28'22"W 95.77'; THENCE N08°26'10"W 184.59'; THENCE N15°24'38"E 244.70' TO A POINT ON THE SOUTH LINE OF SECTION 31, T2S, R3W, U.S.B.&M. WHICH BEARS S85°03'57"W 1591.99' FROM THE SOUTHEAST CORNER OF SAID SECTION 31; THENCE N15°24'38"E 35.16'; THENCE N19°28'07"W 127.67'; THENCE N22°50'35"W 182.62'; THENCE N34°30'55"W 234.75'; THENCE N01°45'43"W 77.57'; THENCE N46°54'05"E 111.79'; THENCE N72°41'40"E 1228.17'; THENCE N83°06'48"E 597.16' TO A POINT IN THE SW 1/4 SW 1/4 OF SECTION 32, T2S, R3W, U.S.B.&M WHICH BEARS N01°16'02"E 970.16' FROM THE SOUTHWEST CORNER OF SAID SECTION 32; THENCE N75°00'23"E 204.31'; THENCE N85°39'43"E 644.09'; THENCE S74°05'34"E 732.81'; THENCE N82°41'00"E 95.42' TO A POINT IN THE SE 1/4 SW 1/4 OF SAID SECTION 32 WHICH BEARS N21°18'49"E 922.56' FROM THE SOUTHWEST CORNER OF THE SAID SE 1/4 SW 1/4 OF SECTION 32. THE SIDE LINES OF SAID DESCRIBED RIGHT-OF-WAY BEING SHORTENED OR ELONGATED TO MEET THE GRANTOR'S PROPERTY LINES. BASIS OF BEARINGS IS THE SOUTH LINE OF THE SW 1/4 SW 1/4 OF SAID SECTION 32 WHICH IS TAKEN FROM GLOBAL POSITIONING SATELLITE OBSERVATIONS TO BEAR S88°59'26"W A MEASURED DISTANCE OF 1325.32'. CONTAINS 4.859 ACRES MORE OR LESS.

CERTIFICATE

THIS IS TO CERTIFY THAT THE ABOVE PLAT WAS PREPARED FROM FIELD NOTES OF ACTUAL SURVEYS MADE BY ME OR UNDER MY SUPERVISION AND THAT THE SAME ARE TRUE AND CORRECT TO THE BEST OF MY KNOWLEDGE AND BELIEF.

PROFESSIONAL LAND SURVEYOR No.348473 4-8-13 PAUL A. HAWKES STATE OF UTAH

REGISTERED LAND SURVEYOR
REGISTRATION NO. 348473
STATE OF UTAH

LEGEND

◆ = SECTION CORNERS FOUND
P.I. = POINT OF INTERSECTION
P.O.S.L. = POINT ON SECTION LINE

SURVEYED BY:	M.C.
DRAWN BY:	L.K.
DATE:	05-18-12
SCALE:	1" = 200'
DWG #:	12-0348

Tri State Land Surveying, Inc.
(435) 781-2501
180 NORTH VERNAL AVE. – VERNAL, UTAH 84078

SHEET 1 OF 2

FILE: \\LEWIS\drawings\NEWFIELD 2013\14-32-2-3W (01-10-13)\dwg\ROAD S2 1-15-13.dwg

NEWFIELD EXPLORATION COMPANY

PROPOSED ROAD RIGHT-OF-WAY
& SURFACE USE AREA
ON FEE LANDS
(For the 14-32-2-3W Well Pad)

Located in
Sections 5 & 6, T3S, R3W, U.S.B.&M. &
Sections 31 & 32, T2S, R3W, U.S.B.&M.
Duchesne County, Utah

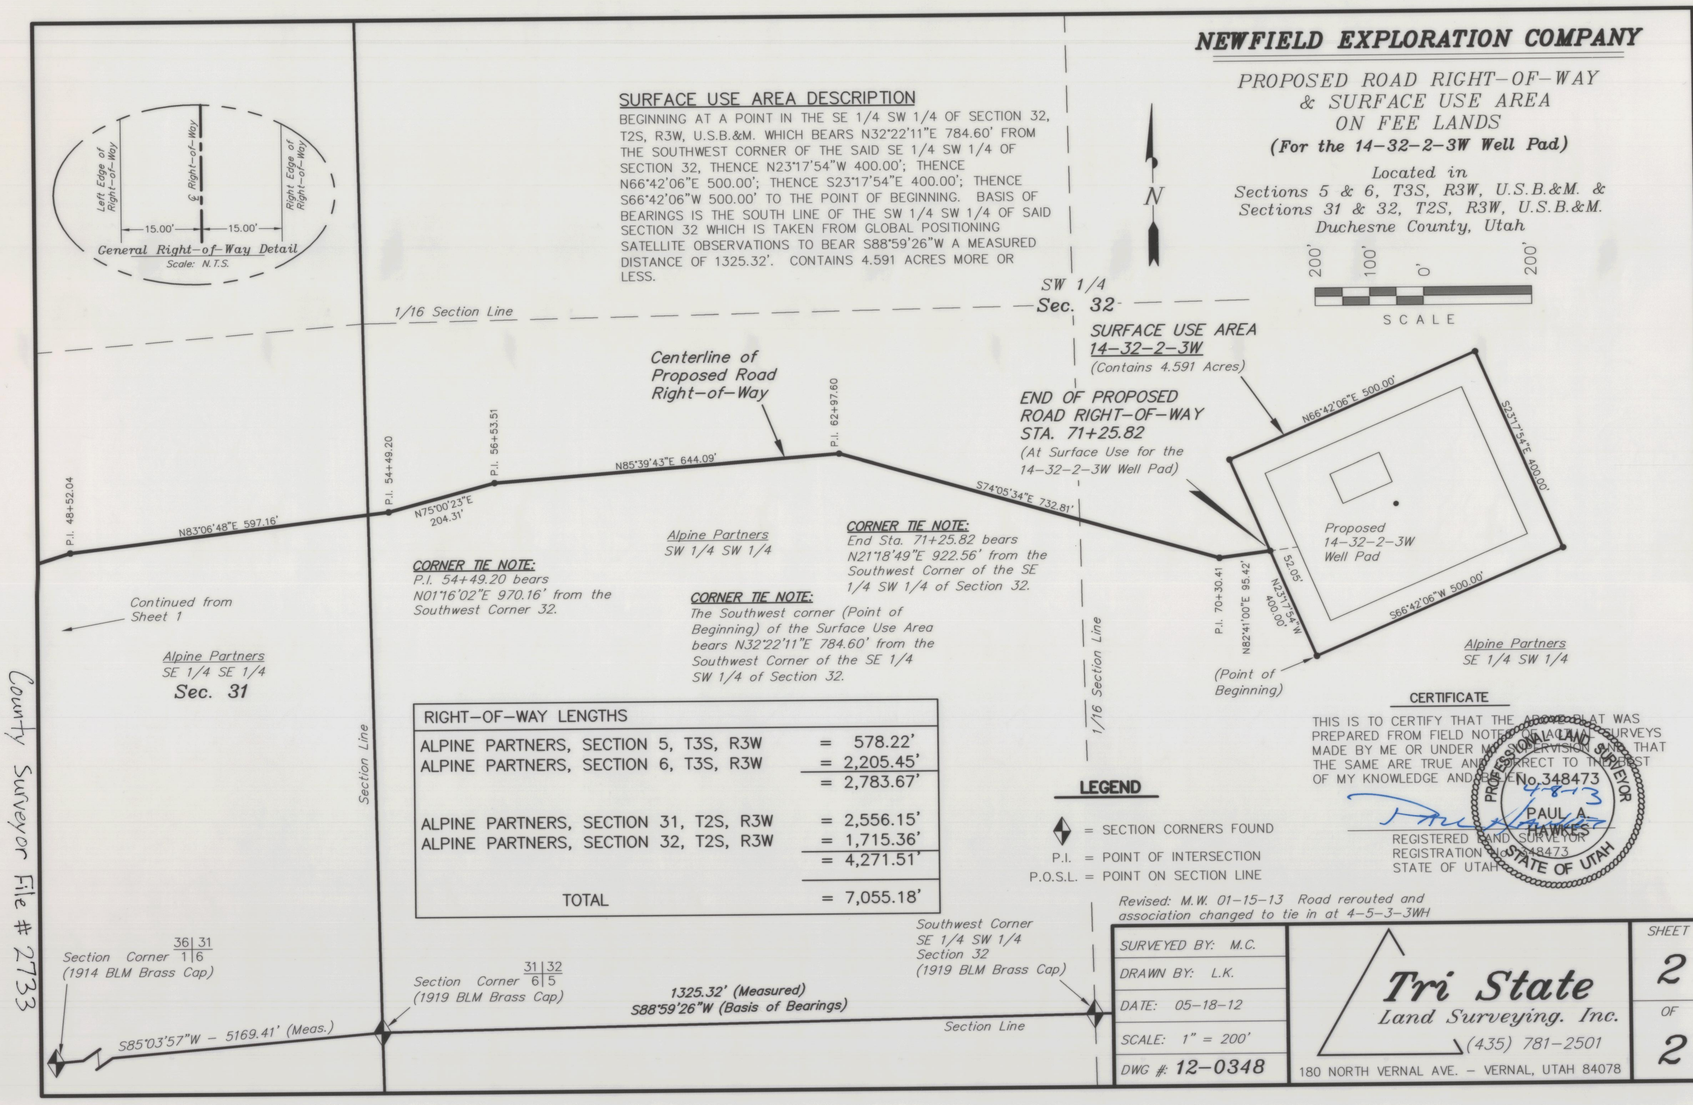

SURFACE USE AREA DESCRIPTION

BEGINNING AT A POINT IN THE SE 1/4 SW 1/4 OF SECTION 32, T2S, R3W, U.S.B.&M. WHICH BEARS N32°22'11"E 784.60' FROM THE SOUTHWEST CORNER OF THE SAID SE 1/4 SW 1/4 OF SECTION 32, THENCE N23°17'54"W 400.00'; THENCE N66°42'06"E 500.00'; THENCE S23°17'54"E 400.00'; THENCE S66°42'06"W 500.00' TO THE POINT OF BEGINNING. BASIS OF BEARINGS IS THE SOUTH LINE OF THE SW 1/4 SW 1/4 OF SAID SECTION 32 WHICH IS TAKEN FROM GLOBAL POSITIONING SATELLITE OBSERVATIONS TO BEAR S88°59'26"W A MEASURED DISTANCE OF 1325.32'. CONTAINS 4.591 ACRES MORE OR LESS.

CORNER TIE NOTE:
P.I. 54+49.20 bears
N01°16'02"E 970.16' from the
Southwest Corner 32.

CORNER TIE NOTE:
The Southwest corner (Point of Beginning) of the Surface Use Area bears N32°22'11"E 784.60' from the Southwest Corner of the SE 1/4 SW 1/4 of Section 32.

CORNER TIE NOTE:
End Sta. 71+25.82 bears
N21°18'49"E 922.56' from the
Southwest Corner of the SE
1/4 SW 1/4 of Section 32.

RIGHT-OF-WAY LENGTHS	
ALPINE PARTNERS, SECTION 5, T3S, R3W	= 578.22'
ALPINE PARTNERS, SECTION 6, T3S, R3W	= 2,205.45'
	= 2,783.67'
ALPINE PARTNERS, SECTION 31, T2S, R3W	= 2,556.15'
ALPINE PARTNERS, SECTION 32, T2S, R3W	= 1,715.36'
	= 4,271.51'
TOTAL	= 7,055.18'

LEGEND

◆ = SECTION CORNERS FOUND
P.I. = POINT OF INTERSECTION
P.O.S.L. = POINT ON SECTION LINE

CERTIFICATE

THIS IS TO CERTIFY THAT THE ABOVE PLAT WAS PREPARED FROM FIELD NOTES OF ACTUAL SURVEYS MADE BY ME OR UNDER MY SUPERVISION AND THAT THE SAME ARE TRUE AND CORRECT TO THE BEST OF MY KNOWLEDGE AND BELIEF.

PROFESSIONAL LAND SURVEYOR No.348473 4-8-13 PAUL A. HAWKES STATE OF UTAH

REGISTERED LAND SURVEYOR
REGISTRATION NO. 348473
STATE OF UTAH

Revised: M.W. 01-15-13 Road rerouted and
association changed to tie in at 4-5-3-3WH

SURVEYED BY:	M.C.
DRAWN BY:	L.K.
DATE:	05-18-12
SCALE:	1" = 200'
DWG #:	12-0348

Tri State Land Surveying, Inc.
(435) 781-2501
180 NORTH VERNAL AVE. – VERNAL, UTAH 84078

SHEET 2 OF 2

FILE: \\LEWIS\drawings\NEWFIELD 2013\14-32-2-3W (01-10-13)\dwg\ROAD S2 1-15-13.dwg

County Surveyor File # 2733