DUCHESNE COUNTY MONUMENT SURVEY RECORD

T2S R4W
R5W | SEC 18 / SEC 19
U.S.B.&M.

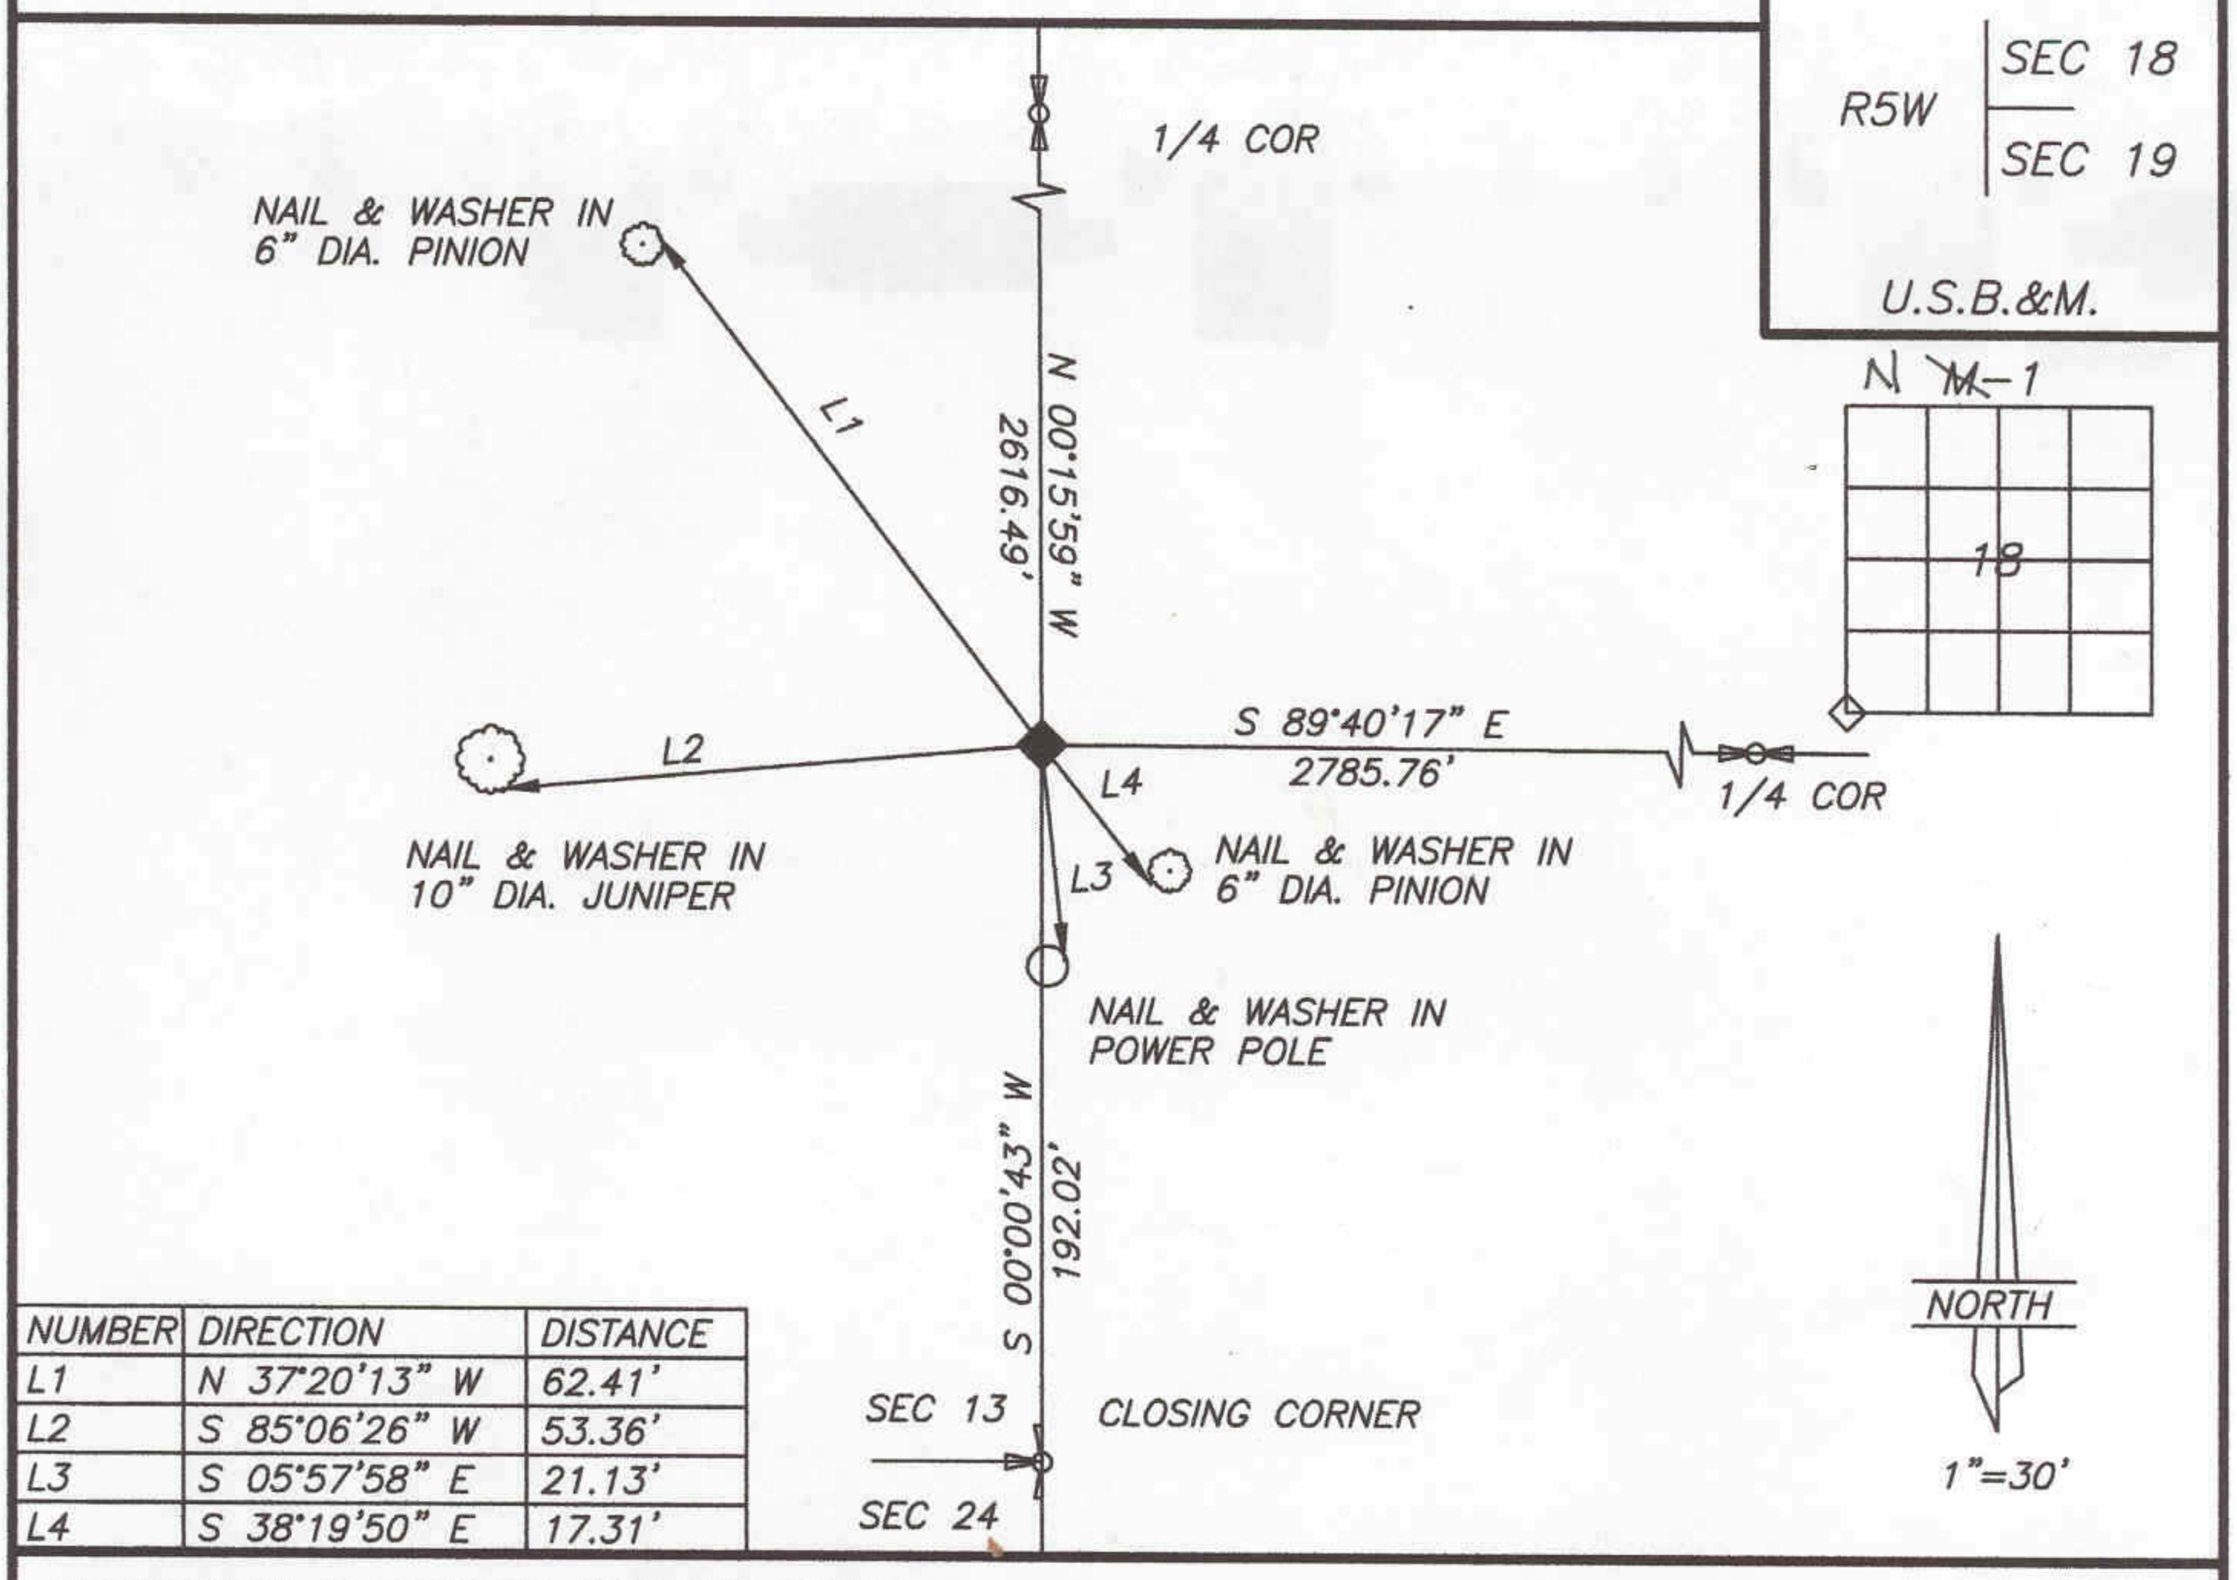

NUMBER	DIRECTION	DISTANCE
L1	N 37°20'13" W	62.41'
L2	S 85°06'26" W	53.36'
L3	S 05°57'58" E	21.13'
L4	S 38°19'50" E	17.31'

DESCRIPTION OF CORNER EVIDENCE FOUND

FOUND 5/8" REBAR WITH ALUMINUM CAP IN STONE MOUND

DESCRIPTION OF MONUMENT AND ACCESSORIES ESTABLISHED TO PERPETUATE THE ORIGINAL LOCATION OF THE CORNER

SET 2-1/2" DIA. ALUMINUM COUNTY MONUMENT, STAMPED:
DUCHESNE COUNTY SURVEY
PENALTY $250 FOR REMOVAL

T2S R4W
S 18
S 19

1999

STATE PLANE COORDINATE DATA

CERTIFICATION

I Jerry D. Allred, Licensed Land Surveyor, State of Utah, do hereby certify that I have performed or reviewed the work done on the diagrammed corner as reported on this recordation form and approve same

Date 27 Dec '99

Jerry D. Allred 148951
Signature of Surveyor License No.

10 Feb 03