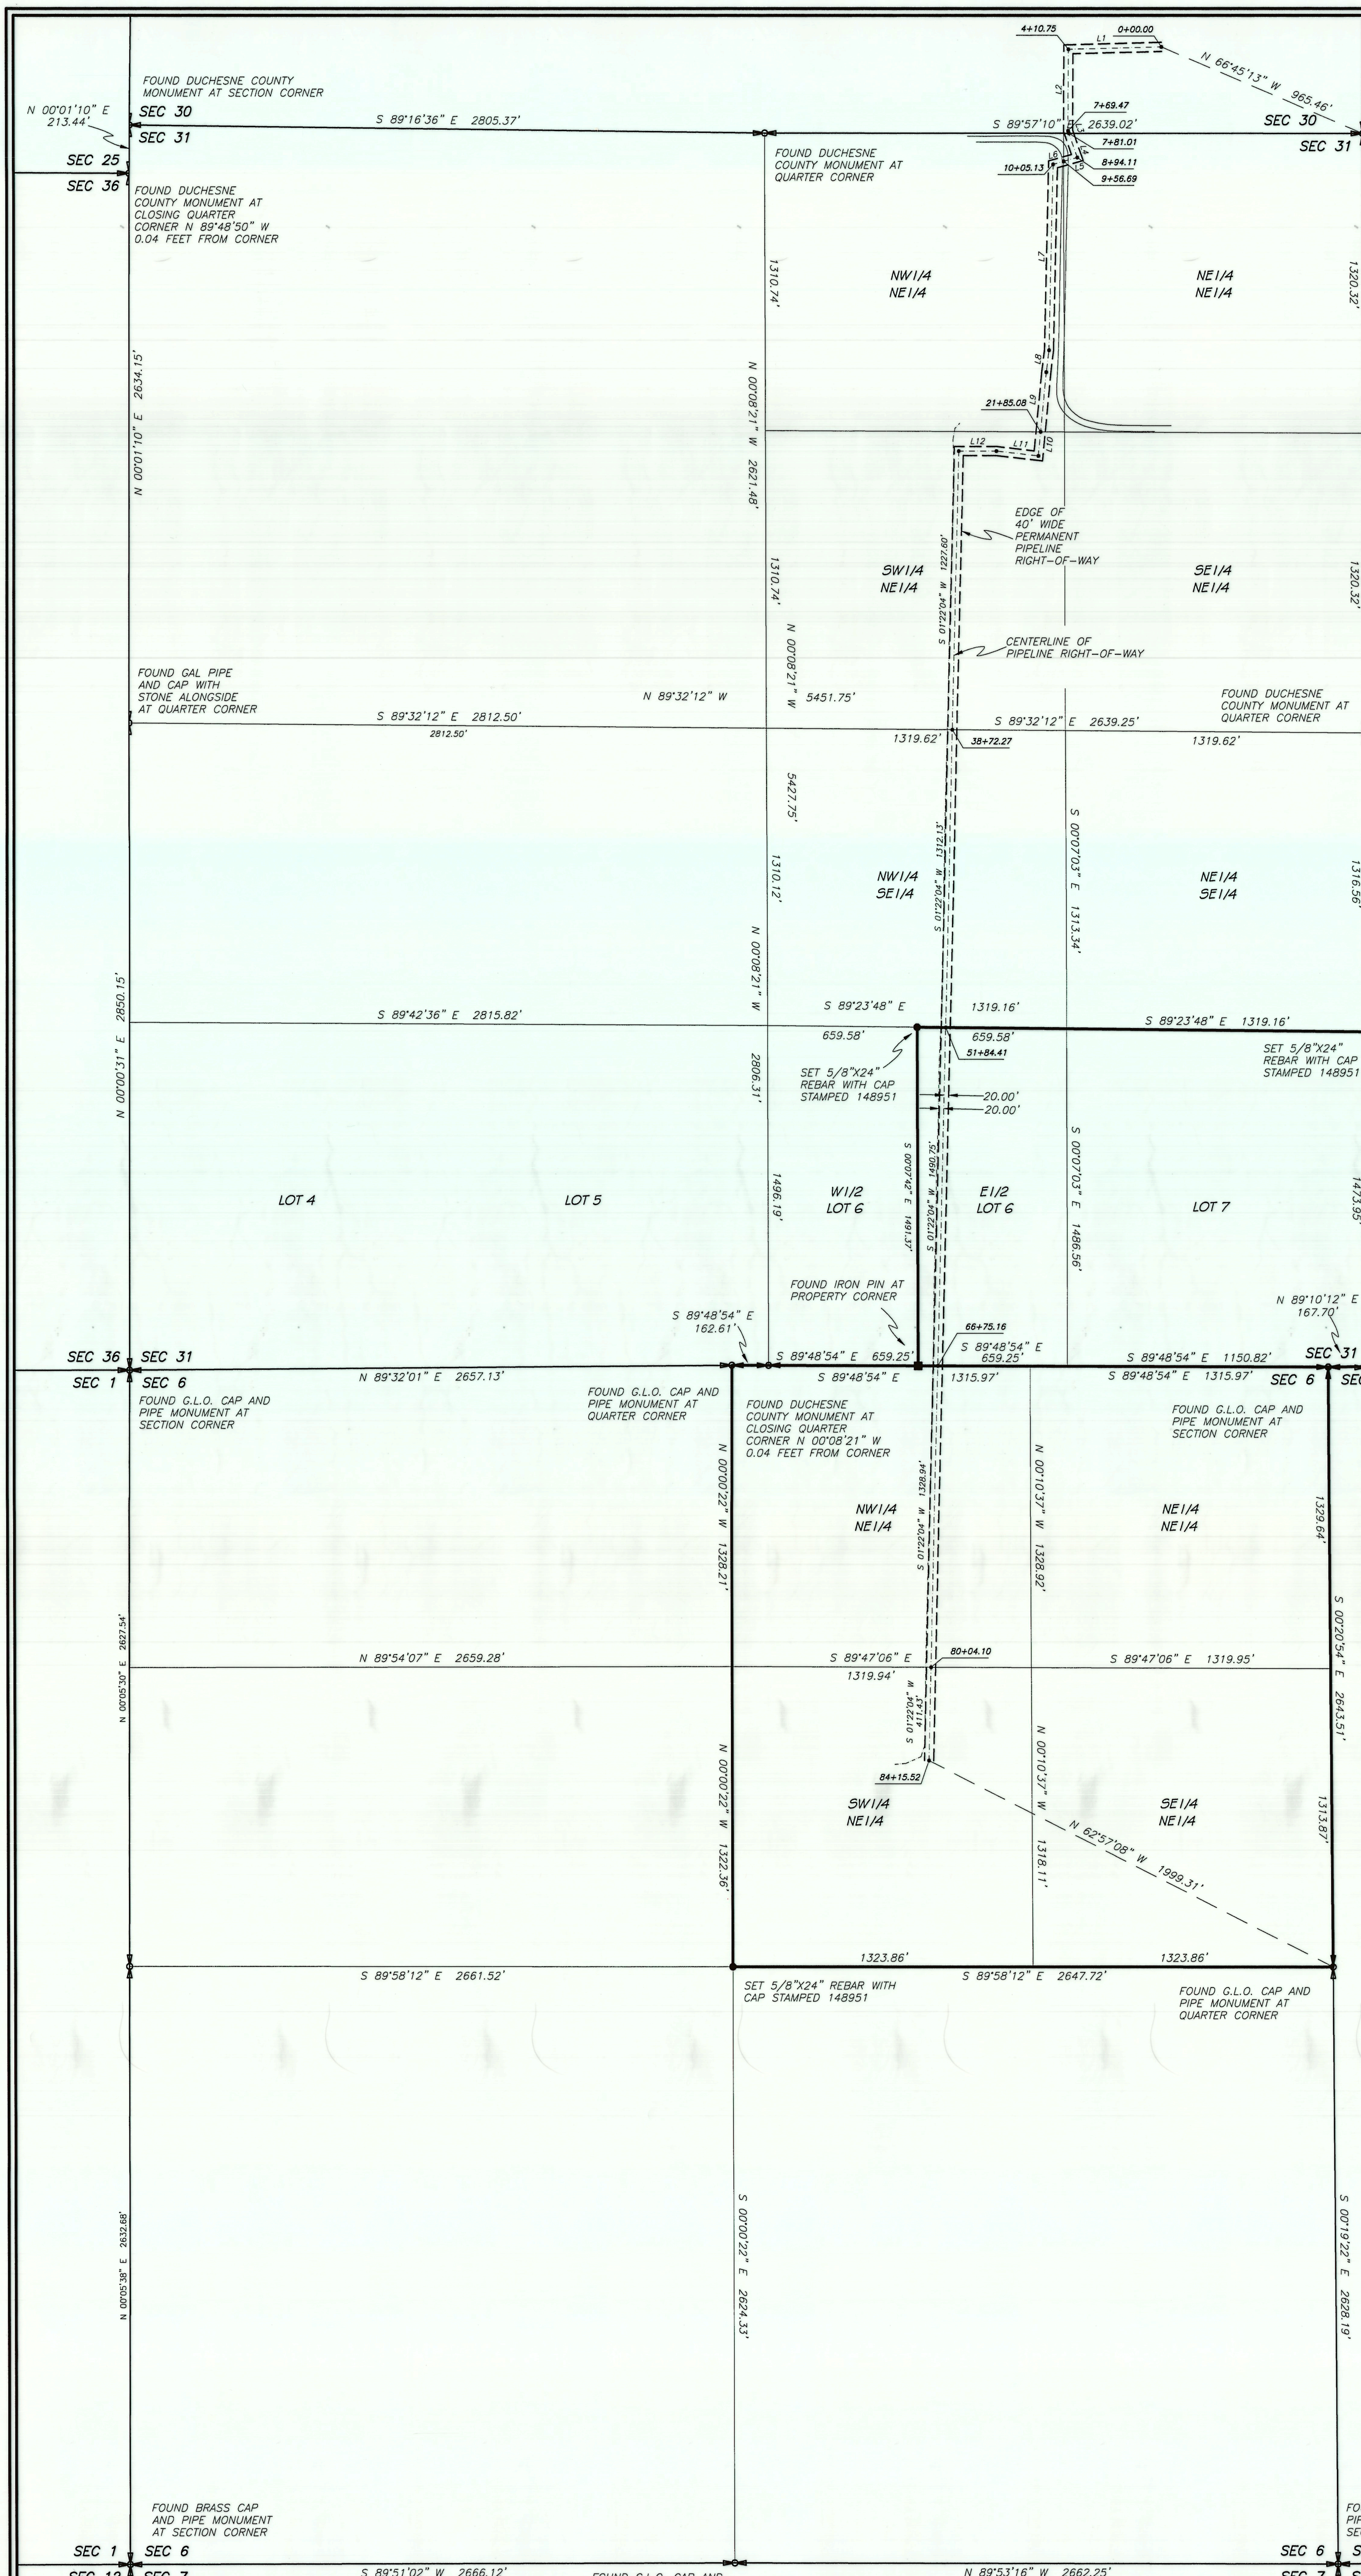

LINE	BEARING	DISTANCE
L1	S 88°33'13" W	410.75'
L2	S 00°20'23" W	358.72'
L3	S 19°06'53" E	11.53'
L4	S 19°06'53" E	113.10'
L5	S 74°07'55" W	62.58'
L6	S 74°07'55" W	48.44'
L7	S 01°20'15" W	818.96'
L8	S 07°11'22" W	97.40'
L9	S 05°20'06" W	263.60'
L10	S 05°20'06" W	106.54'
L11	N 83°23'32" W	186.52'
L12	S 89°58'03" W	166.54'

PIPELINE CORRIDOR RIGHT-OF-WAY DESCRIPTION

A 40 feet wide pipeline corridor right-of-way over parts of Sections 30 and 31, Township 2 South, Range 4 West and Section 6, Township 3 South, Range 4 West of the Uintah Special Base and Meridian, the centerline of said right-of-way being further described as follows:
Commencing at the Northeast Corner of said Section 31;
Thence North 66°45'13" West 965.46 feet to the TRUE POINT OF BEGINNING;
Thence South 88°33'13" West 410.75 feet;
Thence South 00°20'23" West 358.72 feet;
Thence South 19°06'53" East 11.53 feet to the North line of said Section 31;
Thence South 19°06'53" East 113.10 feet;
Thence South 74°07'55" West 62.58 feet to the West line of the NE1/4 of the NE1/4 said Section 31;
Thence South 74°07'55" West 48.44 feet;
Thence South 01°20'15" West 818.96 feet;
Thence South 07°11'22" West 97.40 feet;
Thence South 05°20'06" West 263.60 feet to the South line of the NW1/4 of the NE1/4 of said Section 31;
Thence South 05°20'06" West 106.54 feet;
Thence North 83°23'32" West 186.52 feet;
Thence South 89°58'03" West 166.54 feet;
Thence South 01°22'04" West 1227.60 feet to the North line of the NW1/4 of the SE1/4 of said Section 31;
Thence South 01°22'04" West 1312.13 feet to the South line of said NW1/4 of said SE1/4;
Thence South 01°22'04" West 1490.75 feet to the North line of said Section 6;
Thence South 01°22'04" West 1328.94 feet to the North line of the SW1/4 of the NE1/4 of said Section 6;
Thence South 01°22'04" West 411.43 feet to a point which is North 62°57'08" West 1999.31 feet from the East Quarter Corner of said Section 6. Said right-of-way being 8415.52 feet in length.

SURVEYOR'S CERTIFICATE

This is to certify that this plat was prepared from the field notes and electronic data collector files of an actual survey made by me, or under my personal supervision, of the parcel of land shown hereon, and that the monuments indicated were found or set during said survey, and that this plat accurately represents said survey to the best of my knowledge.

PROFESSIONAL LAND SURVEYOR No. 148951 JERRY D. ALLRED 5 MAR '12 STATE OF UTAH

Jerry D. Allred, Professional Land Surveyor
Utah Certificate Number 148951

PROPERTY SURVEY FOR
INTEGRATED WATER MANAGEMENT
SECTION 31, TOWNSHIP 2 SOUTH, RANGE 4 WEST
SECTION 6, TOWNSHIP 3 SOUTH, RANGE 4 WEST
UINTAH SPECIAL BASE AND MERIDIAN

County Surveyor's File # 2565

JERRY D. ALLRED & ASSOCIATES
SURVEYING CONSULTANTS
1235 NORTH 700 EAST--P.O. BOX 975
DUCHESNE, UTAH 84021
(435) 738-5352

27 FEB 2012

12-100-007