NEWFIELD EXPLORATION COMPANY

PROPOSED ROAD RIGHT-OF-WAY & SURFACE USE AREA ON FEE LANDS

(For the 9-34-2-4W Well Pad)

Located in
Section 2, T3S, R4W, U.S.B.&M. and
Sections 34 & 35, T2S, R4W, U.S.B.&M
Duchesne County, Utah

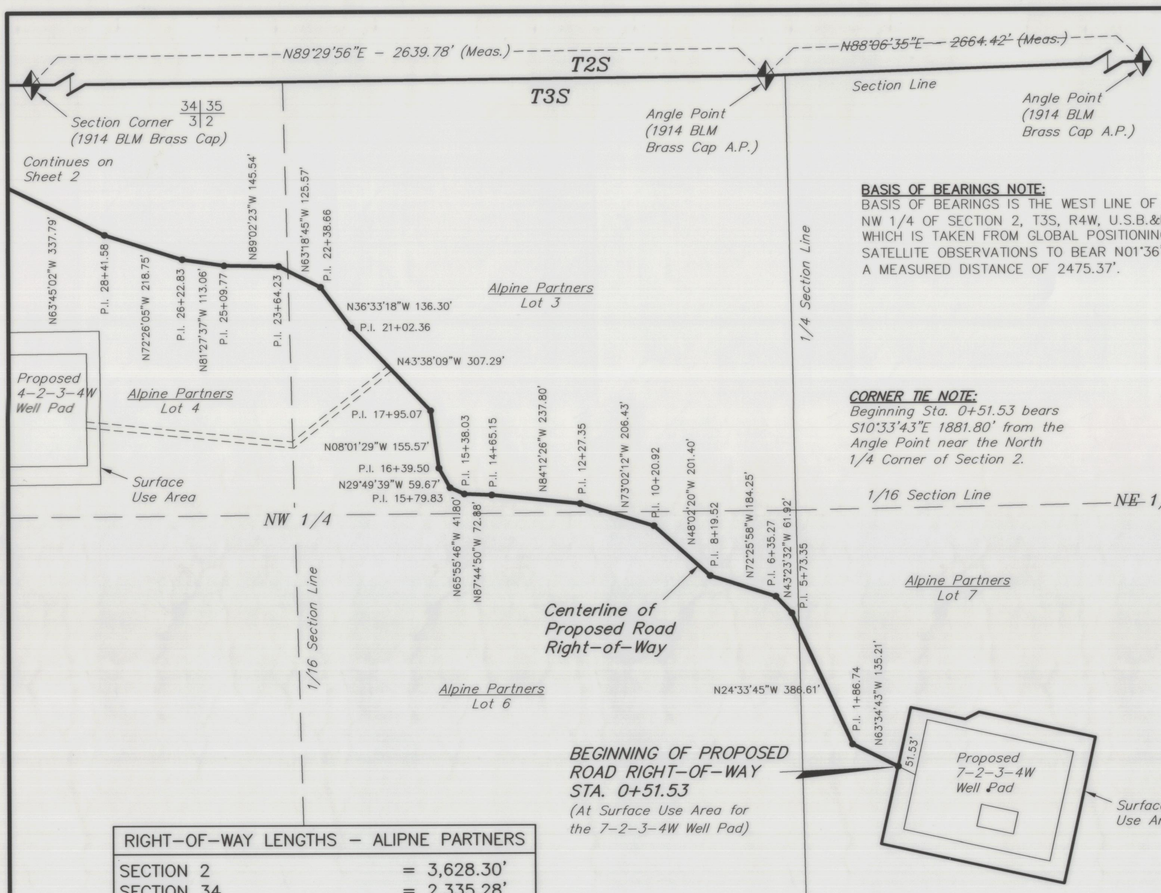

BASIS OF BEARINGS NOTE:
BASIS OF BEARINGS IS THE WEST LINE OF THE NW 1/4 OF SECTION 2, T3S, R4W, U.S.B.&M. WHICH IS TAKEN FROM GLOBAL POSITIONING SATELLITE OBSERVATIONS TO BEAR N01°36'04"W A MEASURED DISTANCE OF 2475.37'.

CORNER TIE NOTE:
Beginning Sta. 0+51.53 bears S10°33'43"E 1881.80' from the Angle Point near the North 1/4 Corner of Section 2.

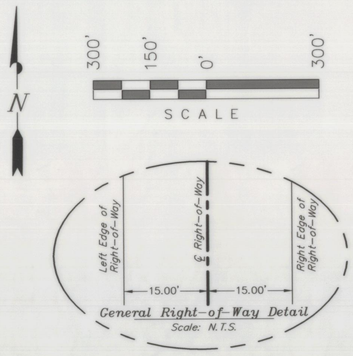

RIGHT-OF-WAY LENGTHS - ALPINE PARTNERS	
SECTION 2	= 3,628.30'
SECTION 34	= 2,335.28'
SECTION 35	= 54.41'
TOTAL	= 6,017.99'

LEGEND
◆ = SECTION CORNERS FOUND
P.I. = POINT OF INTERSECTION

CERTIFICATE
THIS IS TO CERTIFY THAT THE ABOVE PLAT WAS PREPARED FROM FIELD NOTES OF ACTUAL SURVEYS MADE BY ME OR UNDER MY DIRECT SUPERVISION AND THAT THE SAME ARE TRUE AND CORRECT TO THE BEST OF MY KNOWLEDGE AND BELIEF

REGISTERED LAND SURVEYOR No.189377 STATE OF UTAH

STACY W. STEWART
REGISTERED LAND SURVEYOR
REGISTRATION No. 189377
STATE OF UTAH

4-10-13

SURVEYED BY:	M.C.
DRAWN BY:	M.W.
DATE:	06-28-12
SCALE:	1" = 300'
DWG #:	12-0465

Tri State
Land Surveying. Inc.
(435) 781-2501
180 NORTH VERNAL AVE. - VERNAL, UTAH 84078

SHEET 1 OF 2

FILE: \\LEWIS\drawings\NEWFIELD 2013\9-34-2-4W V2 (01-24-13)\dwg\ROAD SHEET 1.dwg

County Surveyor File #2764

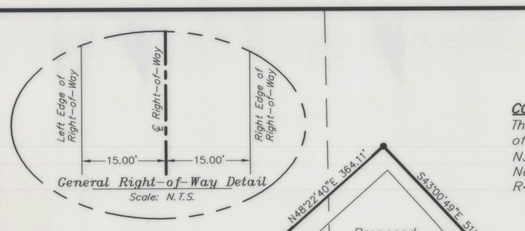

CORNER TIE NOTE:
The South corner (Point of Beginning) of the Surface Use Area bears N.38°34'00"W 1693.98' from the Northwest Corner of Section 2, T3S, R4W U.S.B.&M.

CORNER TIE NOTE:
End Sta. 60+69.52 bears N.33°32'41"W 1710.82' from the Northwest Corner of Section 2, T3S, R4W, U.S.B&M.

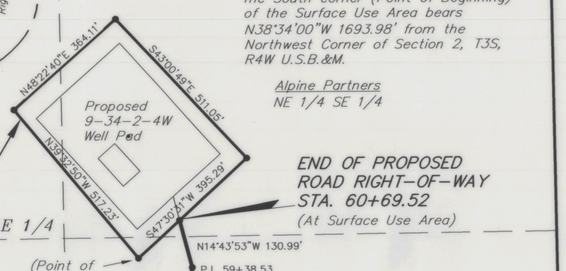

SURFACE USE AREA DESCRIPTION
BEGINNING AT A POINT IN LOT 1 OF SECTION 34, T2S, R4W, U.S.B.&M. WHICH BEARS N38°34'00"W 1693.98' FROM THE NORTHWEST CORNER OF SECTION 2, T3S, R4W, U.S.B.&M., THENCE N39°32'50"W 517.23'; THENCE N48°22'40"E 364.11'; THENCE S43°00'49"E 511.05'; THENCE S47°30'31"W 395.29' TO THE POINT OF BEGINNING. BASIS OF BEARINGS IS THE WEST LINE OF THE NW 1/4 OF SAID SECTION 2 WHICH IS TAKEN FROM GLOBAL POSITIONING SATELLITE OBSERVATIONS TO BEAR N01°36'04"W A MEASURED DISTANCE OF 2475.37'. CONTAINS 4.479 ACRES MORE OR LESS.

ROAD RIGHT-OF-WAY DESCRIPTION
A 30' WIDE RIGHT-OF-WAY LOCATED IN SECTION 2, T3S, R4W, U.S.B.&M AND SECTIONS 34 & 35, T2S, R4W U.S.B.&M. THE WIDTH OF SAID RIGHT-OF-WAY BEING 15' ON EACH SIDE OF THE CENTERLINE. THE CENTERLINE OF SAID RIGHT-OF-WAY BEING MORE PARTICULARLY DESCRIBED AS FOLLOWS:

BEGINNING AT A POINT IN LOT 7 OF SECTION 2, T3S, R4W, U.S.B.&M. WHICH BEARS S10°33'43"E 1881.80' FROM THE ANGLE POINT NEAR THE NORTH 1/4 CORNER OF SAID SECTION 2, THENCE N63°34'43"W 135.21'; THENCE N24°33'45"W 386.61'; THENCE N43°23'32"W 61.92'; THENCE N72°25'58"W 184.25'; THENCE N48°02'20"W 201.40'; THENCE N73°02'12"W 206.43'; THENCE N84°12'26"W 237.80'; THENCE N87°44'50"W 72.88'; THENCE N65°55'46"W 41.80'; THENCE N29°49'39"W 59.67'; THENCE N08°01'29"W 155.57'; THENCE N43°38'09"W 307.29'; THENCE N36°33'18"W 136.30'; THENCE N63°18'45"W 125.57'; THENCE N89°02'23"W 145.54'; THENCE N81°27'37"W 113.06'; THENCE N72°26'05"W 218.75'; THENCE N63°45'02"W 337.79'; THENCE N60°18'39"W 408.05'; THENCE N60°15'06"W 221.29' TO A POINT IN LOT 1 OF SECTION 34, T2S, R4W, U.S.B.&M. WHICH BEARS N15°07'30"E 67.34' FROM THE NORTHWEST CORNER OF SAID SECTION 2; THENCE N84°52'35"W 204.45'; THENCE S84°57'05"W 225.59'; THENCE N81°28'26"W 229.74'; THENCE N49°18'50"W 639.43'; THENCE N01°00'00"W 105.59'; THENCE N04°37'19"E 150.30'; THENCE N32°07'51"E 143.97'; THENCE N25°21'16"E 217.34'; THENCE N08°19'04"E 213.41'; THENCE N14°43'53"W 130.99' TO A POINT IN THE NE 1/4 SE 1/4 OF SAID SECTION 34 WHICH BEARS N33°32'41"W 1710.82' FROM THE SAID NORTHWEST CORNER OF SECTION 2. THE SIDE LINES OF SAID DESCRIBED RIGHT-OF-WAY BEING SHORTENED OR ELONGATED TO MEET THE GRANTOR'S PROPERTY LINES. BASIS OF BEARINGS IS THE WEST LINE OF THE NW 1/4 OF SECTION 2 WHICH IS TAKEN FROM GLOBAL POSITIONING SATELLITE OBSERVATIONS TO BEAR N01°36'04"W A MEASURED DISTANCE OF 2475.37'. CONTAINS 4.145 ACRES MORE OR LESS.

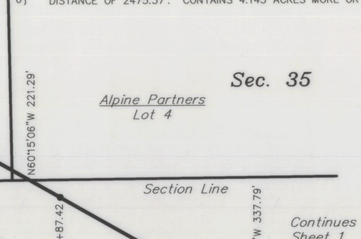

CERTIFICATE
THIS IS TO CERTIFY THAT THE ABOVE PLAT WAS PREPARED FROM FIELD NOTES OF ACTUAL SURVEYS MADE BY ME OR UNDER MY DIRECT SUPERVISION AND THAT THE SAME ARE TRUE AND CORRECT TO THE BEST OF MY KNOWLEDGE AND BELIEF

REGISTERED LAND SURVEYOR No.189377 STATE OF UTAH

STACY W. STEWART
REGISTERED LAND SURVEYOR
REGISTRATION No. 189377
STATE OF UTAH

4-10-13

SURVEYED BY:	M.C.
DRAWN BY:	M.W.
DATE:	06-28-12
SCALE:	1" = 300'
DWG #:	12-0465

Tri State
Land Surveying. Inc.
(435) 781-2501
180 NORTH VERNAL AVE. - VERNAL, UTAH 84078

SHEET 2 OF 2

FILE: \\LEWIS\drawings\NEWFIELD 2013\9-34-2-4W V2 (01-24-13)\dwg\ROAD SHEET 1.dwg