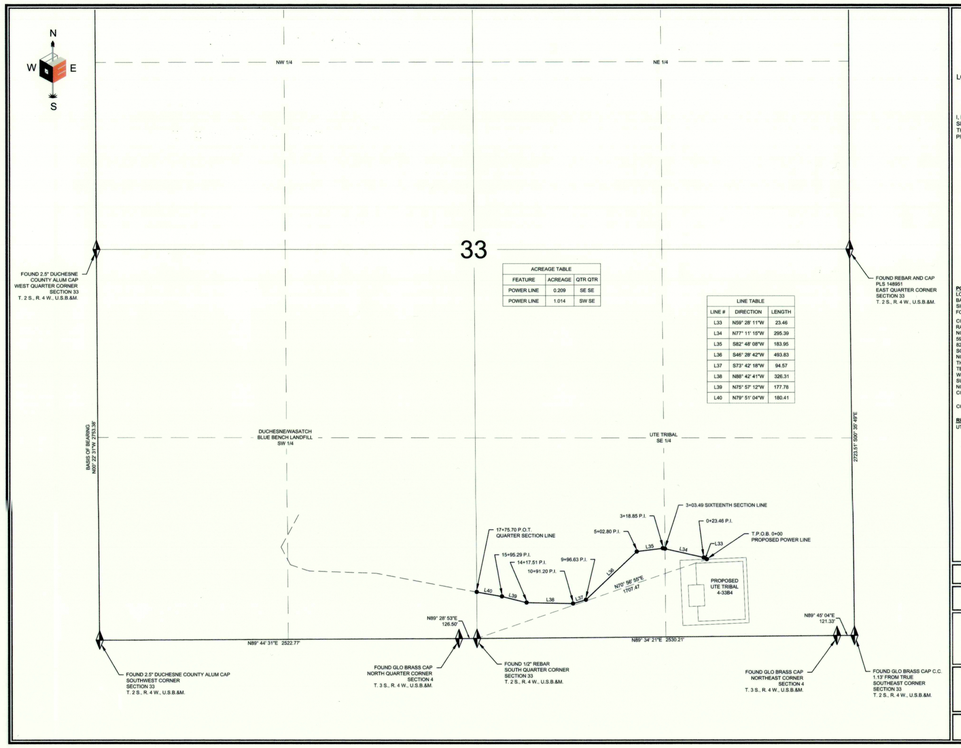

ACREAGE TABLE		
FEATURE	ACREAGE	QTR QTR
POWER LINE	0.209	SE SE
POWER LINE	1.014	SW SE

LINE TABLE		
LINE #	DIRECTION	LENGTH
L33	N59° 28' 11"W	23.46
L34	N77° 11' 15"W	295.39
L35	S82° 48' 08"W	183.95
L36	S46° 28' 42"W	493.83
L37	S73° 42' 18"W	94.57
L38	N88° 42' 41"W	326.31
L39	N75° 57' 12"W	177.76
L40	N79° 51' 04"W	180.41

EP ENERGY

POWER LINE CORRIDOR RIGHT-OF-WAY SURVEY ON TRIBAL LANDS FOR

UTE TRIBAL 4-33B4

LOCATED IN SECTION 33 TOWNSHIP 2 S., RANGE 4 W., U.S.B.&M.
DUCHESNE COUNTY, UTAH

SURVEYOR'S CERTIFICATE

I, DAN E. KNOWLDEN JR, DO HEREBY CERTIFY THAT I AM A REGISTERED LAND SURVEYOR AND THAT I HOLD CERTIFICATE NO. 7173588 AS PRESCRIBED UNDER THE LAWS OF THE STATE OF UTAH AND THAT A SURVEY OF THE DESCRIBED PROPERTY HEREIN WAS PERFORMED UNDER MY DIRECTION.

PROFESSIONAL LAND SURVEYOR — Dan E. Knowlden Jr. — 8-19-14 — 7173588 — STATE OF UTAH

POWER LINE CORRIDOR RIGHT-OF-WAY DESCRIPTION:
LOCATED IN SECTION 33, TOWNSHIP 2 SOUTH, RANGE 4 WEST OF THE UINTAH SPECIAL BASE AND MERIDIAN. RIGHT-OF-WAY CORRIDOR IS 30.00 FEET WIDE, 15.00 FEET ON EACH SIDE OF THE CENTERLINE. SAID CENTERLINE IS MORE PARTICULARLY DESCRIBED AS FOLLOWS:

COMMENCING AT THE SOUTH QUARTER CORNER OF SECTION 33, TOWNSHIP 2 SOUTH, RANGE 4 WEST OF THE UINTAH SPECIAL BASE AND MERIDIAN AND RUNNING THENCE NORTH 70° 56' 55" EAST 1707.47 FEET, TO **THE TRUE POINT OF BEGINNING**; THENCE NORTH 59° 28' 11" WEST 23.46 FEET; THENCE NORTH 77° 11' 15" WEST 295.39 FEET; THENCE SOUTH 82° 48' 08" WEST 183.95 FEET; THENCE SOUTH 46° 28' 42" WEST 493.83 FEET; THENCE SOUTH 73° 42' 18" WEST 94.57 FEET; THENCE NORTH 88° 42' 41" WEST 326.31 FEET; THENCE NORTH 75° 57' 12" WEST 177.76 FEET; THENCE NORTH 79° 51' 04" WEST 180.41 FEET, TO THE NORTH-SOUTH QUARTER SECTION LINE OF SAID SECTION 33, AND POINT OF TERMINUS. SAID RIGHT-OF-WAY BEING 1,775.70 FEET IN LENGTH, THE SIDE LINES OF WHICH BEING SHORTENED OR ELONGATED TO MEET THE RIGHT-OF-WAY BOUNDARY AND SURFACE USE AREA BOUNDARY. THE BASIS OF BEARING FOR THIS DESCRIPTION IS NORTH 00° 22' 31" WEST BETWEEN THE SOUTHWEST CORNER AND THE WEST QUARTER CORNER OF SAID SECTION 33.

CONTAINING **1.223** ACRES, MORE OR LESS

RIGHT-OF-WAY LENGTH:
UTE TRIBAL = **1,775.70 FEET OR 107.62 RODS, MORE OR LESS**

LEGEND
= FOUND SECTION CORNER
= SECTION LINE
= QUARTER SECTION LINE
= SIXTEENTH SECTION LINE

SCALE: 1" = 500' | REVIEWED: DEK | DRAWN: RLH
11X17 SHEET

SHEET
RIGHT-OF-WAY PLAT

EP ENERGY

OUTLAW ENGINEERING INC.
P.O. BOX 1800
ROOSEVELT, UTAH 84066
(435) 232-4321

PLAT NO. 218C | DATE JULY 23, 2014 | SHEET NO. 1 OF 1

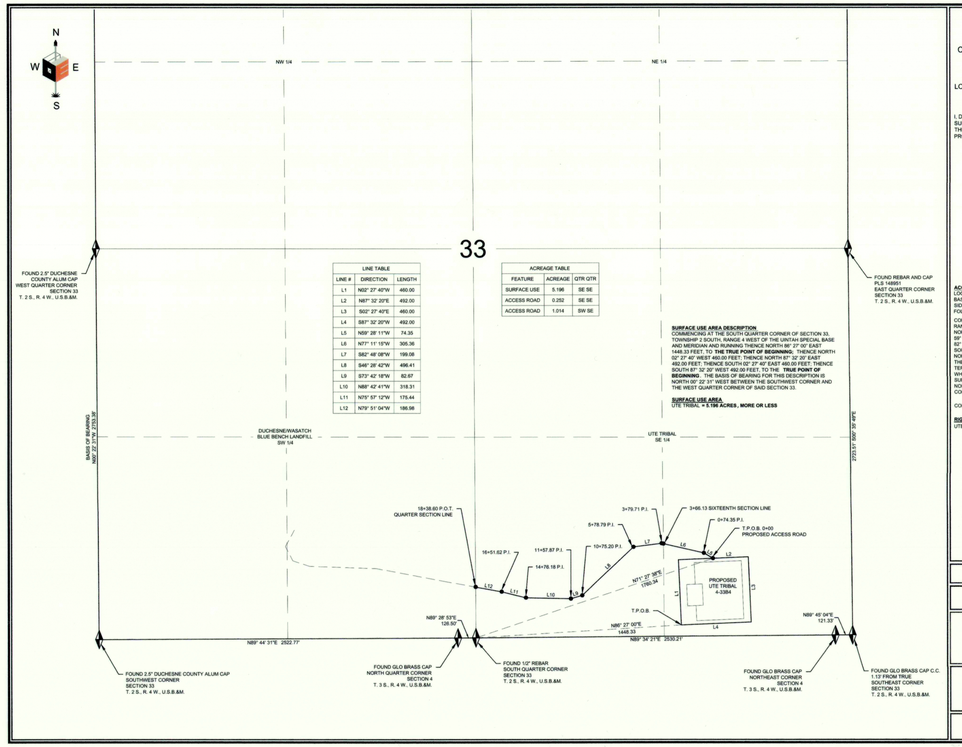

LINE TABLE		
LINE #	DIRECTION	LENGTH
L1	N02° 27' 40"W	460.00
L2	N87° 32' 20"E	492.00
L3	S02° 27' 40"E	460.00
L4	S87° 32' 20"W	492.00
L5	N59° 28' 11"W	74.35
L6	N77° 11' 15"W	305.36
L7	S82° 48' 08"W	199.08
L8	S46° 28' 42"W	496.41
L9	S73° 42' 18"W	82.67
L10	N88° 42' 41"W	318.31
L11	N75° 57' 12"W	175.44
L12	N79° 51' 04"W	186.56

ACREAGE TABLE		
FEATURE	ACREAGE	QTR QTR
SURFACE USE	5.196	SE SE
ACCESS ROAD	0.252	SE SE
ACCESS ROAD	1.014	SW SE

SURFACE USE AREA DESCRIPTION
COMMENCING AT THE SOUTH QUARTER CORNER OF SECTION 33, TOWNSHIP 2 SOUTH, RANGE 4 WEST OF THE UINTAH SPECIAL BASE AND MERIDIAN AND RUNNING THENCE NORTH 86° 27' 05" EAST 1448.33 FEET, TO **THE TRUE POINT OF BEGINNING**; THENCE NORTH 02° 27' 40" WEST 460.00 FEET; THENCE NORTH 87° 32' 20" EAST 492.00 FEET; THENCE SOUTH 02° 27' 40" EAST 460.00 FEET; THENCE SOUTH 87° 32' 20" WEST 492.00 FEET, TO THE **TRUE POINT OF BEGINNING**. THE BASIS OF BEARING FOR THIS DESCRIPTION IS NORTH 00° 22' 31" WEST BETWEEN THE SOUTHWEST CORNER AND THE WEST QUARTER CORNER OF SAID SECTION 33.

SURFACE USE AREA:
UTE TRIBAL = **5.196 ACRES , MORE OR LESS**

EP ENERGY

LOCATION SURFACE AREA AND ACCESS ROAD CORRIDOR RIGHT-OF-WAY SURVEY ON TRIBAL LANDS FOR

UTE TRIBAL 4-33B4

LOCATED IN SECTION 33 TOWNSHIP 2 S., RANGE 4 W., U.S.B.&M.
DUCHESNE COUNTY, UTAH

SURVEYOR'S CERTIFICATE

I, DAN E. KNOWLDEN JR, DO HEREBY CERTIFY THAT I AM A REGISTERED LAND SURVEYOR AND THAT I HOLD CERTIFICATE NO. 7173588 AS PRESCRIBED UNDER THE LAWS OF THE STATE OF UTAH AND THAT A SURVEY OF THE DESCRIBED PROPERTY HEREIN WAS PERFORMED UNDER MY DIRECTION.

PROFESSIONAL LAND SURVEYOR — Dan E. Knowlden Jr. — 8-19-14 — 7173588 — STATE OF UTAH

ACCESS ROAD CORRIDOR RIGHT-OF-WAY DESCRIPTION:
LOCATED IN SECTION 33, TOWNSHIP 2 SOUTH, RANGE 4 WEST OF THE UINTAH SPECIAL BASE AND MERIDIAN. RIGHT-OF-WAY CORRIDOR IS 30.00 FEET WIDE, 15.00 FEET ON EACH SIDE OF THE CENTERLINE. SAID CENTERLINE IS MORE PARTICULARLY DESCRIBED AS FOLLOWS:

COMMENCING AT THE SOUTH QUARTER CORNER OF SECTION 33, TOWNSHIP 2 SOUTH, RANGE 4 WEST OF THE UINTAH SPECIAL BASE AND MERIDIAN AND RUNNING THENCE NORTH 71° 27' 38" EAST 1760.34 FEET, TO **THE TRUE POINT OF BEGINNING**; THENCE NORTH 89° 28' 11" WEST 74.35 FEET; THENCE NORTH 77° 11' 15" WEST 305.36 FEET; THENCE SOUTH 82° 48' 08" WEST 199.08 FEET; THENCE SOUTH 46° 28' 42" WEST 496.41 FEET; THENCE SOUTH 73° 42' 18" WEST 82.67 FEET; THENCE NORTH 88° 42' 41" WEST 318.31 FEET; THENCE NORTH 75° 57' 12" WEST 175.44 FEET; THENCE NORTH 79° 51' 04" WEST 186.56 FEET, TO THE NORTH-SOUTH QUARTER SECTION LINE OF SAID SECTION 33, AND POINT OF TERMINUS. SAID RIGHT-OF-WAY BEING 1,501.51 FEET IN LENGTH, THE SIDE LINES OF WHICH BEING SHORTENED OR ELONGATED TO MEET THE RIGHT-OF-WAY BOUNDARY AND SURFACE USE AREA BOUNDARY. THE BASIS OF BEARING FOR THIS DESCRIPTION IS NORTH 00° 22' 31" WEST BETWEEN THE SOUTHWEST CORNER AND THE WEST QUARTER CORNER OF SAID SECTION 33.

CONTAINING **1.206** ACRES, MORE OR LESS

RIGHT-OF-WAY LENGTH:
UTE TRIBAL = **1,538.80 FEET OR 111.43 RODS, MORE OR LESS**

LEGEND
= FOUND SECTION CORNER
= SECTION LINE
= QUARTER SECTION LINE
= SIXTEENTH SECTION LINE

SCALE: 1" = 500' | REVIEWED: DEK | DRAWN: RLH
11X17 SHEET

SHEET
RIGHT-OF-WAY PLAT

EP ENERGY

OUTLAW ENGINEERING INC.
P.O. BOX 1800
ROOSEVELT, UTAH 84066
(435) 232-4321

PLAT NO. 218A | DATE JULY 23, 2014 | SHEET NO. 1 OF 1

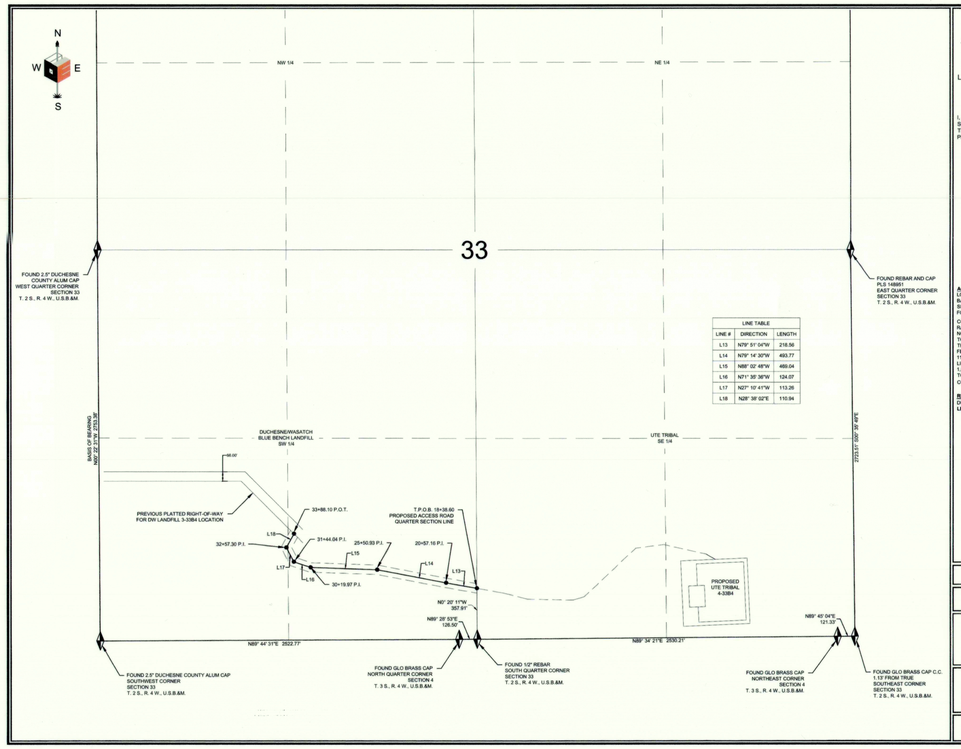

LINE TABLE		
LINE #	DIRECTION	LENGTH
L13	N79° 51' 04"W	218.56
L14	N76° 14' 30"W	493.77
L15	N88° 02' 48"W	469.04
L16	N71° 35' 36"W	124.07
L17	N27° 10' 41"W	113.26
L18	N28° 38' 02"E	110.94


EP ENERGY

ACCESS ROAD, PIPELINE AND POWERLINE CORRIDOR RIGHT-OF-WAY SURVEY ON FEE LANDS FOR

UTE TRIBAL 4-33B4

LOCATED IN SECTION 33 TOWNSHIP 2 S., RANGE 4 W., U.S.B.&M.
DUCHESNE COUNTY, UTAH

SURVEYOR'S CERTIFICATE

I, DAN E. KNOWLDEN JR, DO HEREBY CERTIFY THAT I AM A REGISTERED LAND SURVEYOR AND THAT I HOLD CERTIFICATE NO. 7173588 AS PRESCRIBED UNDER THE LAWS OF THE STATE OF UTAH AND THAT A SURVEY OF THE DESCRIBED PROPERTY HEREIN WAS PERFORMED UNDER MY DIRECTION.

PROFESSIONAL LAND SURVEYOR — Dan E. Knowlden Jr. — 8-19-14 — 7173588 — STATE OF UTAH

ACCESS ROAD, PIPELINE AND POWER LINE CORRIDOR RIGHT-OF-WAY DESCRIPTION:
LOCATED IN SECTION 33, TOWNSHIP 2 SOUTH, RANGE 4 WEST OF THE UINTAH SPECIAL BASE AND MERIDIAN. RIGHT-OF-WAY CORRIDOR IS 66.00 FEET WIDE, 33.00 FEET ON EACH SIDE OF THE CENTERLINE. SAID CENTERLINE IS MORE PARTICULARLY DESCRIBED AS FOLLOWS:

COMMENCING AT THE SOUTH QUARTER CORNER OF SECTION 33, TOWNSHIP 2 SOUTH, RANGE 4 WEST OF THE UINTAH SPECIAL BASE AND MERIDIAN AND RUNNING THENCE NORTH 00° 20' 11" WEST 357.91 FEET, ALONG THE NORTH-SOUTH QUARTER SECTION LINE, TO **THE TRUE POINT OF BEGINNING**; THENCE NORTH 79° 51' 04" WEST 218.56 FEET; THENCE NORTH 76° 14' 30" WEST 493.77 FEET; THENCE NORTH 88° 02' 48" WEST 469.04 FEET; THENCE NORTH 71° 35' 36" WEST 124.07 FEET; THENCE NORTH 27° 10' 41" WEST 113.26 FEET; THENCE NORTH 28° 38' 02" EAST 110.94 FEET TO THE SOUTH RIGHT-OF-WAY LINE FOR THE DW LANDFILL 3-33B4 AND POINT OF TERMINUS. SAID RIGHT-OF-WAY BEING 1,549.50 FEET IN LENGTH, THE SIDE LINES OF WHICH BEING SHORTENED OR ELONGATED TO MEET THE RIGHT-OF-WAY BOUNDARY.
CONTAINING **2.35** ACRES, MORE OR LESS

RIGHT-OF-WAY LENGTH:

LEGEND
= FOUND SECTION CORNER
= SECTION LINE
= QUARTER SECTION LINE
= SIXTEENTH SECTION LINE

SCALE: 1" = 500' | REVIEWED: DEK | DRAWN: RLH
11X17 SHEET

SHEET
RIGHT-OF-WAY PLAT

EP ENERGY

OUTLAW ENGINEERING INC.
P.O. BOX 1800
ROOSEVELT, UTAH 84066
(435) 232-4321

DATE AUGUST 9, 2014 | SHEET NO. 1 OF 1

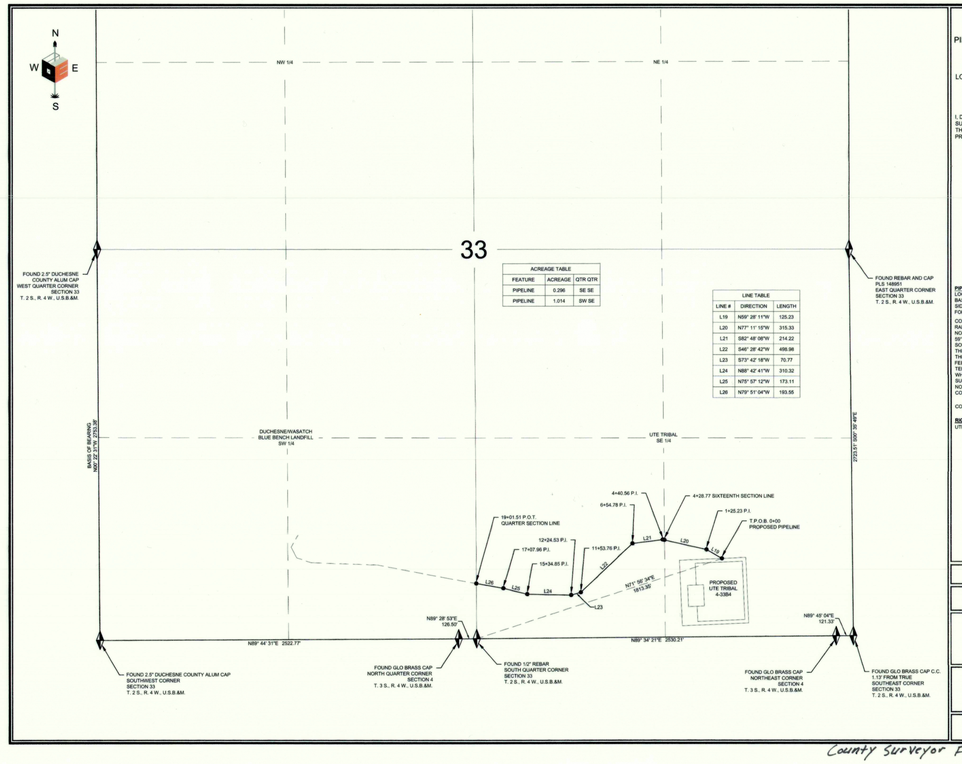

LINE TABLE		
LINE #	DIRECTION	LENGTH
L19	N59° 28' 11"W	125.23
L20	N77° 11' 15"W	315.33
L21	S82° 48' 08"W	214.22
L22	S46° 28' 42"W	499.96
L23	S73° 42' 18"W	70.77
L24	N88° 42' 41"W	315.32
L25	N75° 57' 12"W	173.11
L26	N79° 51' 04"W	193.55

EP ENERGY

PIPELINE CORRIDOR RIGHT-OF-WAY SURVEY ON TRIBAL LANDS FOR

UTE TRIBAL 4-33B4

LOCATED IN SECTION 33 TOWNSHIP 2 S., RANGE 4 W., U.S.B.&M.
DUCHESNE COUNTY, UTAH

SURVEYOR'S CERTIFICATE

I, DAN E. KNOWLDEN JR, DO HEREBY CERTIFY THAT I AM A REGISTERED LAND SURVEYOR AND THAT I HOLD CERTIFICATE NO. 7173588 AS PRESCRIBED UNDER THE LAWS OF THE STATE OF UTAH AND THAT A SURVEY OF THE DESCRIBED PROPERTY HEREIN WAS PERFORMED UNDER MY DIRECTION.

PROFESSIONAL LAND SURVEYOR — Dan E. Knowlden Jr. — 8-19-14 — 7173588 — STATE OF UTAH

PIPELINE CORRIDOR RIGHT-OF-WAY DESCRIPTION:
LOCATED IN SECTION 33, TOWNSHIP 2 SOUTH, RANGE 4 WEST OF THE UINTAH SPECIAL BASE AND MERIDIAN. RIGHT-OF-WAY CORRIDOR IS 30.00 FEET WIDE, 15.00 FEET ON EACH SIDE OF THE CENTERLINE. SAID CENTERLINE IS MORE PARTICULARLY DESCRIBED AS FOLLOWS:

COMMENCING AT THE SOUTH QUARTER CORNER OF SECTION 33, TOWNSHIP 2 SOUTH, RANGE 4 WEST OF THE UINTAH SPECIAL BASE AND MERIDIAN AND RUNNING THENCE NORTH 71° 58' 34" EAST 1813.35 FEET, TO **THE TRUE POINT OF BEGINNING**; 51 FEET IN LENGTH, THE SIDE LINES OF WHICH BEING SHORTENED OR ELONGATED TO MEET THE RIGHT-OF-WAY BOUNDARY AND SURFACE USE AREA BOUNDARY. THE BASIS OF BEARING FOR THIS DESCRIPTION IS NORTH 00° 22' 31" WEST BETWEEN THE SOUTHWEST CORNER AND THE WEST QUARTER CORNER OF SAID SECTION 33.

CONTAINING **5.310** ACRES, MORE OR LESS

RIGHT-OF-WAY LENGTH:
UTE TRIBAL = **1,501.51 FEET OR 115.24 RODS, MORE OR LESS**

LEGEND
= FOUND SECTION CORNER
= SECTION LINE
= QUARTER SECTION LINE
= SIXTEENTH SECTION LINE

SCALE: 1" = 500' | REVIEWED: DEK | DRAWN: RLH
11X17 SHEET

SHEET
RIGHT-OF-WAY PLAT

EP ENERGY

OUTLAW ENGINEERING INC.
P.O. BOX 1800
ROOSEVELT, UTAH 84066
(435) 232-4321

PLAT NO. 218B | DATE JULY 23, 2014 | SHEET NO. 1 OF 1

County Surveyor File # 3113